




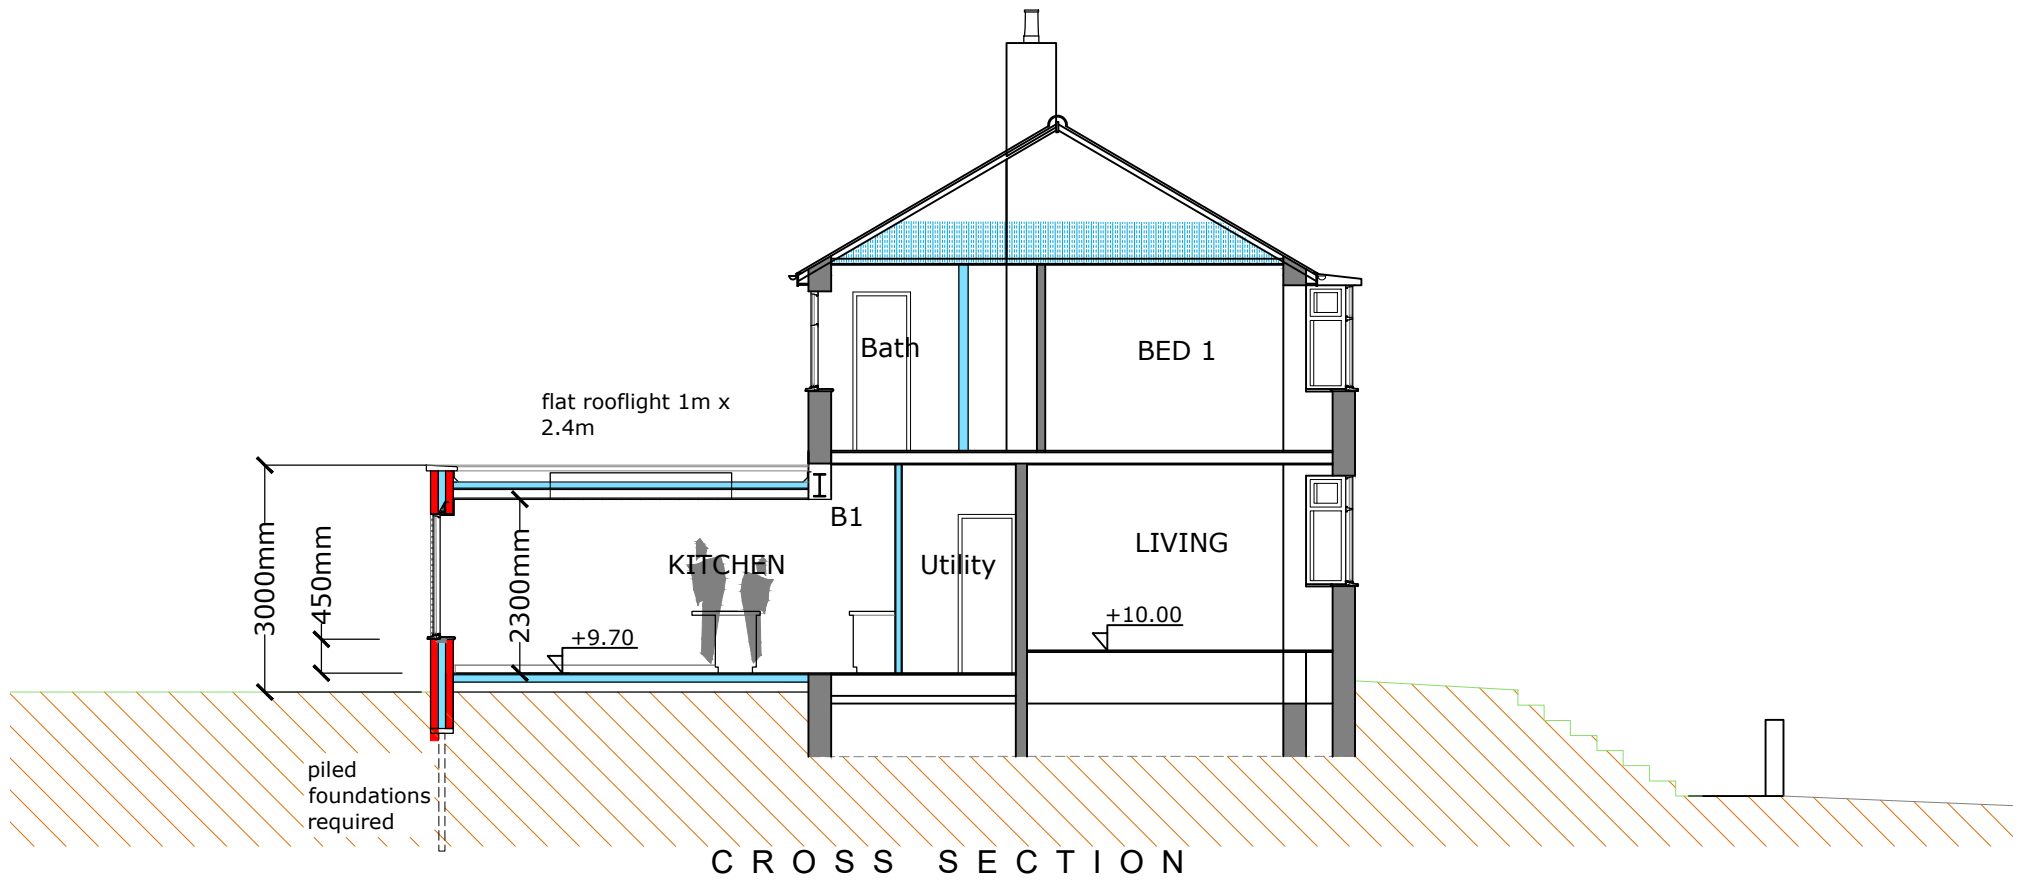


CROSS SECTION

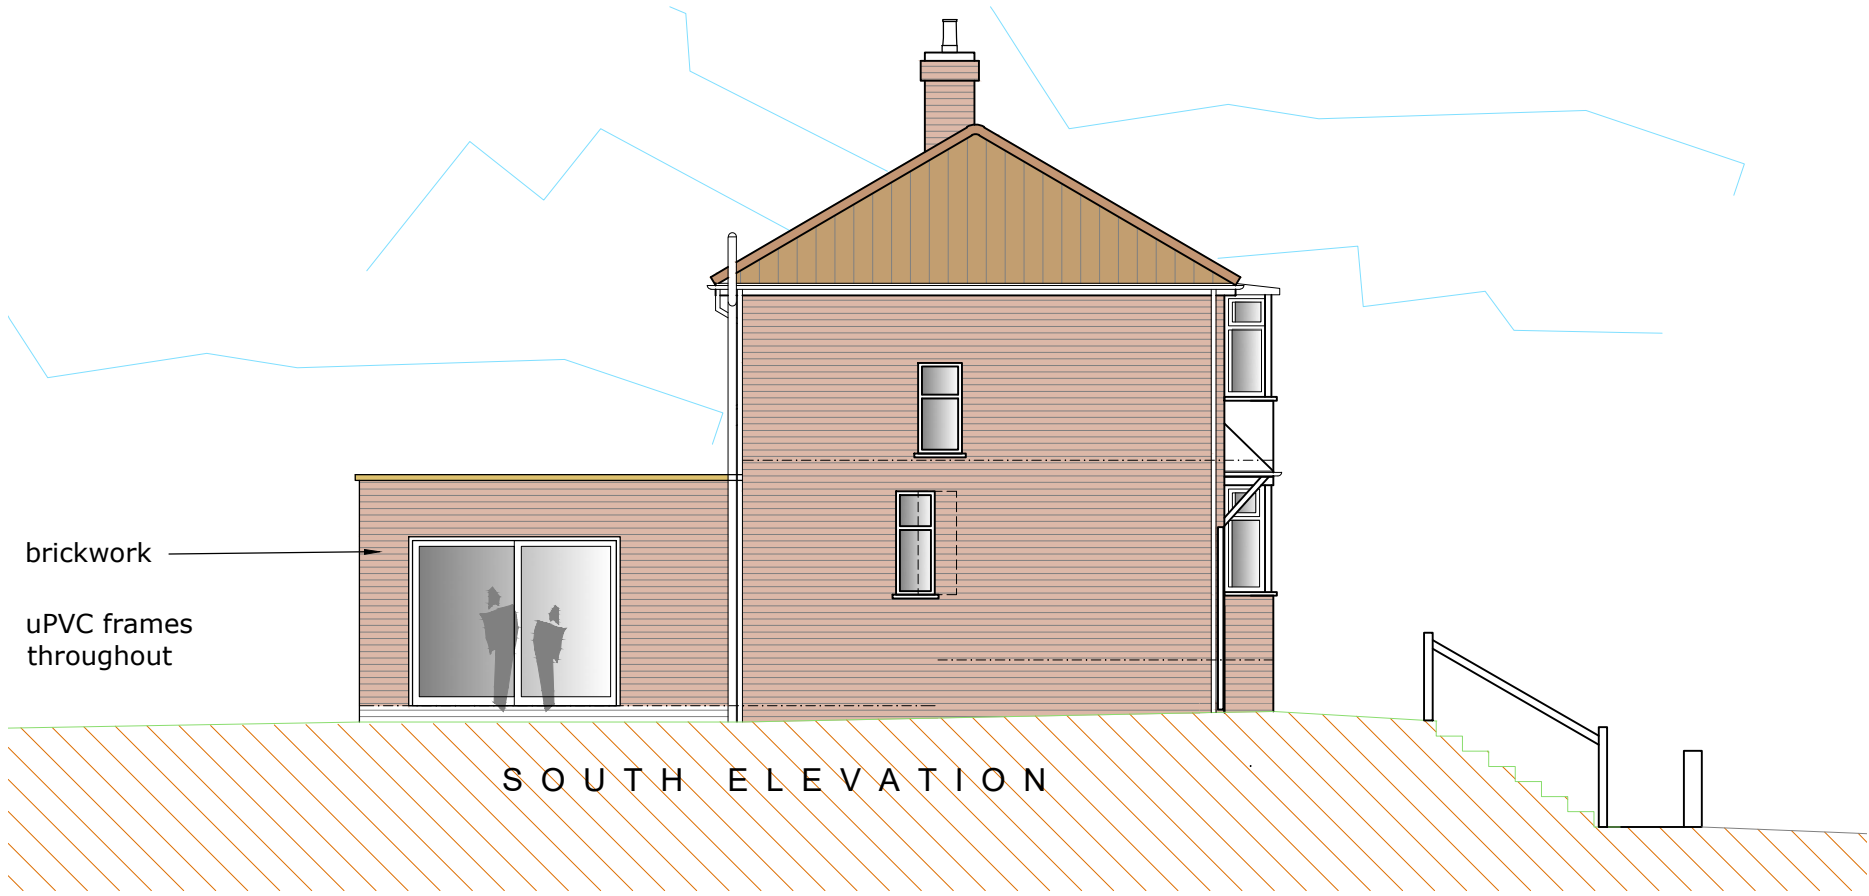

SOUTH ELEVATION

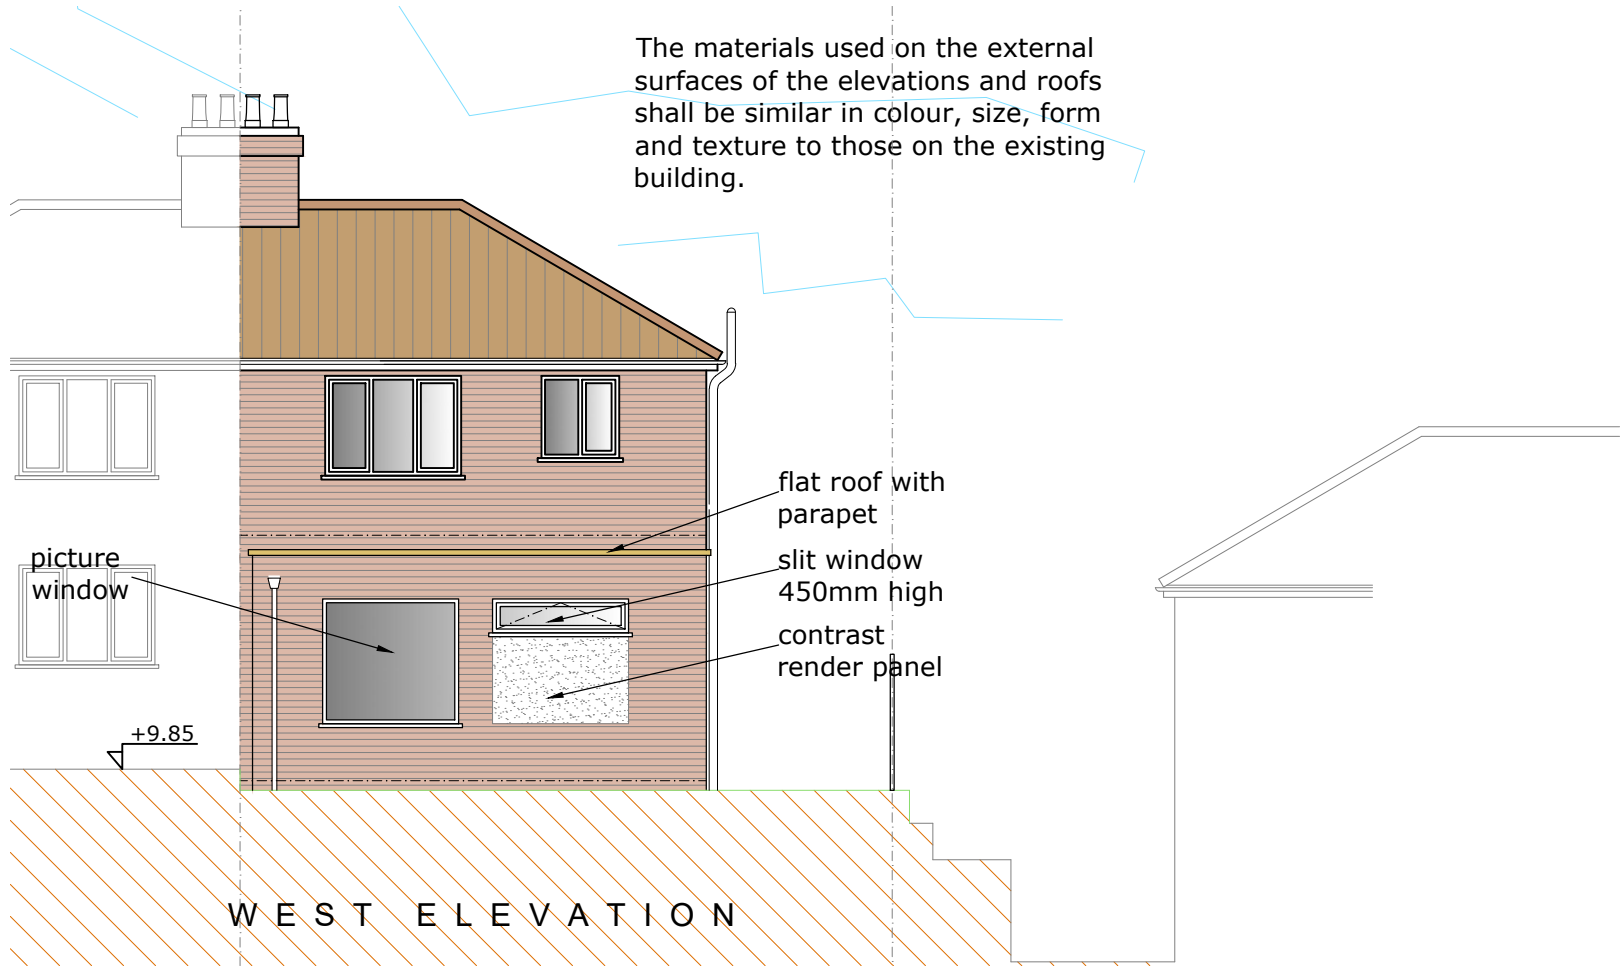

WEST ELEVATION

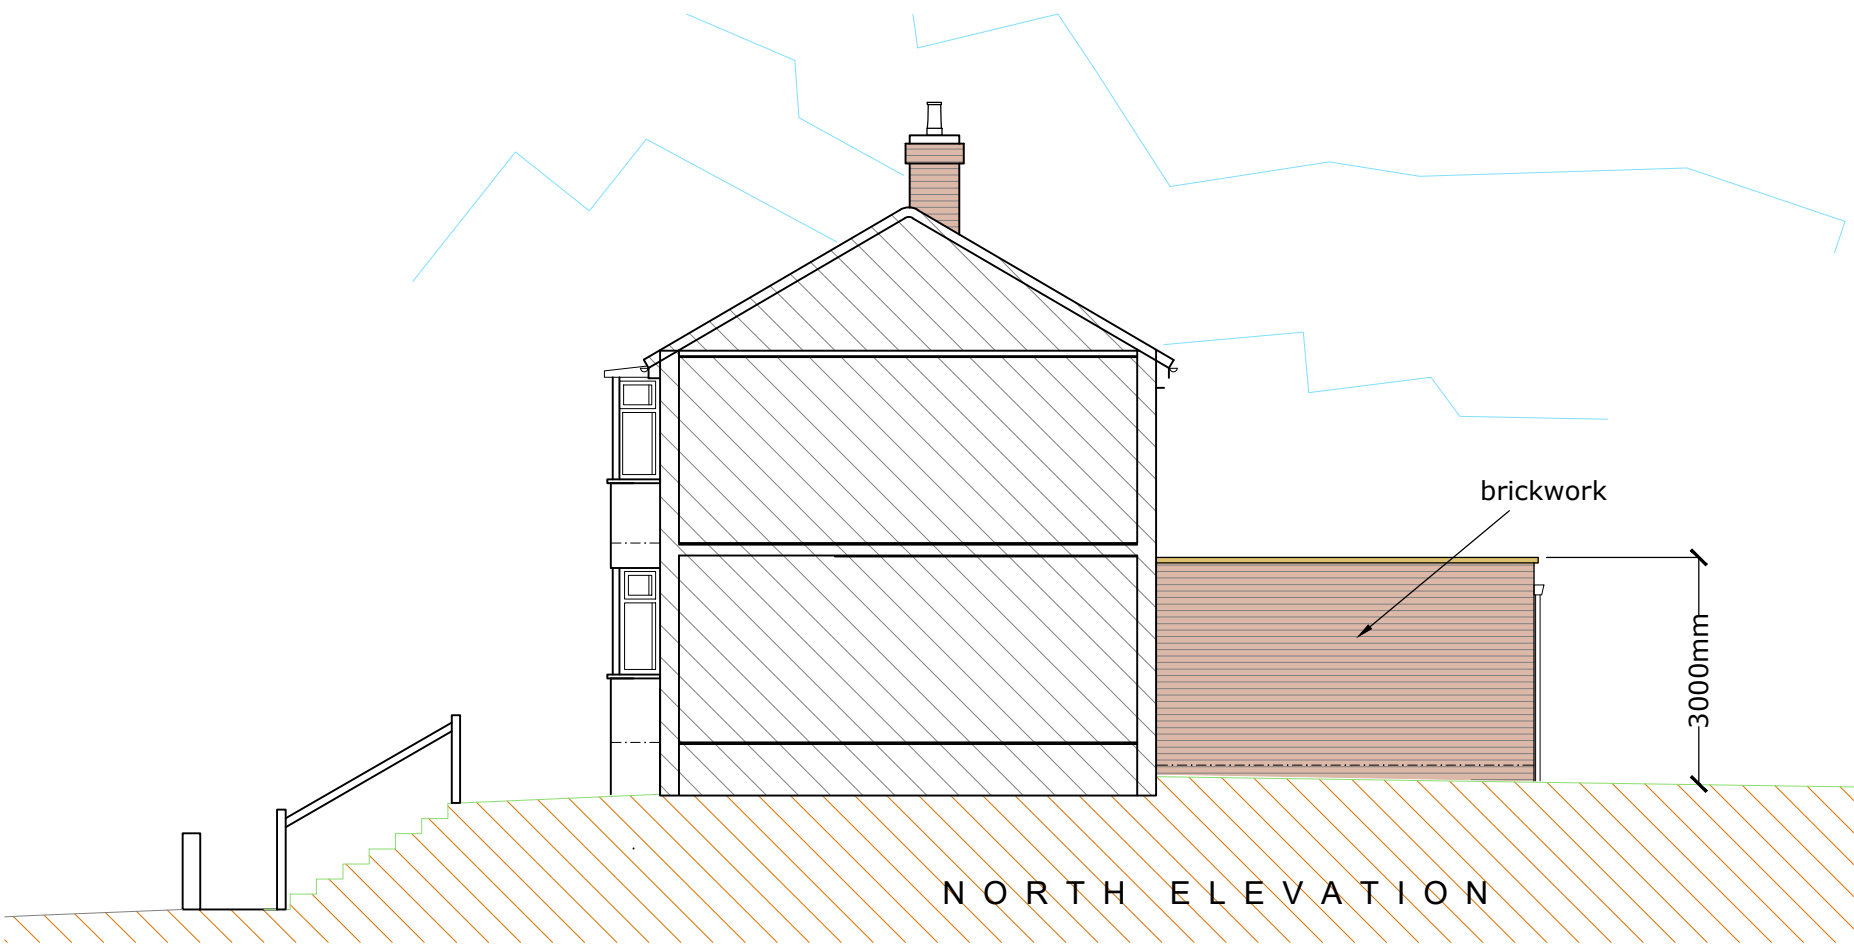

NORTH ELEVATION