



ELEVATION - FRONT




ELEVATION - SIDE 1

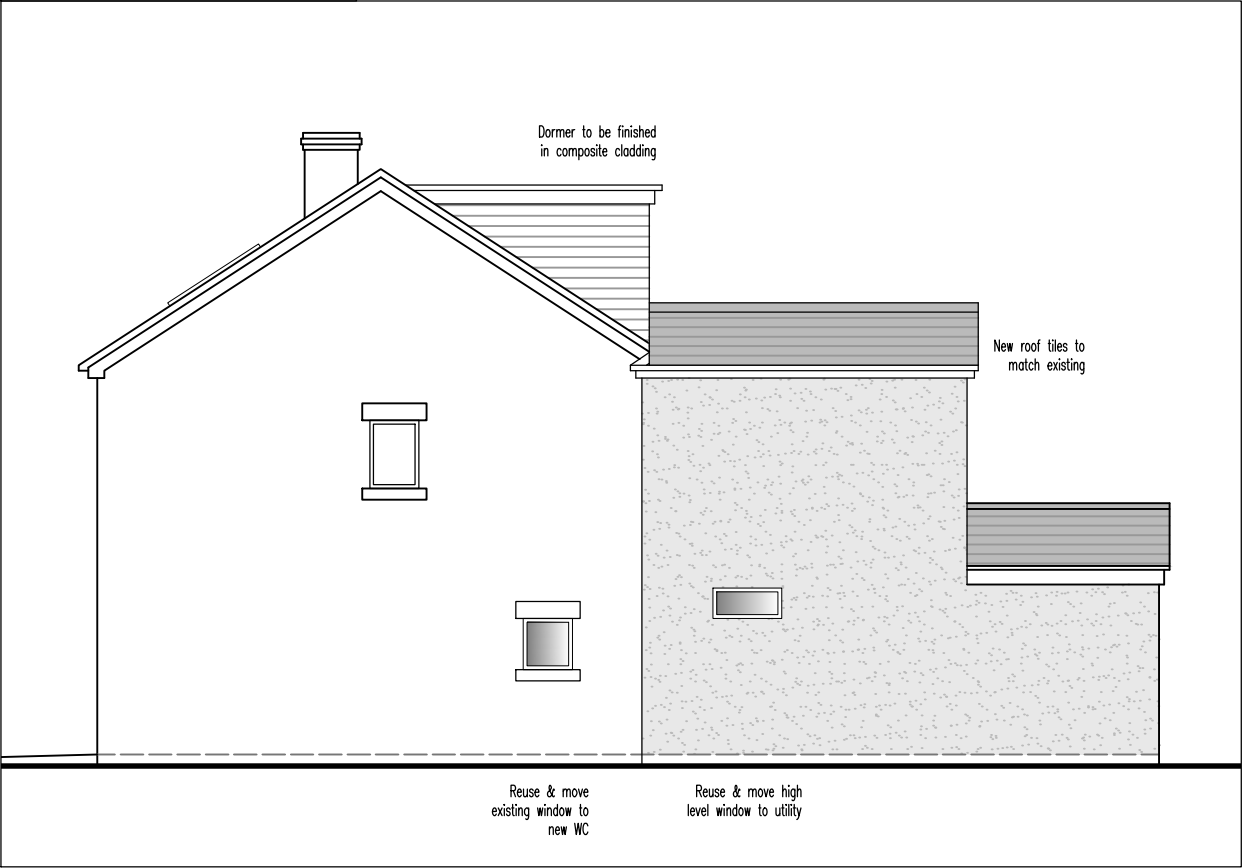

ELEVATION - REAR

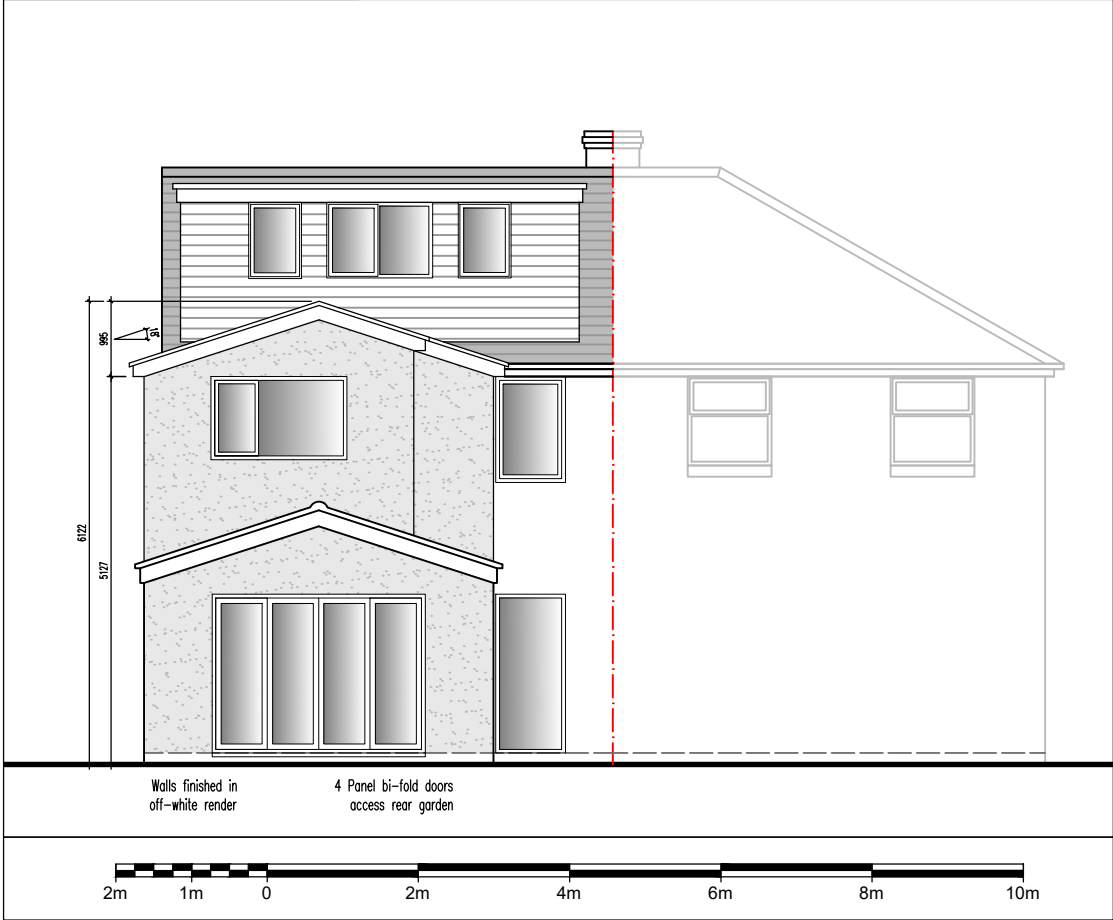

ELEVATION - SIDE 2

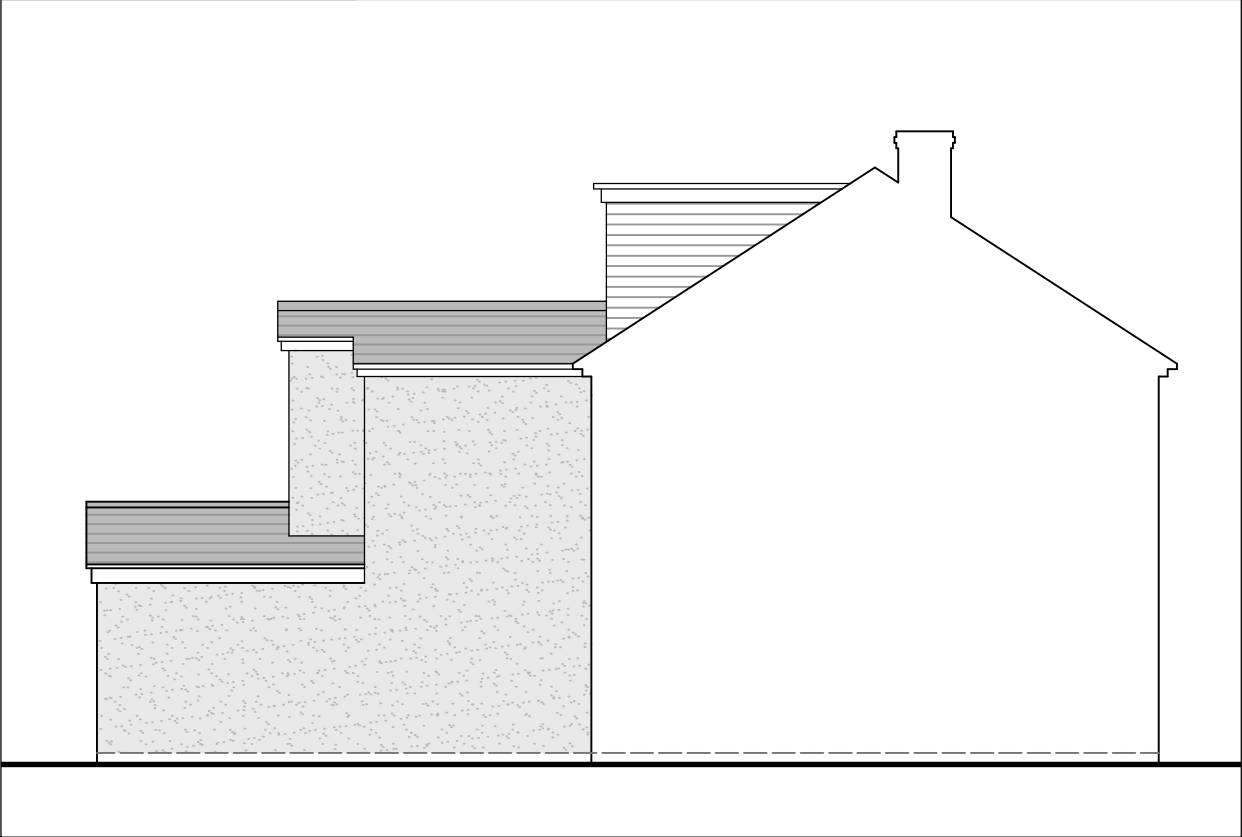

- Notes:-
1. Drawings to be used for planning purposes only.
 2. All dimensions are to be checked on site and set-out, prior to manufacture, purchase of furniture, fabrication or construction. Any discrepancies are to be brought to the attention of MDA Design Ltd.
 3. MDA Design Ltd will not accept any responsibility until the necessary construction and on site checks have taken place
 4. DO NOT ORDER MATERIALS FROM THE DRAWINGS. Materials to be ordered from site measurements.
 5. The copyright for this drawing and design shall remain the property of MDA Design Ltd.
 6. This drawing is not to be reproduced without the written permission of MDA Design Ltd.



MDA DESIGN
www.mdaas.co.uk
01204 275185

PROPOSED ELEVATIONS

35 Pilkington Rd,
Radcliffe,
Manchester
M26 3PF

Scale 1:100 @ A3
Date 10/11/2025
Dwg By JLF
Drawing No. D0392/108
Rev. -

PLANNING