


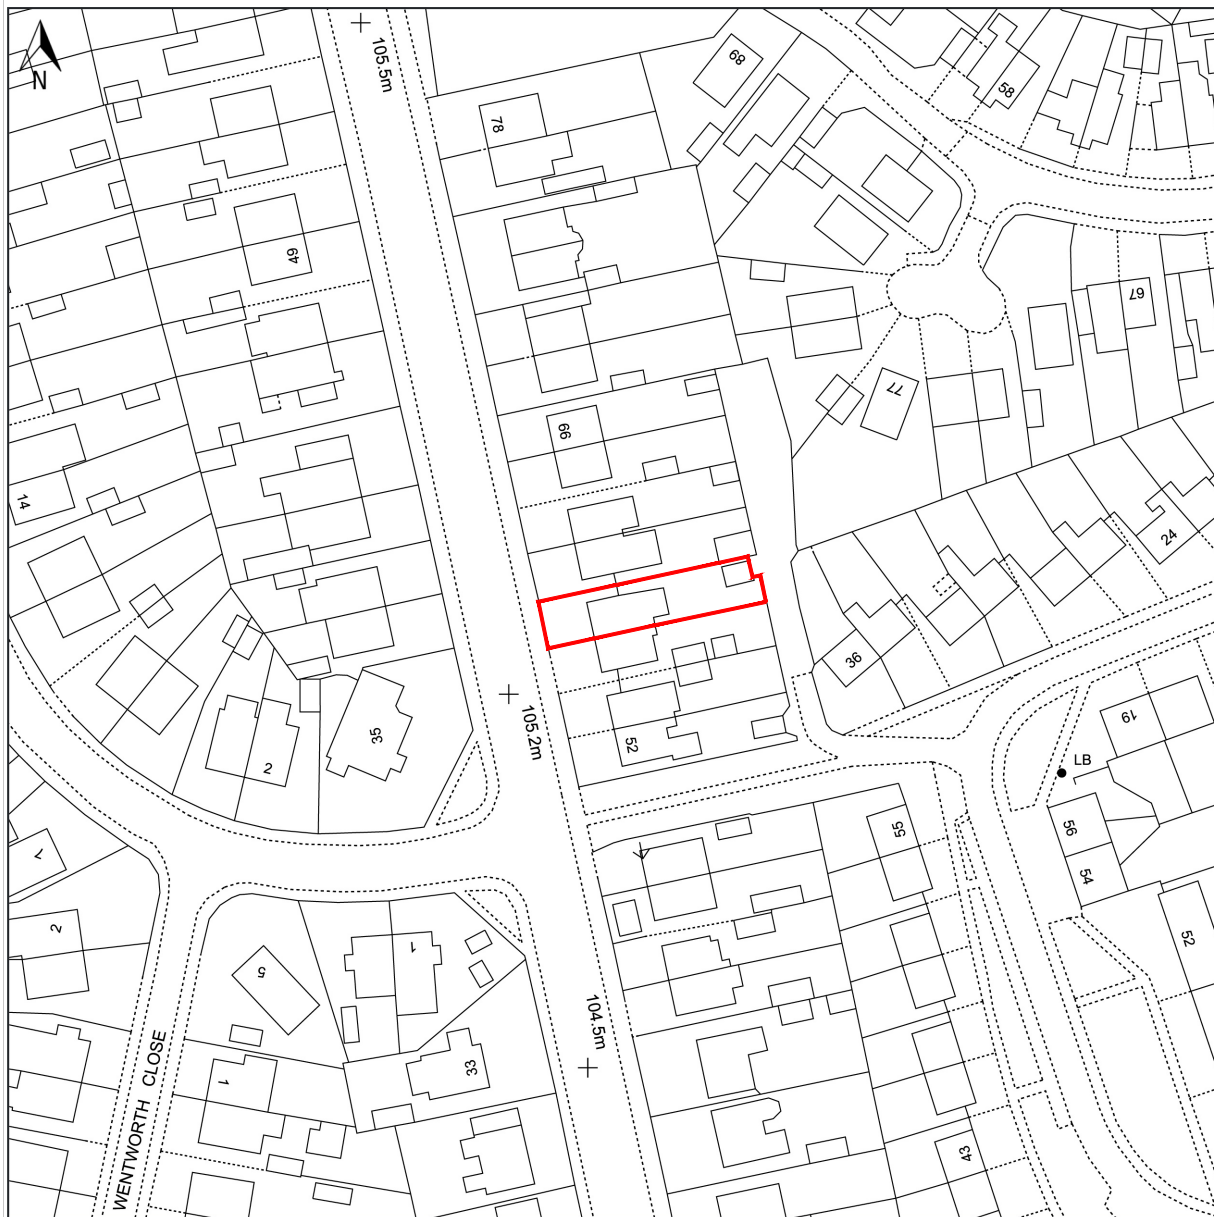

© Crown copyright and database rights, 2025. Ordnance Survey
AC0000808122 Created using Plans by Emapsite

0m 20m 40m 60m 80m 100m

Scale: 1:1250

Paper Size: A4

SHWILKINSON
ARCHITECTS LIMITED

WEBSITE: WWW.SHWILKINSON.CO.UK ADDRESS: 6 DALE LEE,
EMAIL: SCOTT@SHWILKINSON.CO.UK WESTHOUGHTON,
TELEPHONE: 07809 373 066 BOLTON, BL5 3YE

CLIENT:
KELL
PROJECT:
58 COUNTESS LANE

DRAWING TITLE:
000 - P1 - SITE LOCATION PLAN
PROJECT NO: **21806** DATE: **MAY 25** SCALE: **1:1250 @A4**

© COPYRIGHT IN THIS DRAWING IS VESTED IN SHWILKINSON
ARCHITECT LIMITED

NOTES:
ON SITE
DRAWING.

DO NOT SCALE, USE FIGURED DIMENSIONS ONLY. ALL DIMENSIONS TO BE VERIFIED
PRIOR TO THE COMMENCEMENT OF ANY WORK OR THE PRODUCTION OF ANY SHOP
ALL DISCREPANCIES TO BE REPORTED TO THE ARCHITECT.

