


12 Holthouse Road, Tottington, Bury, BL8 3JP

LAND AT No 12 HOLTHOUSE ROAD
1:200 scale.

0 2 4 6 8 10m

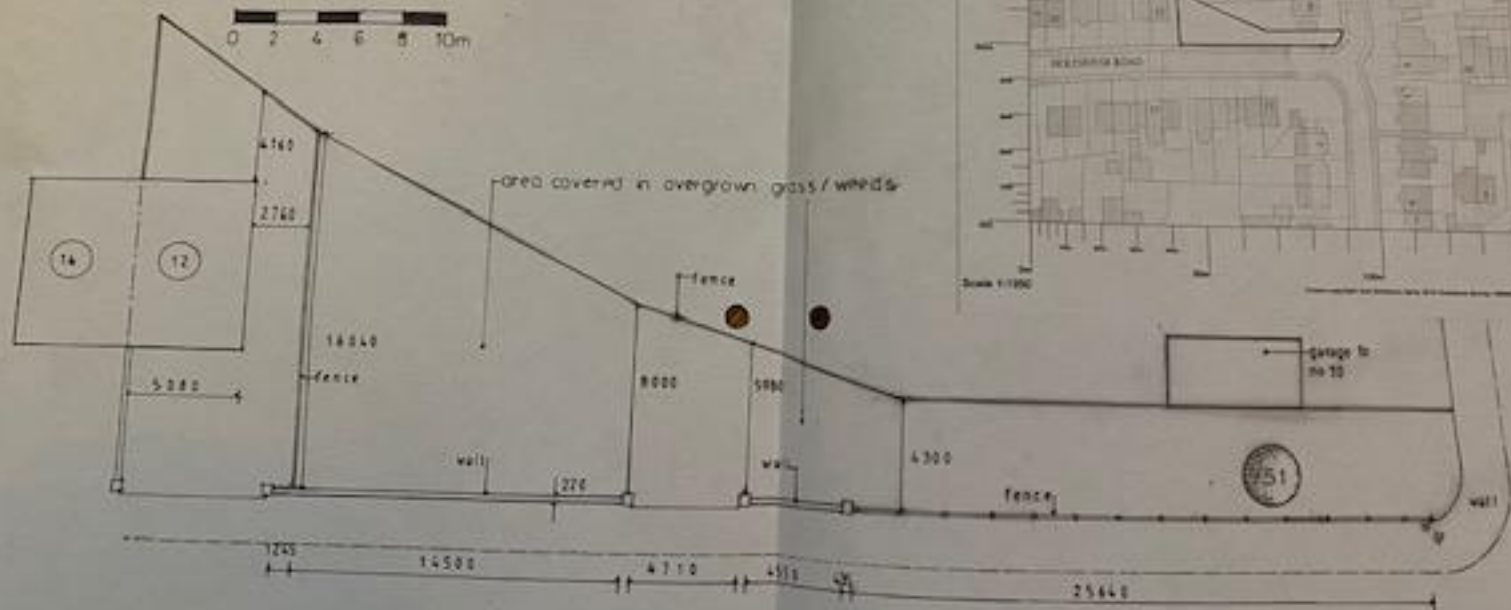

S1 - Rhododendron shrub - approx 2.4m spread
1.5m high.