
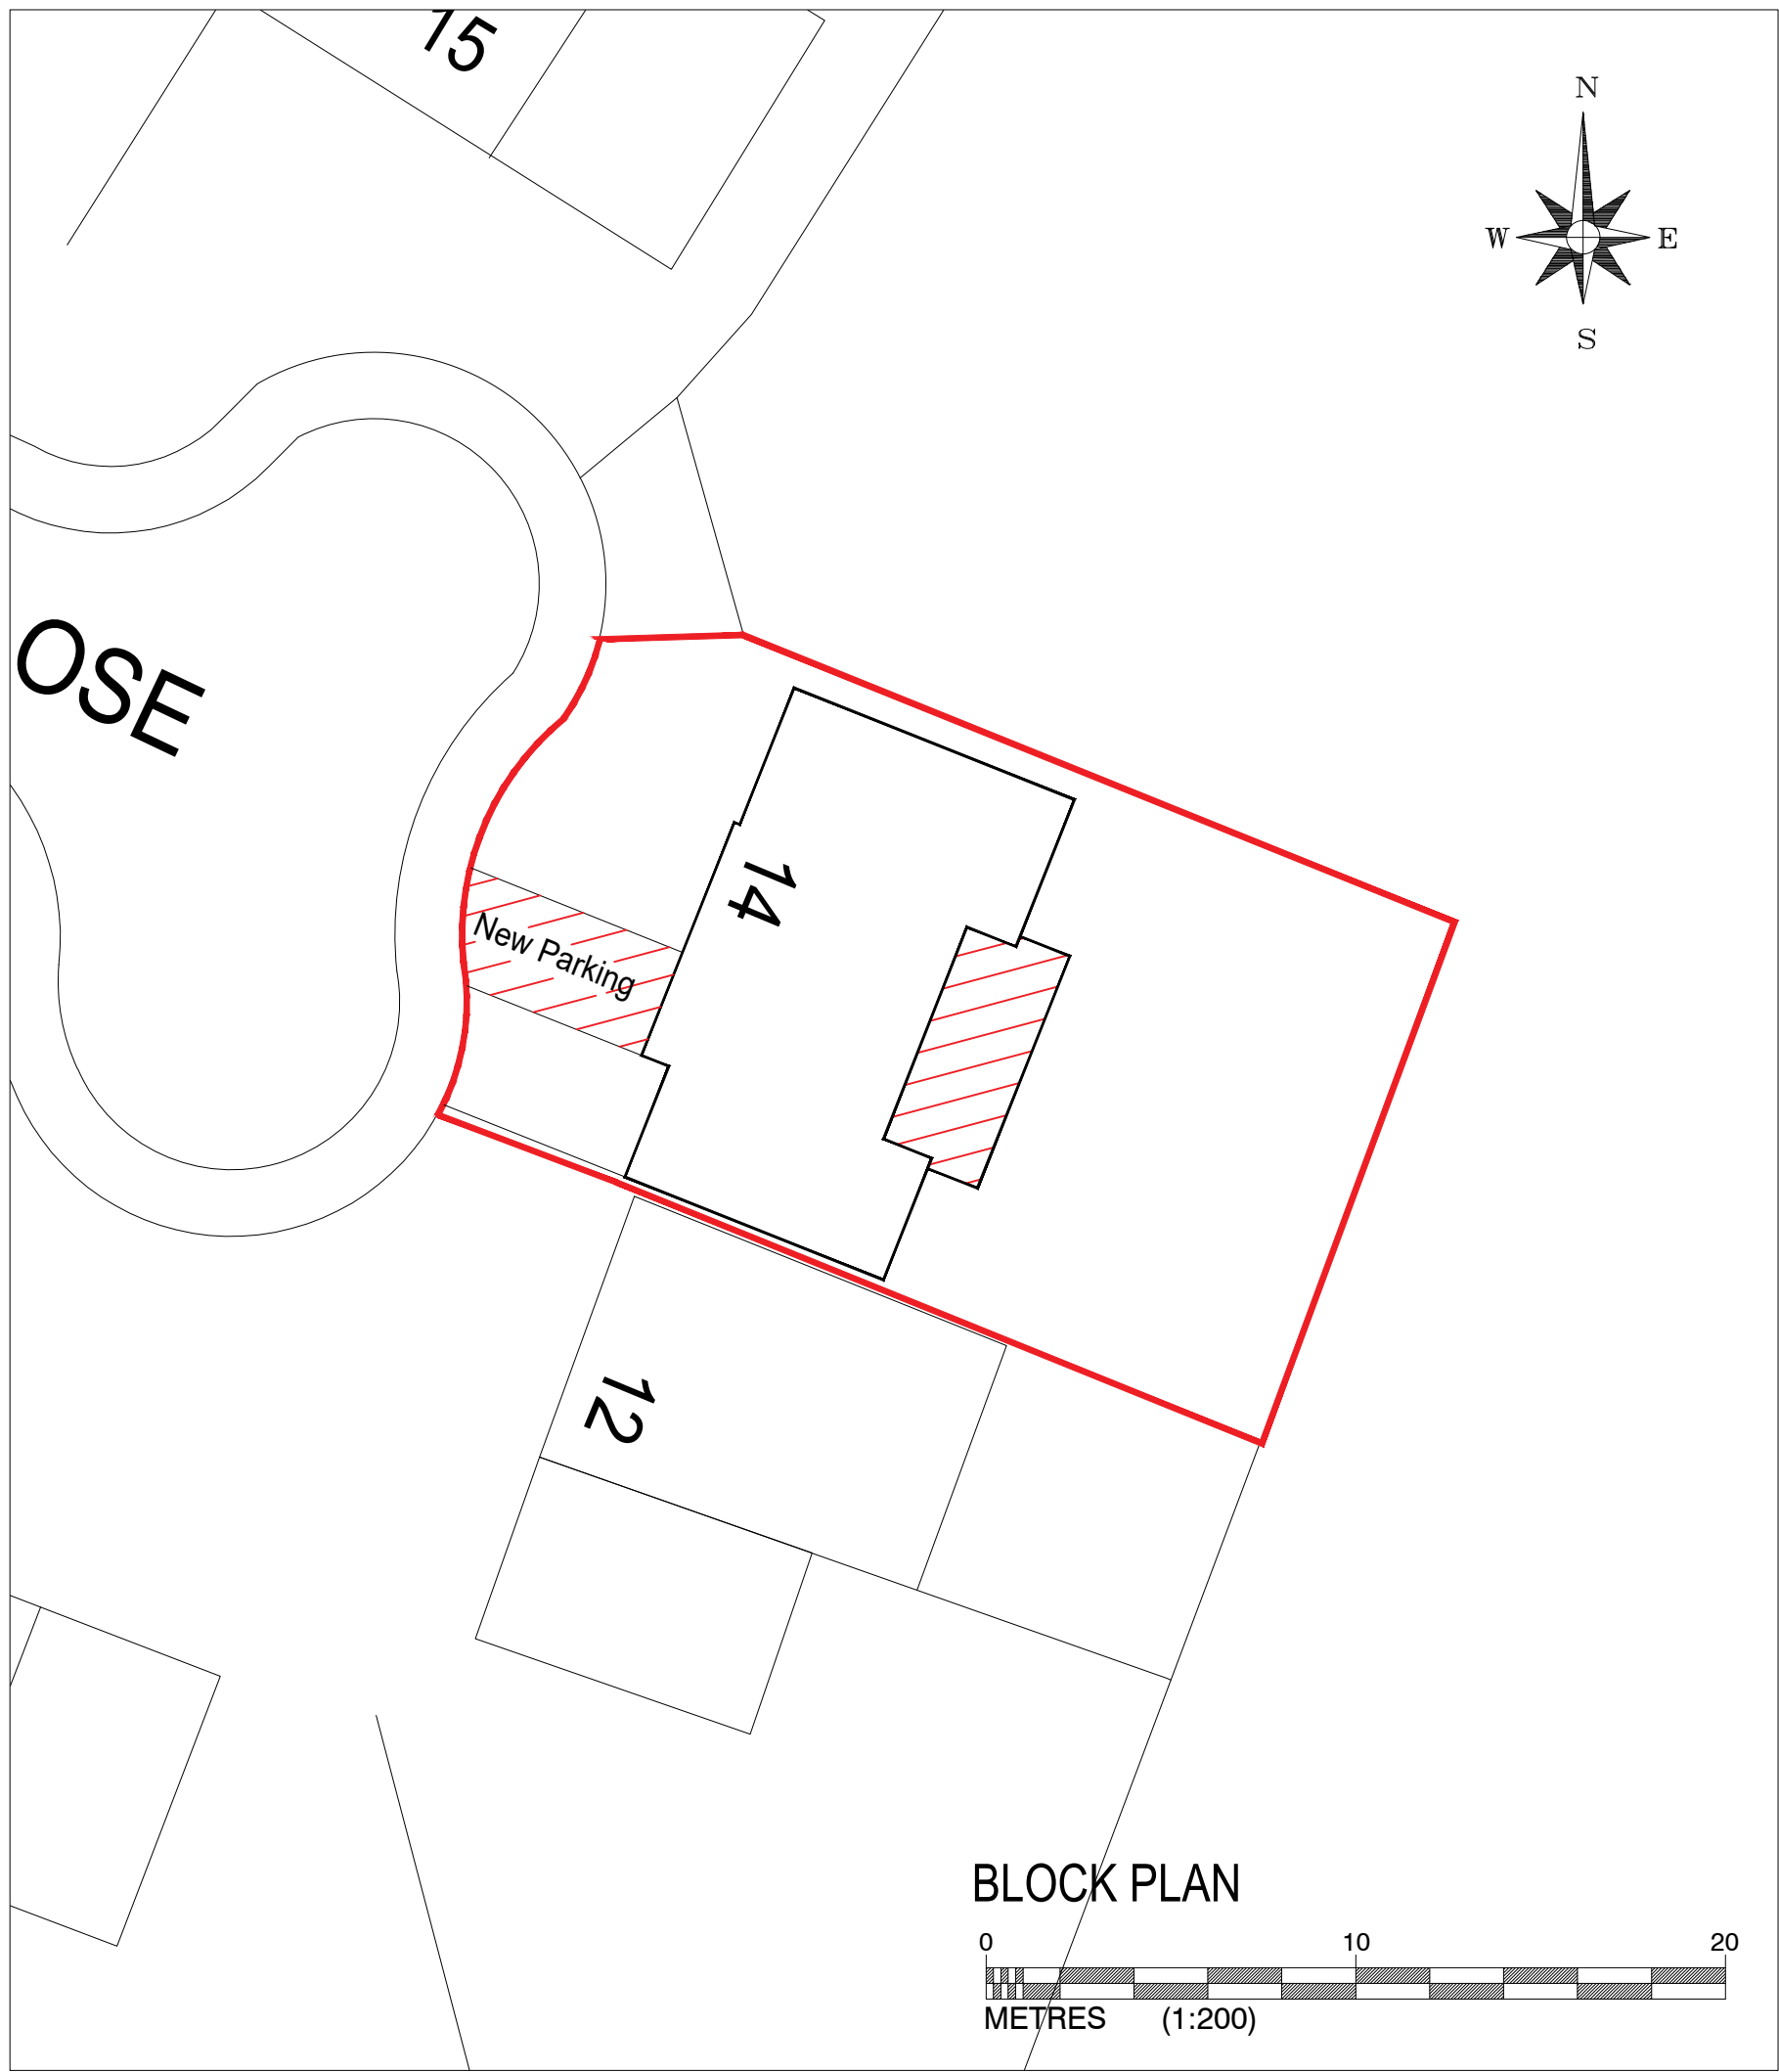
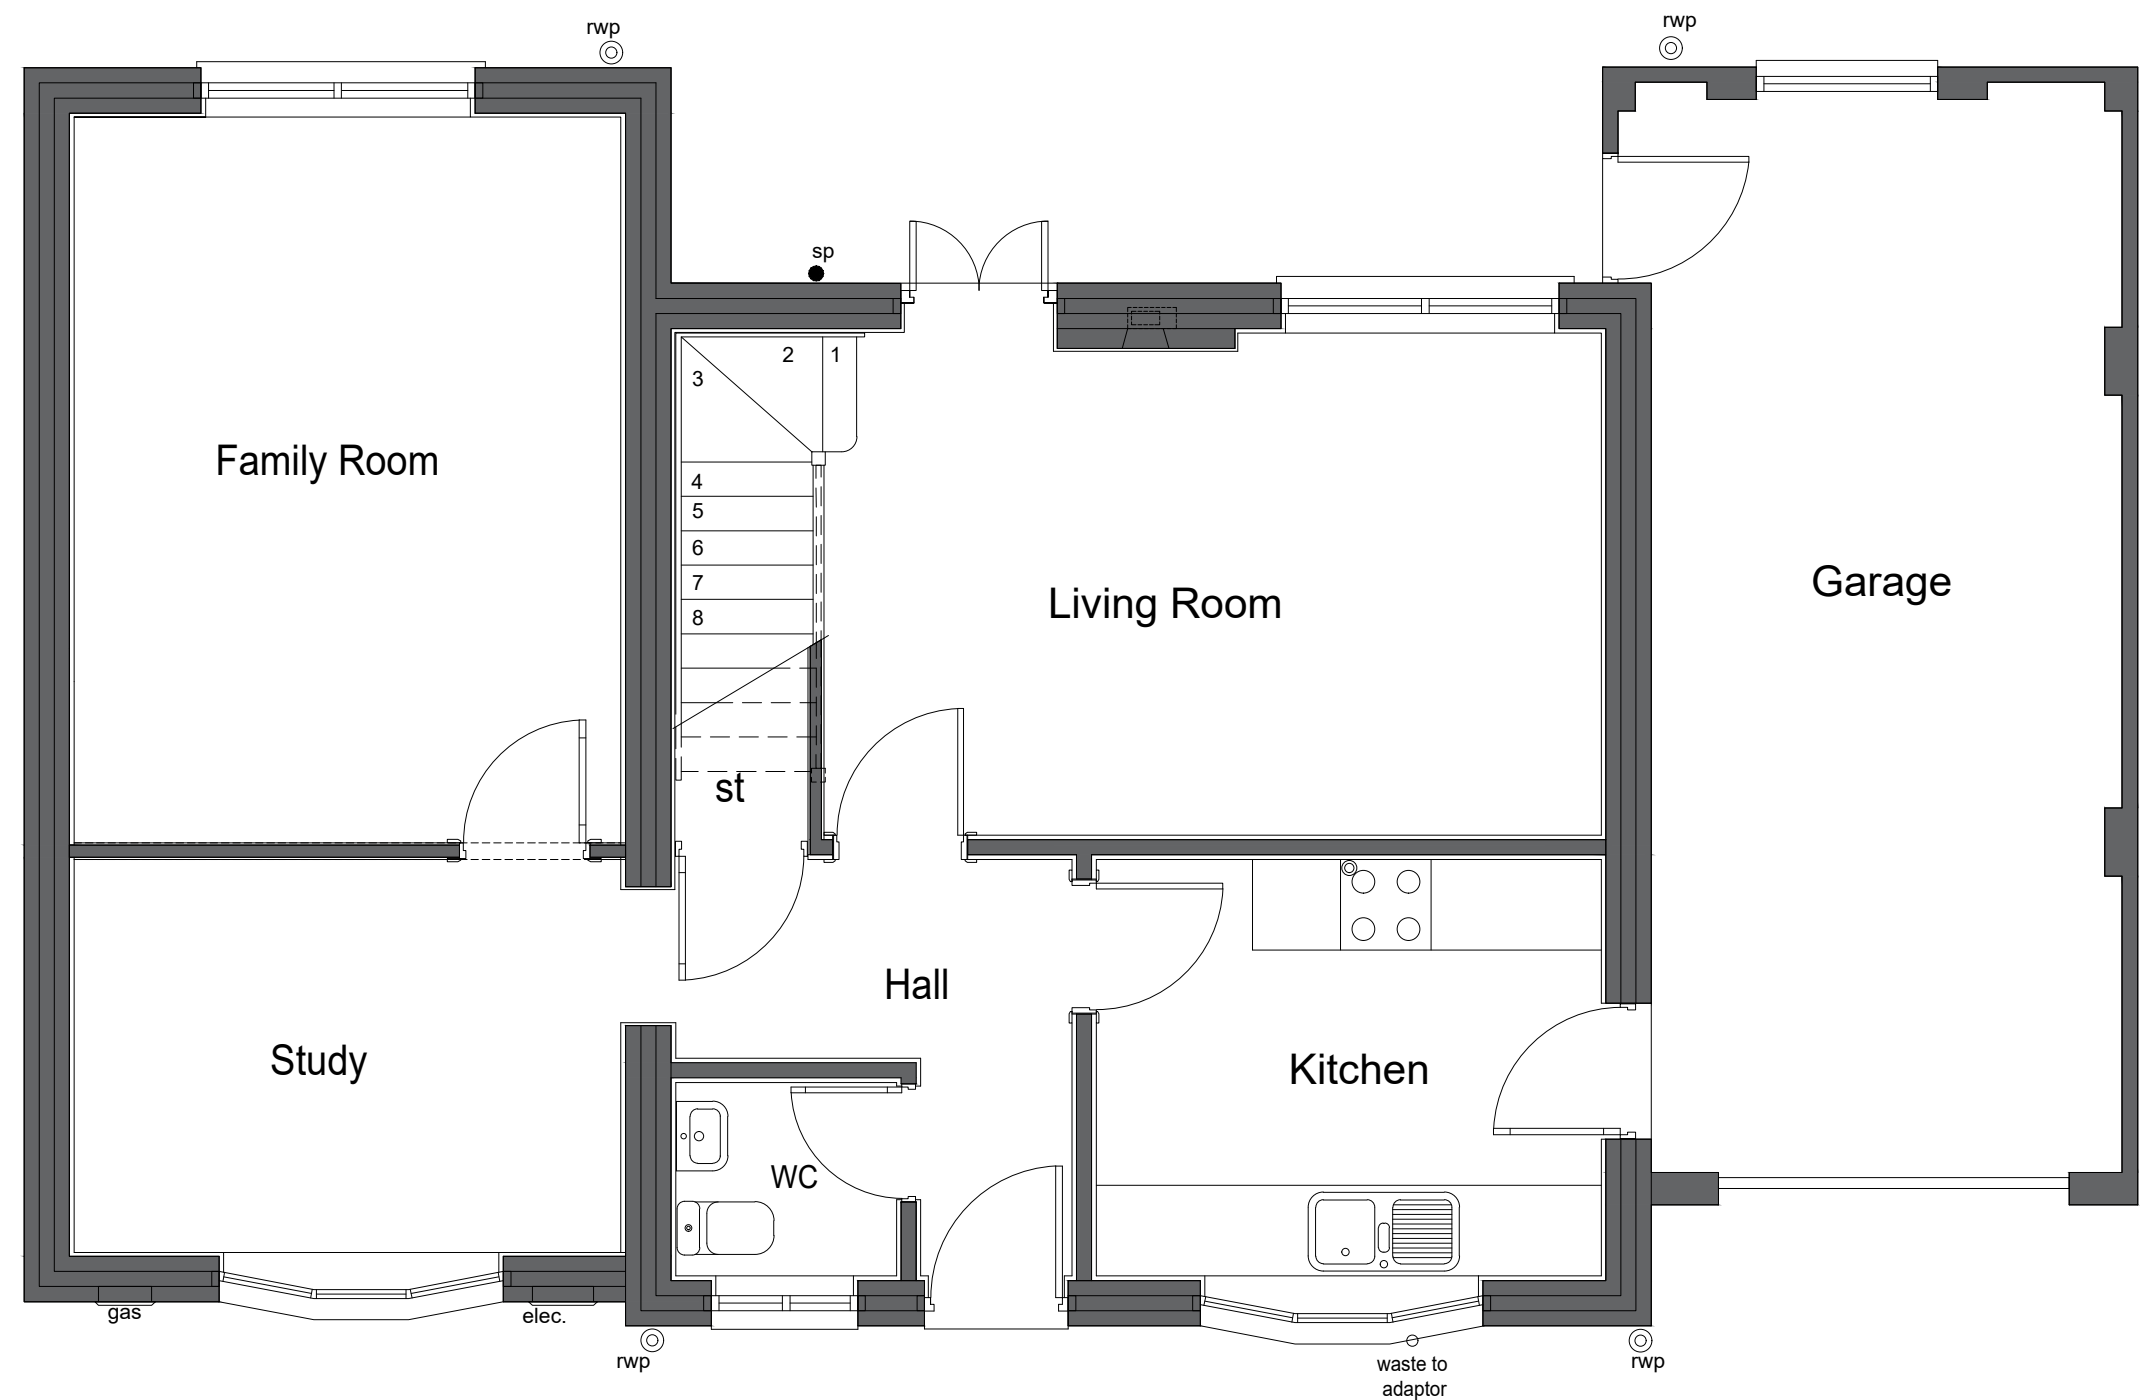
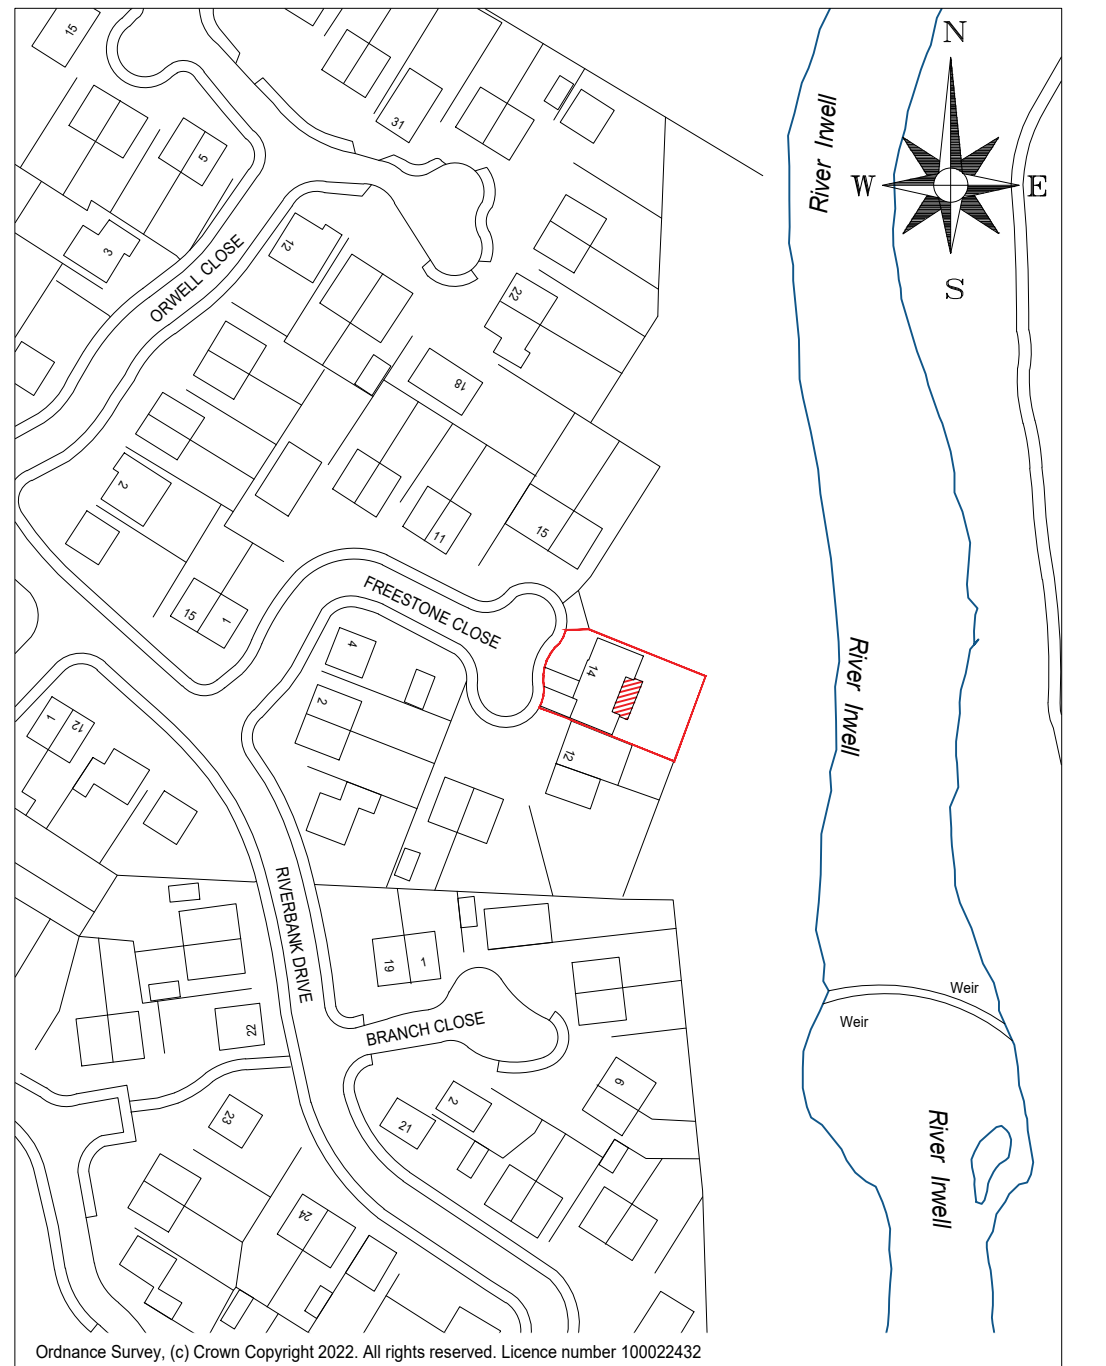


The Contractor is responsible for checking dimensions and any discrepancy to be verified with the Architects before proceeding.  
Figured dimensions to be worked to only.  
DO NOT SCALE SCALE FROM THIS DRAWING.

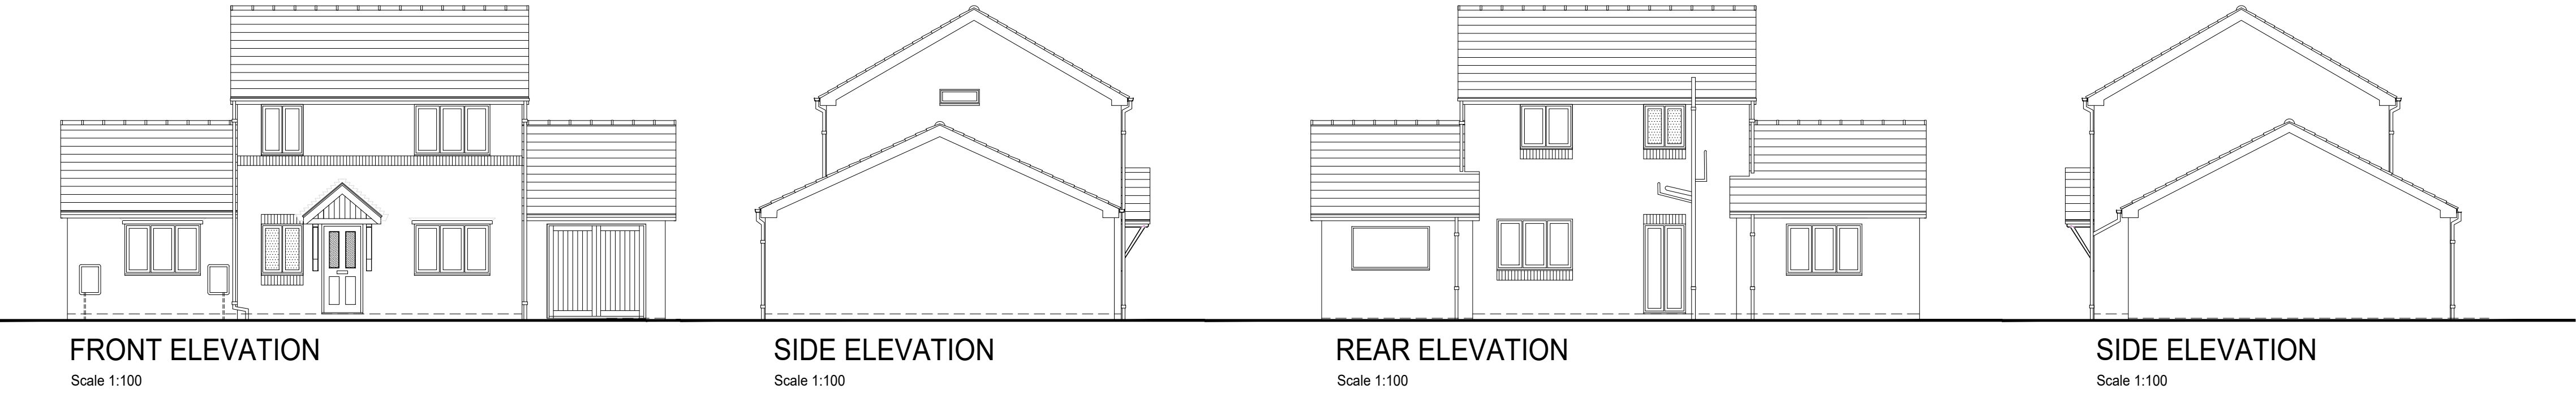

| Rev                               | Date | By | Description | Chk'd |
|-----------------------------------|------|----|-------------|-------|
| <b>PLANNING DRAWINGS</b>          |      |    |             |       |
| Existing Ground Plan & Elevations |      |    |             |       |

|                                    |
|------------------------------------|
| location                           |
| 14 Freestone Close, Bury. BL8 1US. |

|                                                                 |
|-----------------------------------------------------------------|
| title                                                           |
| Proposed Single Storey Rear Extension<br>& Internal Alterations |

|            |      |          |            |            |
|------------|------|----------|------------|------------|
| scale      | size | drawn by | checked by | date       |
| 1:50,1:100 | A1   | RIC      |            | 04.02.2022 |

|               |     |
|---------------|-----|
| drawing no.   | rev |
| ADR-PD-CCL-01 | -   |

