




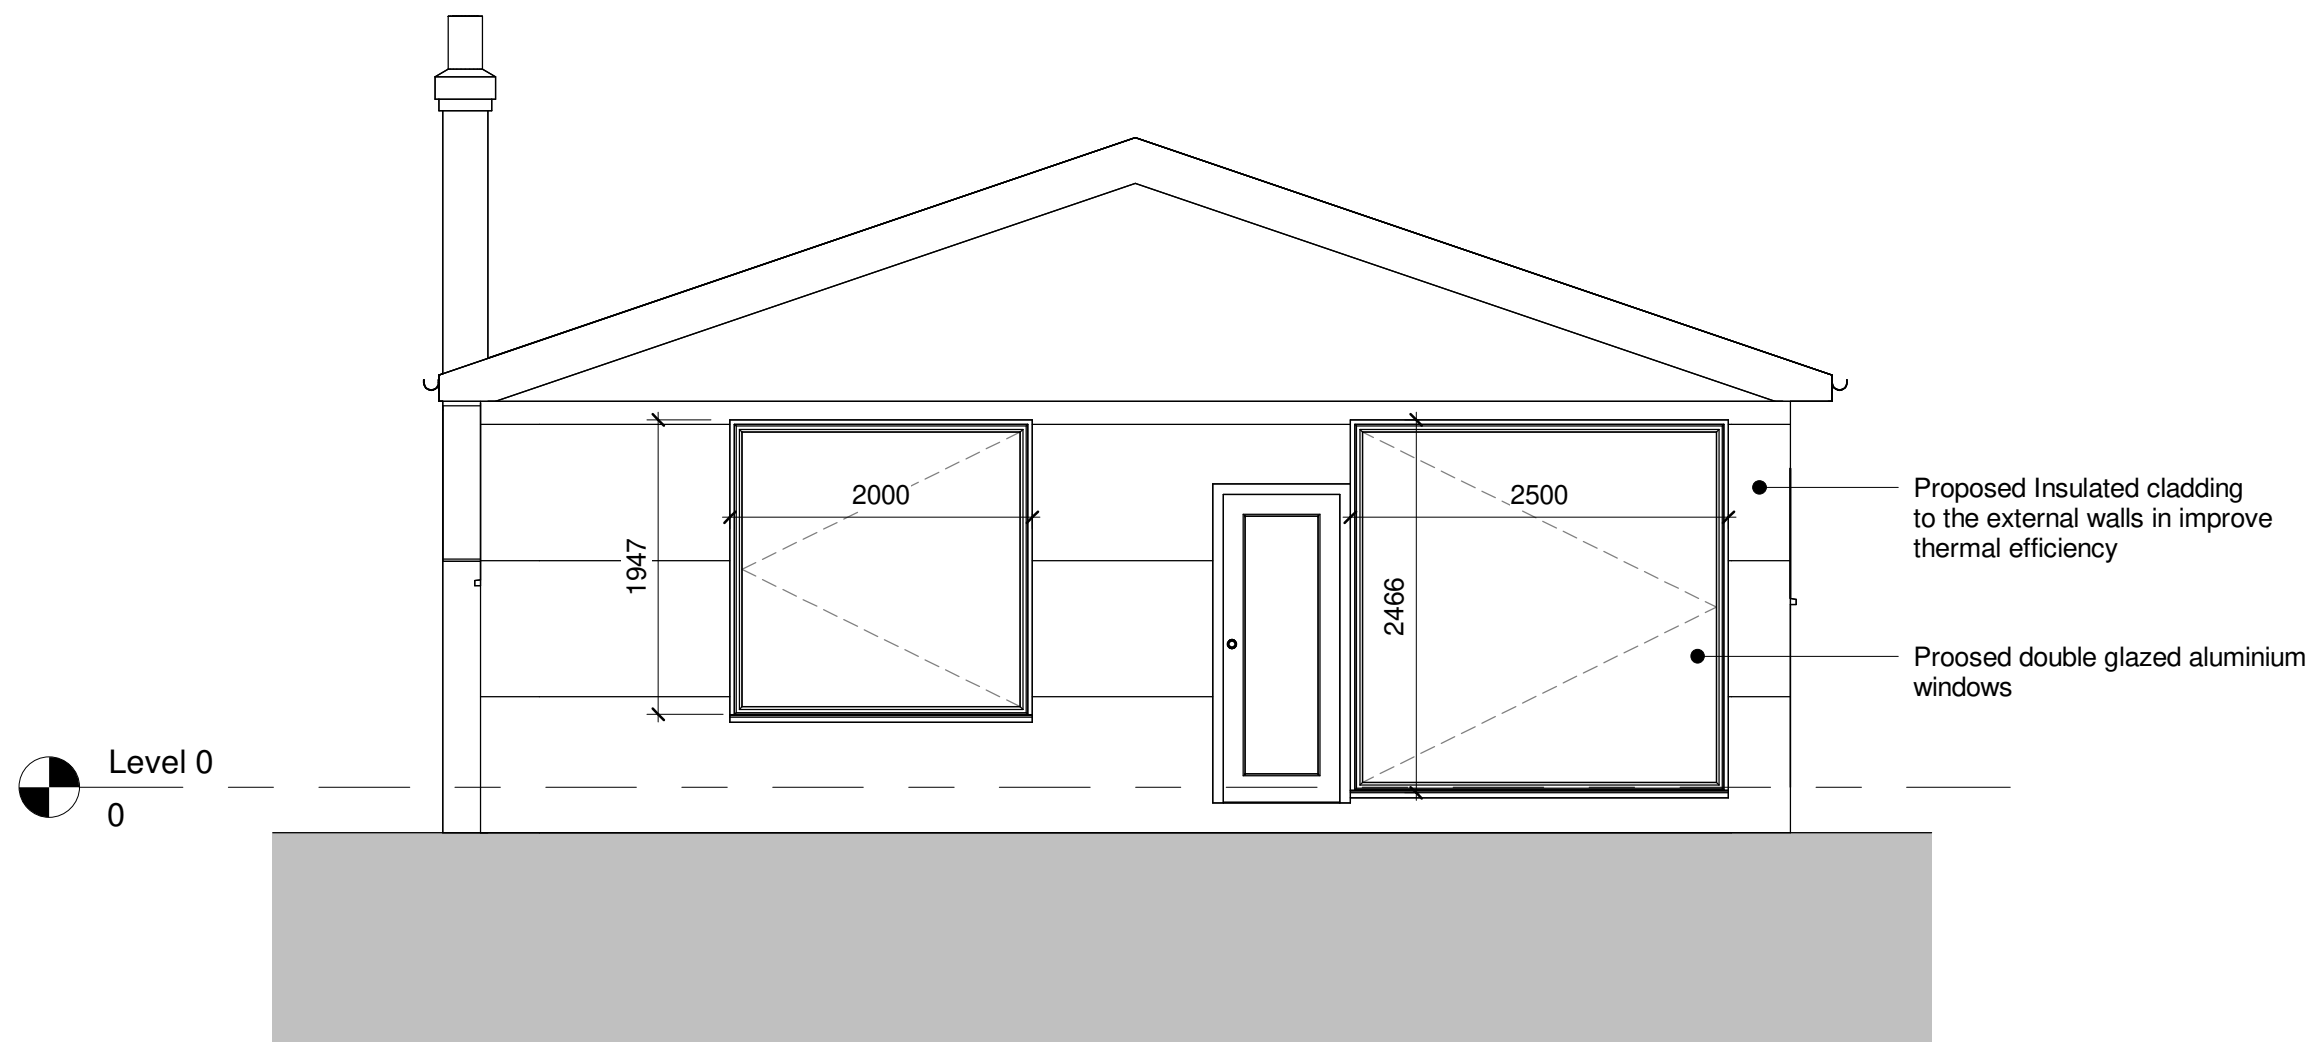


Rear_Elevation
1 : 50

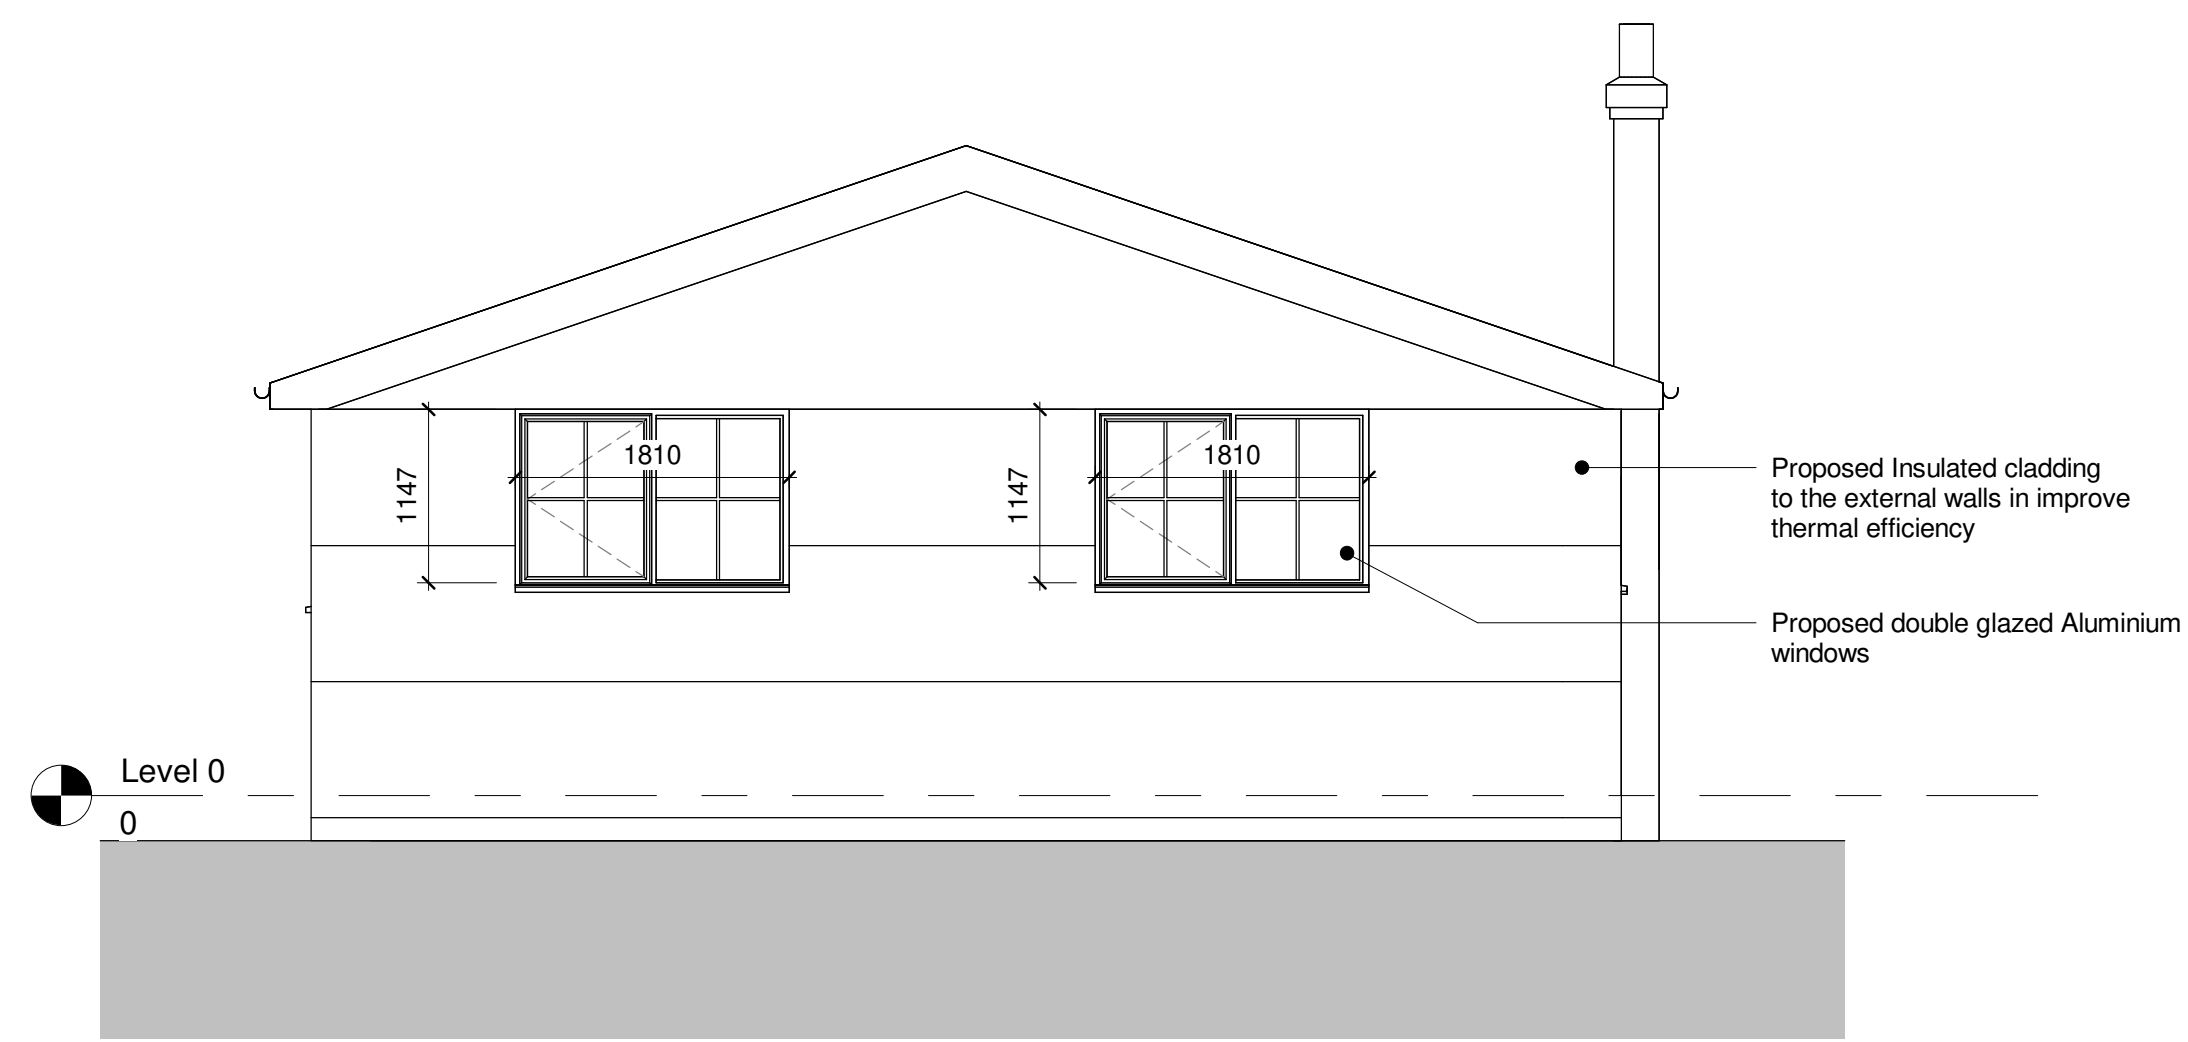

Front_Elevation
1 : 50

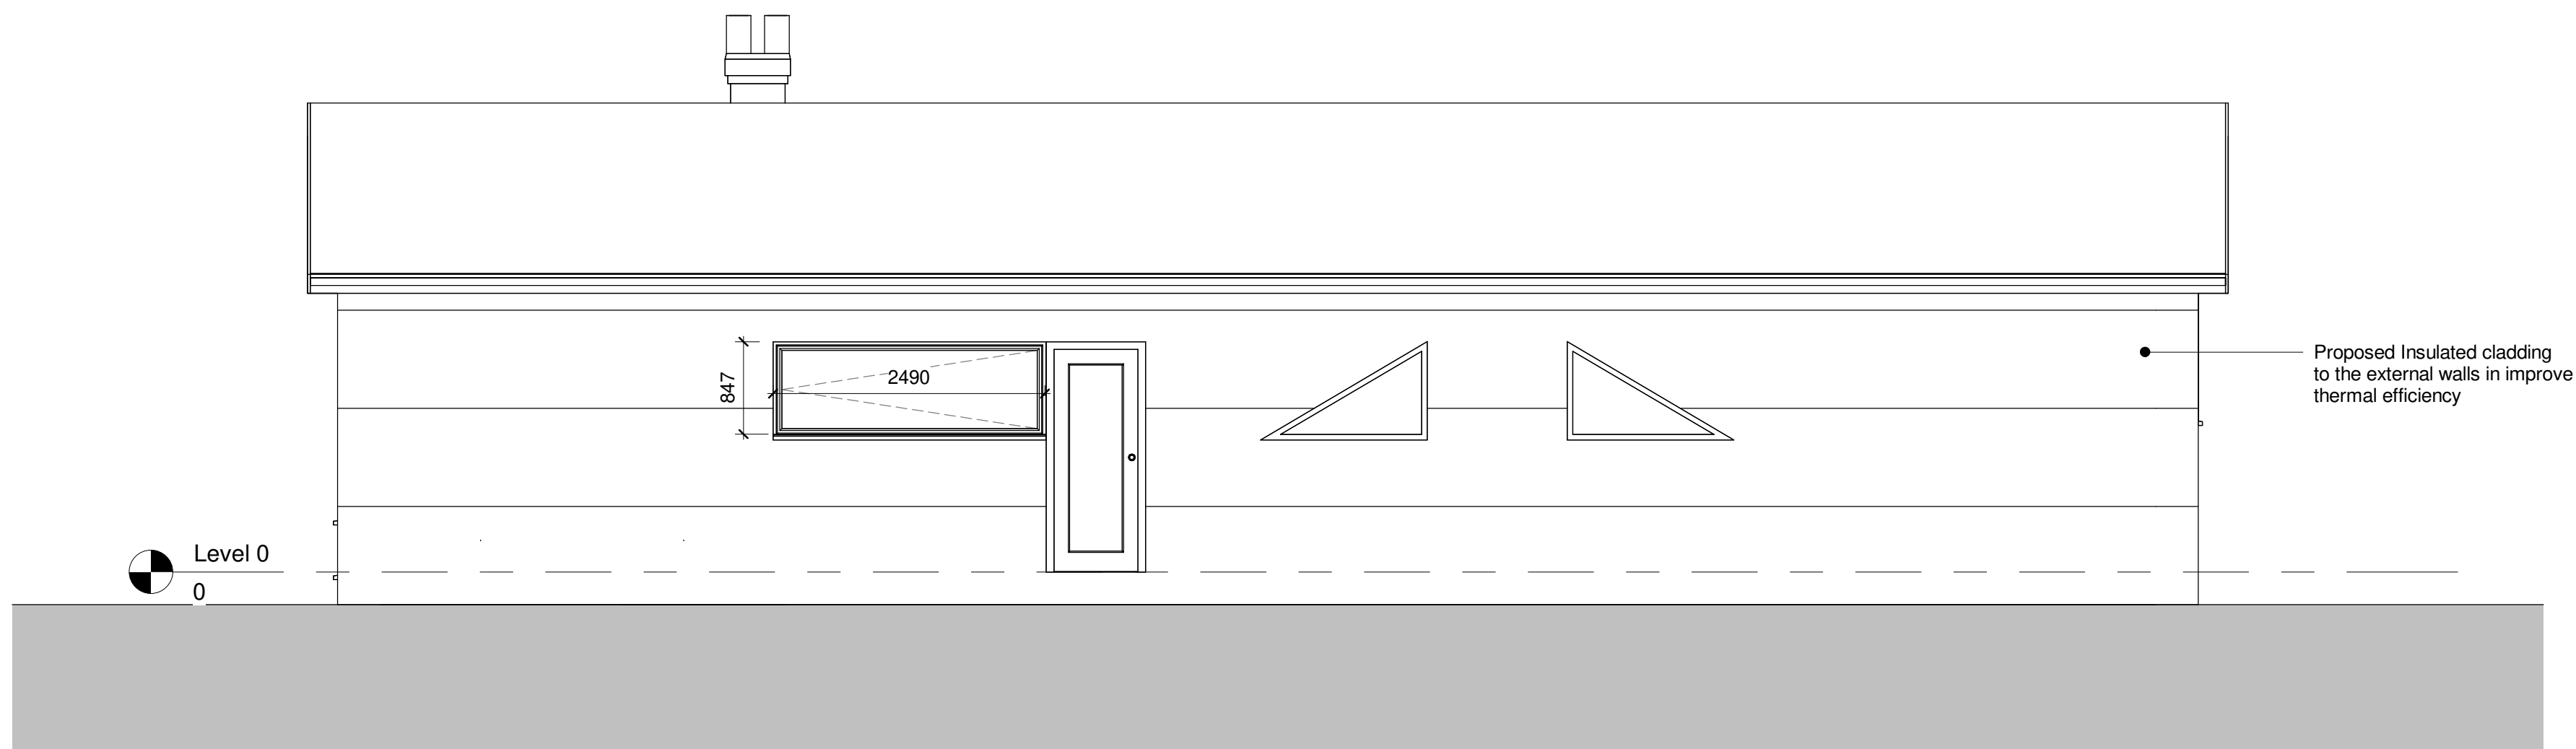

Left_Elevation
1 : 50

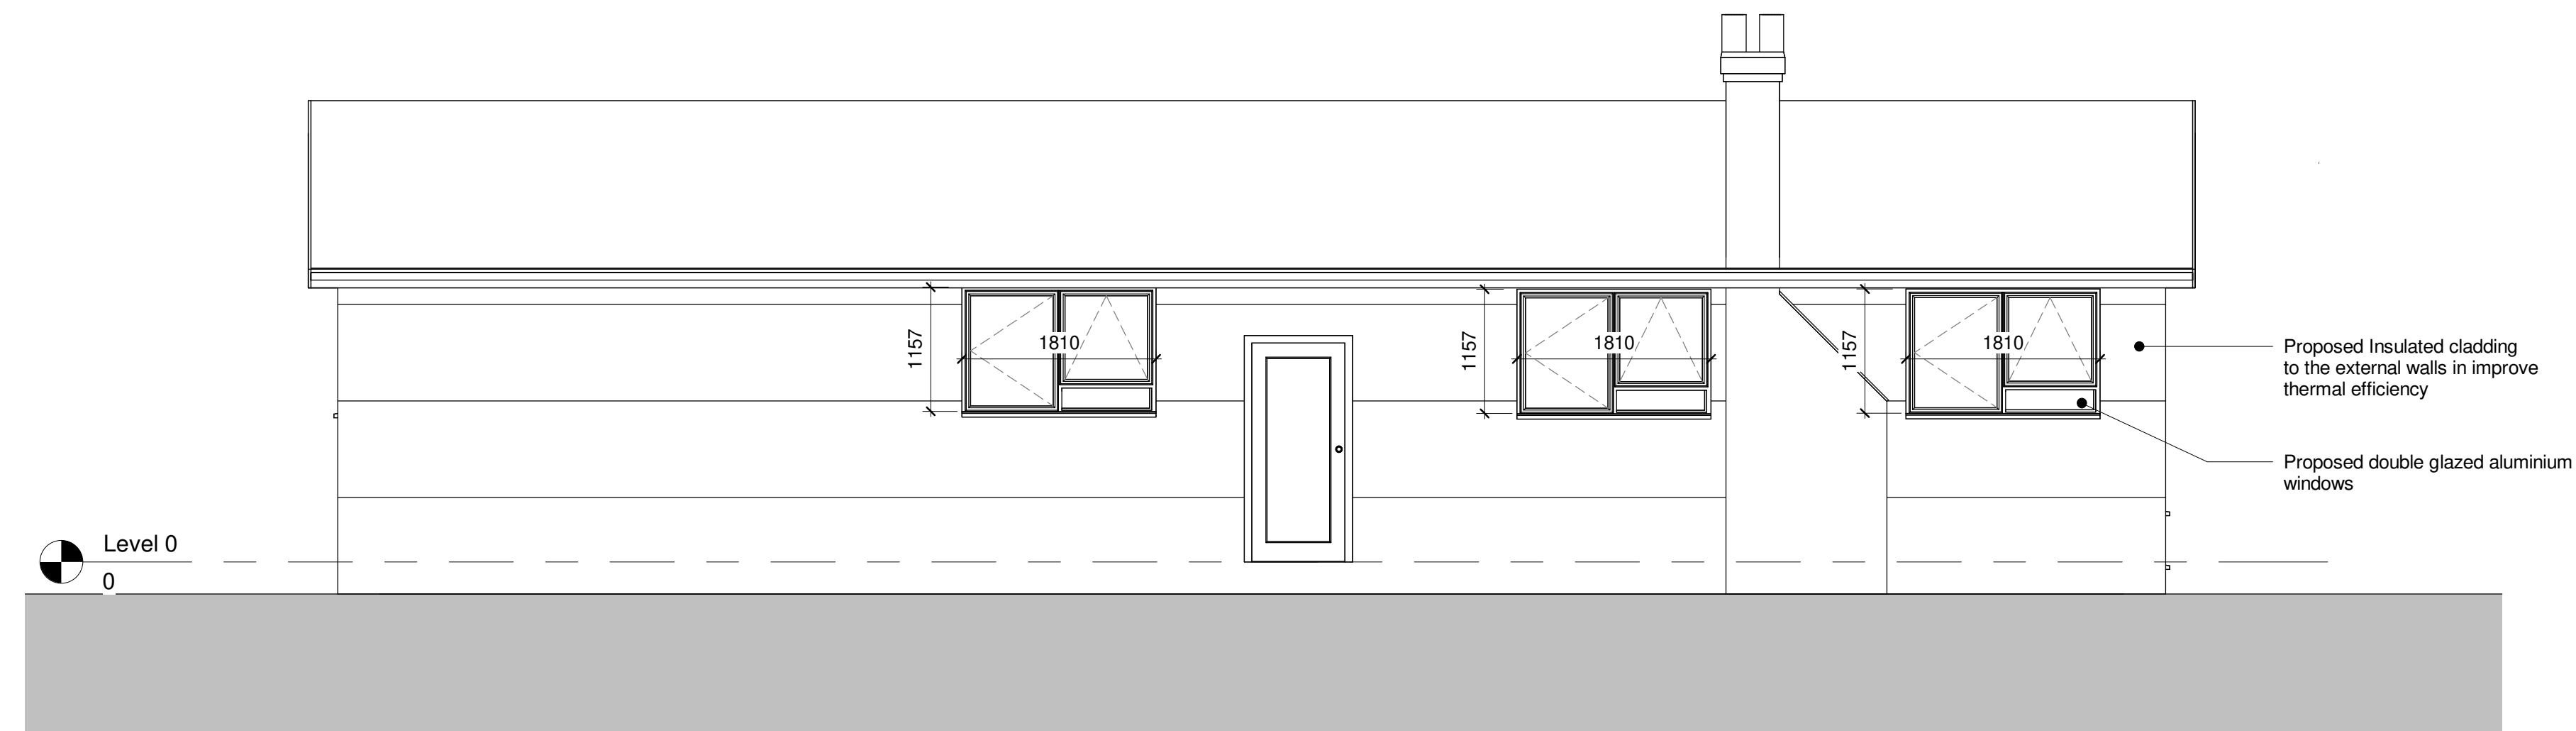

Right_Side_Elevation
1 : 50

©
Use figured dimensions only. Contractor is to check all dimensions before commencement of works. This drawing is copyright. This data to be used as a ref file only - not as live data. This drawing must only be used for the purpose for which it is supplied.

NOTES:

Revision Number	Date	Description of Revision	No	Drawn
-----------------	------	-------------------------	----	-------

SEED
Architects!

Experience | Design Ethos | Passion

Parsonage Chambers, 3 Parsonage, Manchester M3 2HW - 0161 832 5750

status

Planning

job title

Highview

Location

drawing title

Proposed Elevations

author Designer	date 09/03/26	drawn by Designer	date 09/03/26
checker Checker	date 06/18/25	approver Approver	date 06/18/25
scale 1 : 50	paper size A1		

Project no. 3594	Seed drawing no. A101	Rev.
---------------------	--------------------------	------