



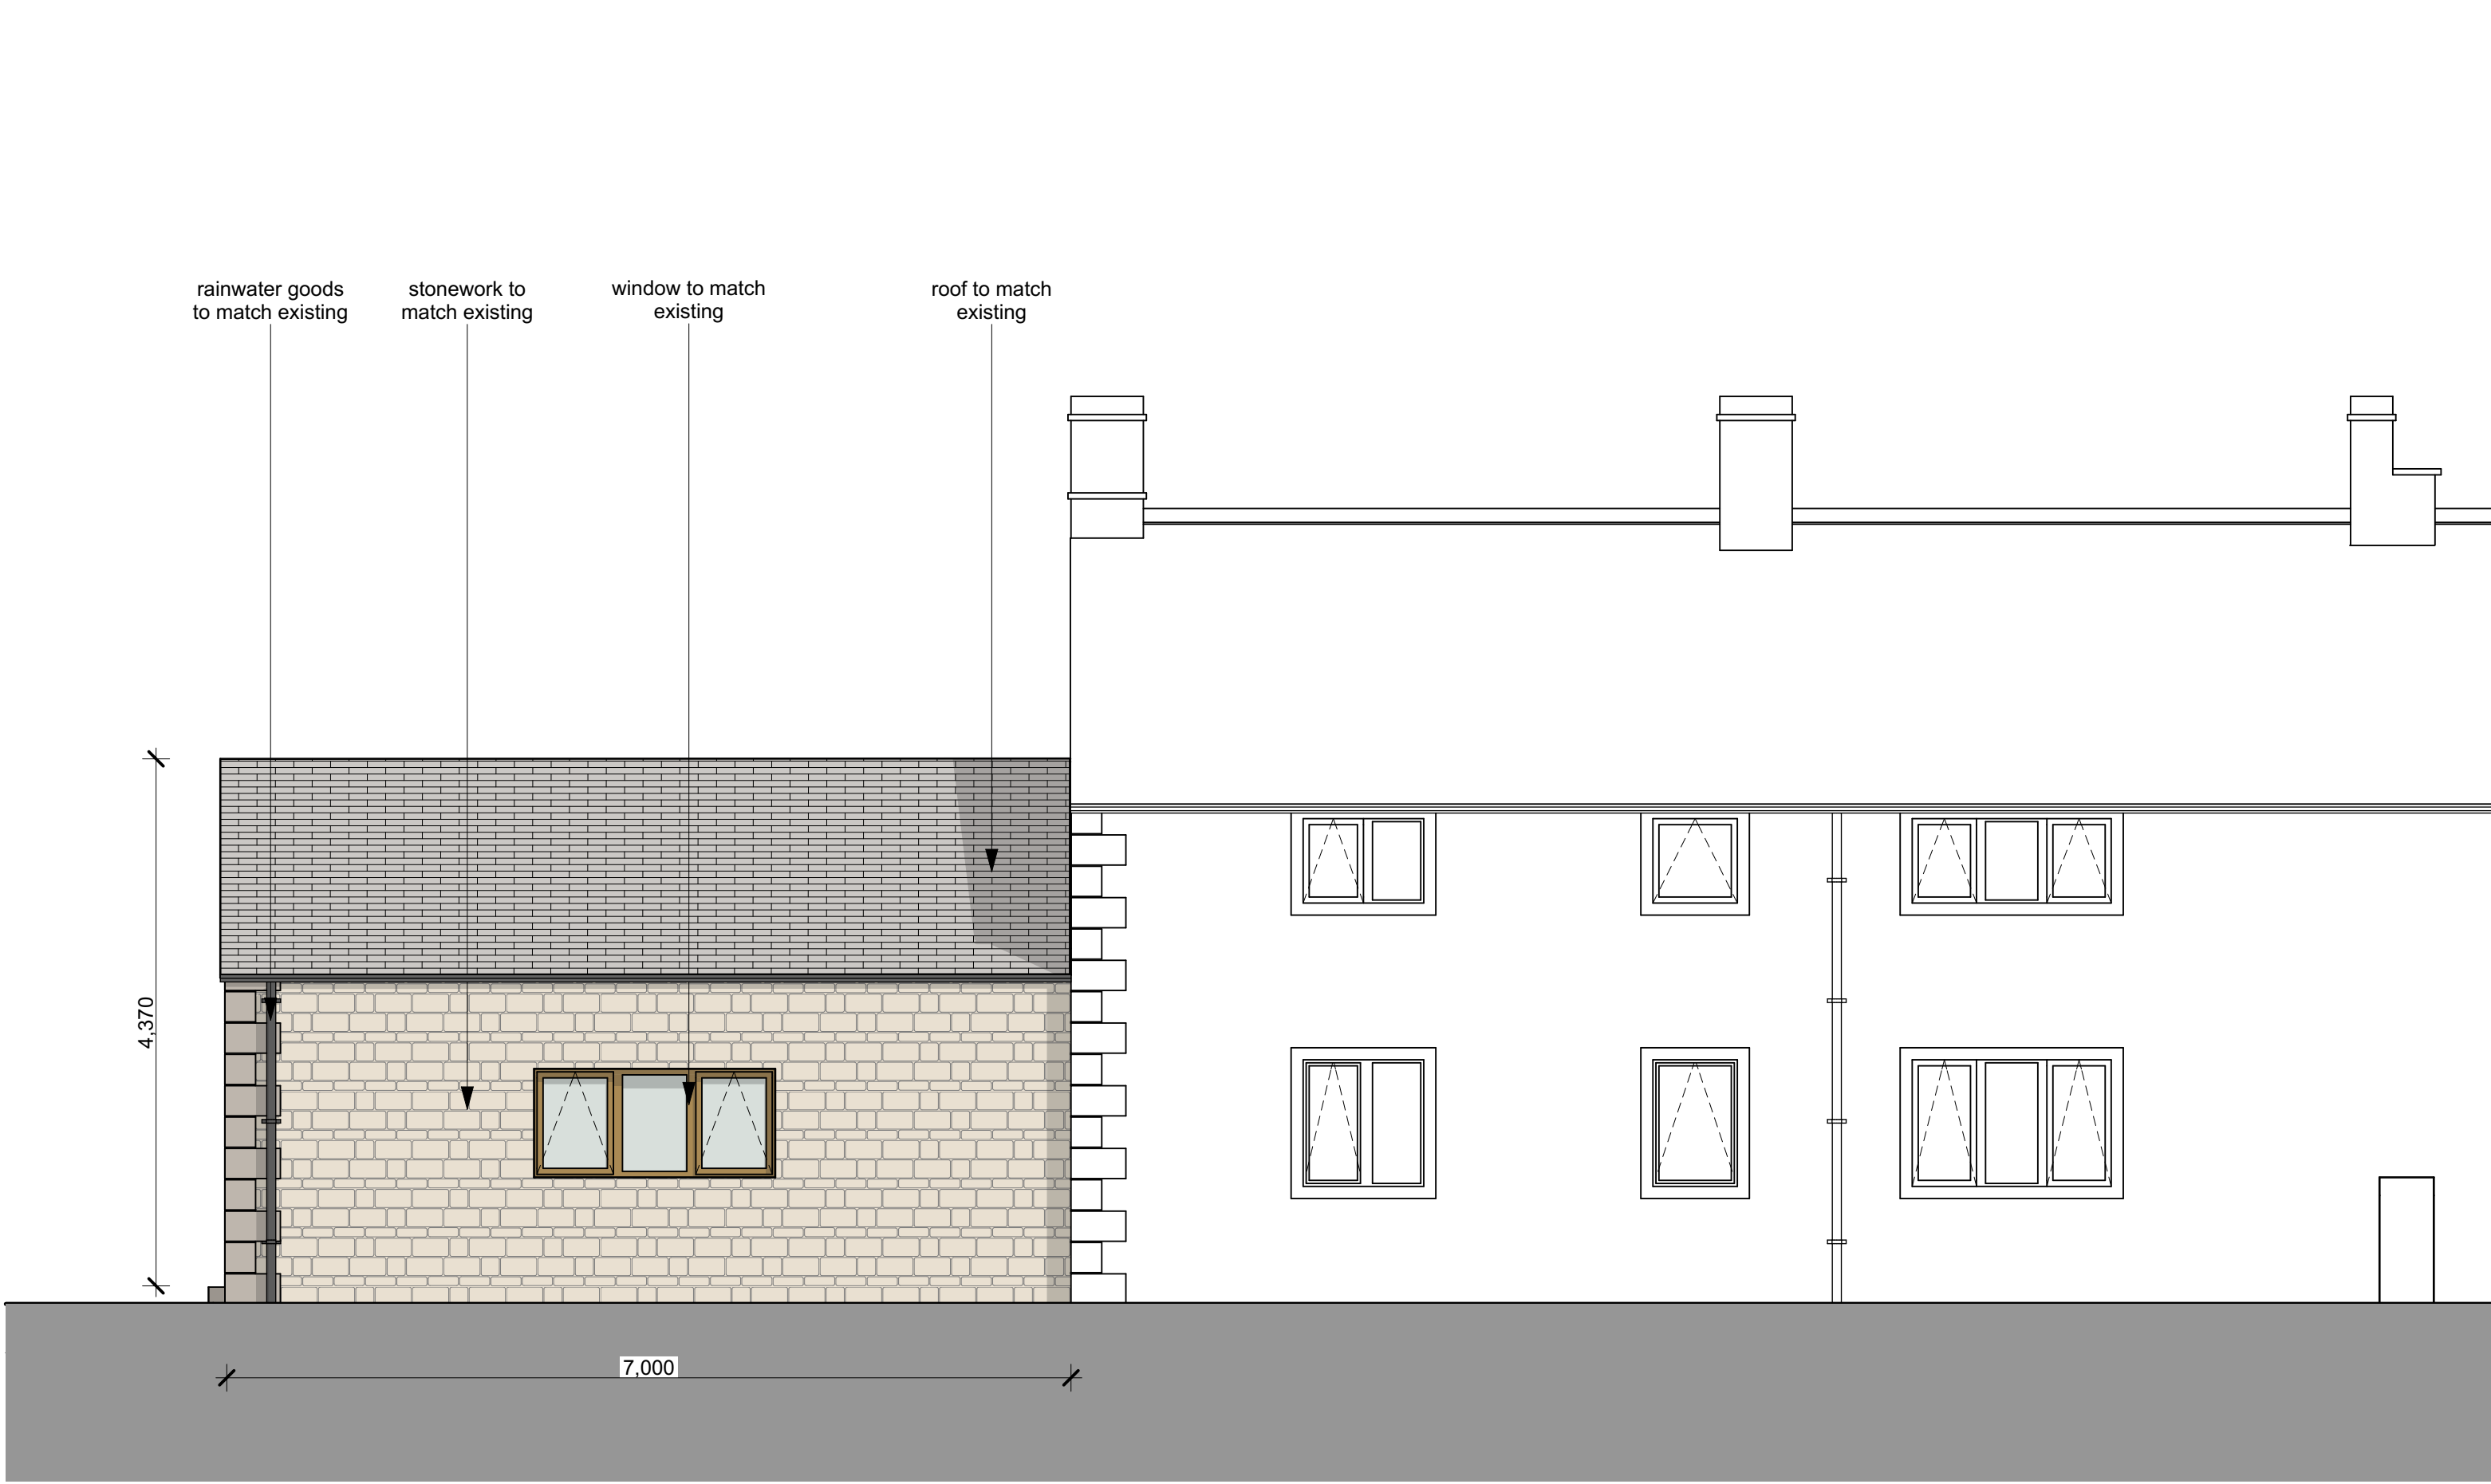


proposed north (rear) elevation 1:50 @ A1

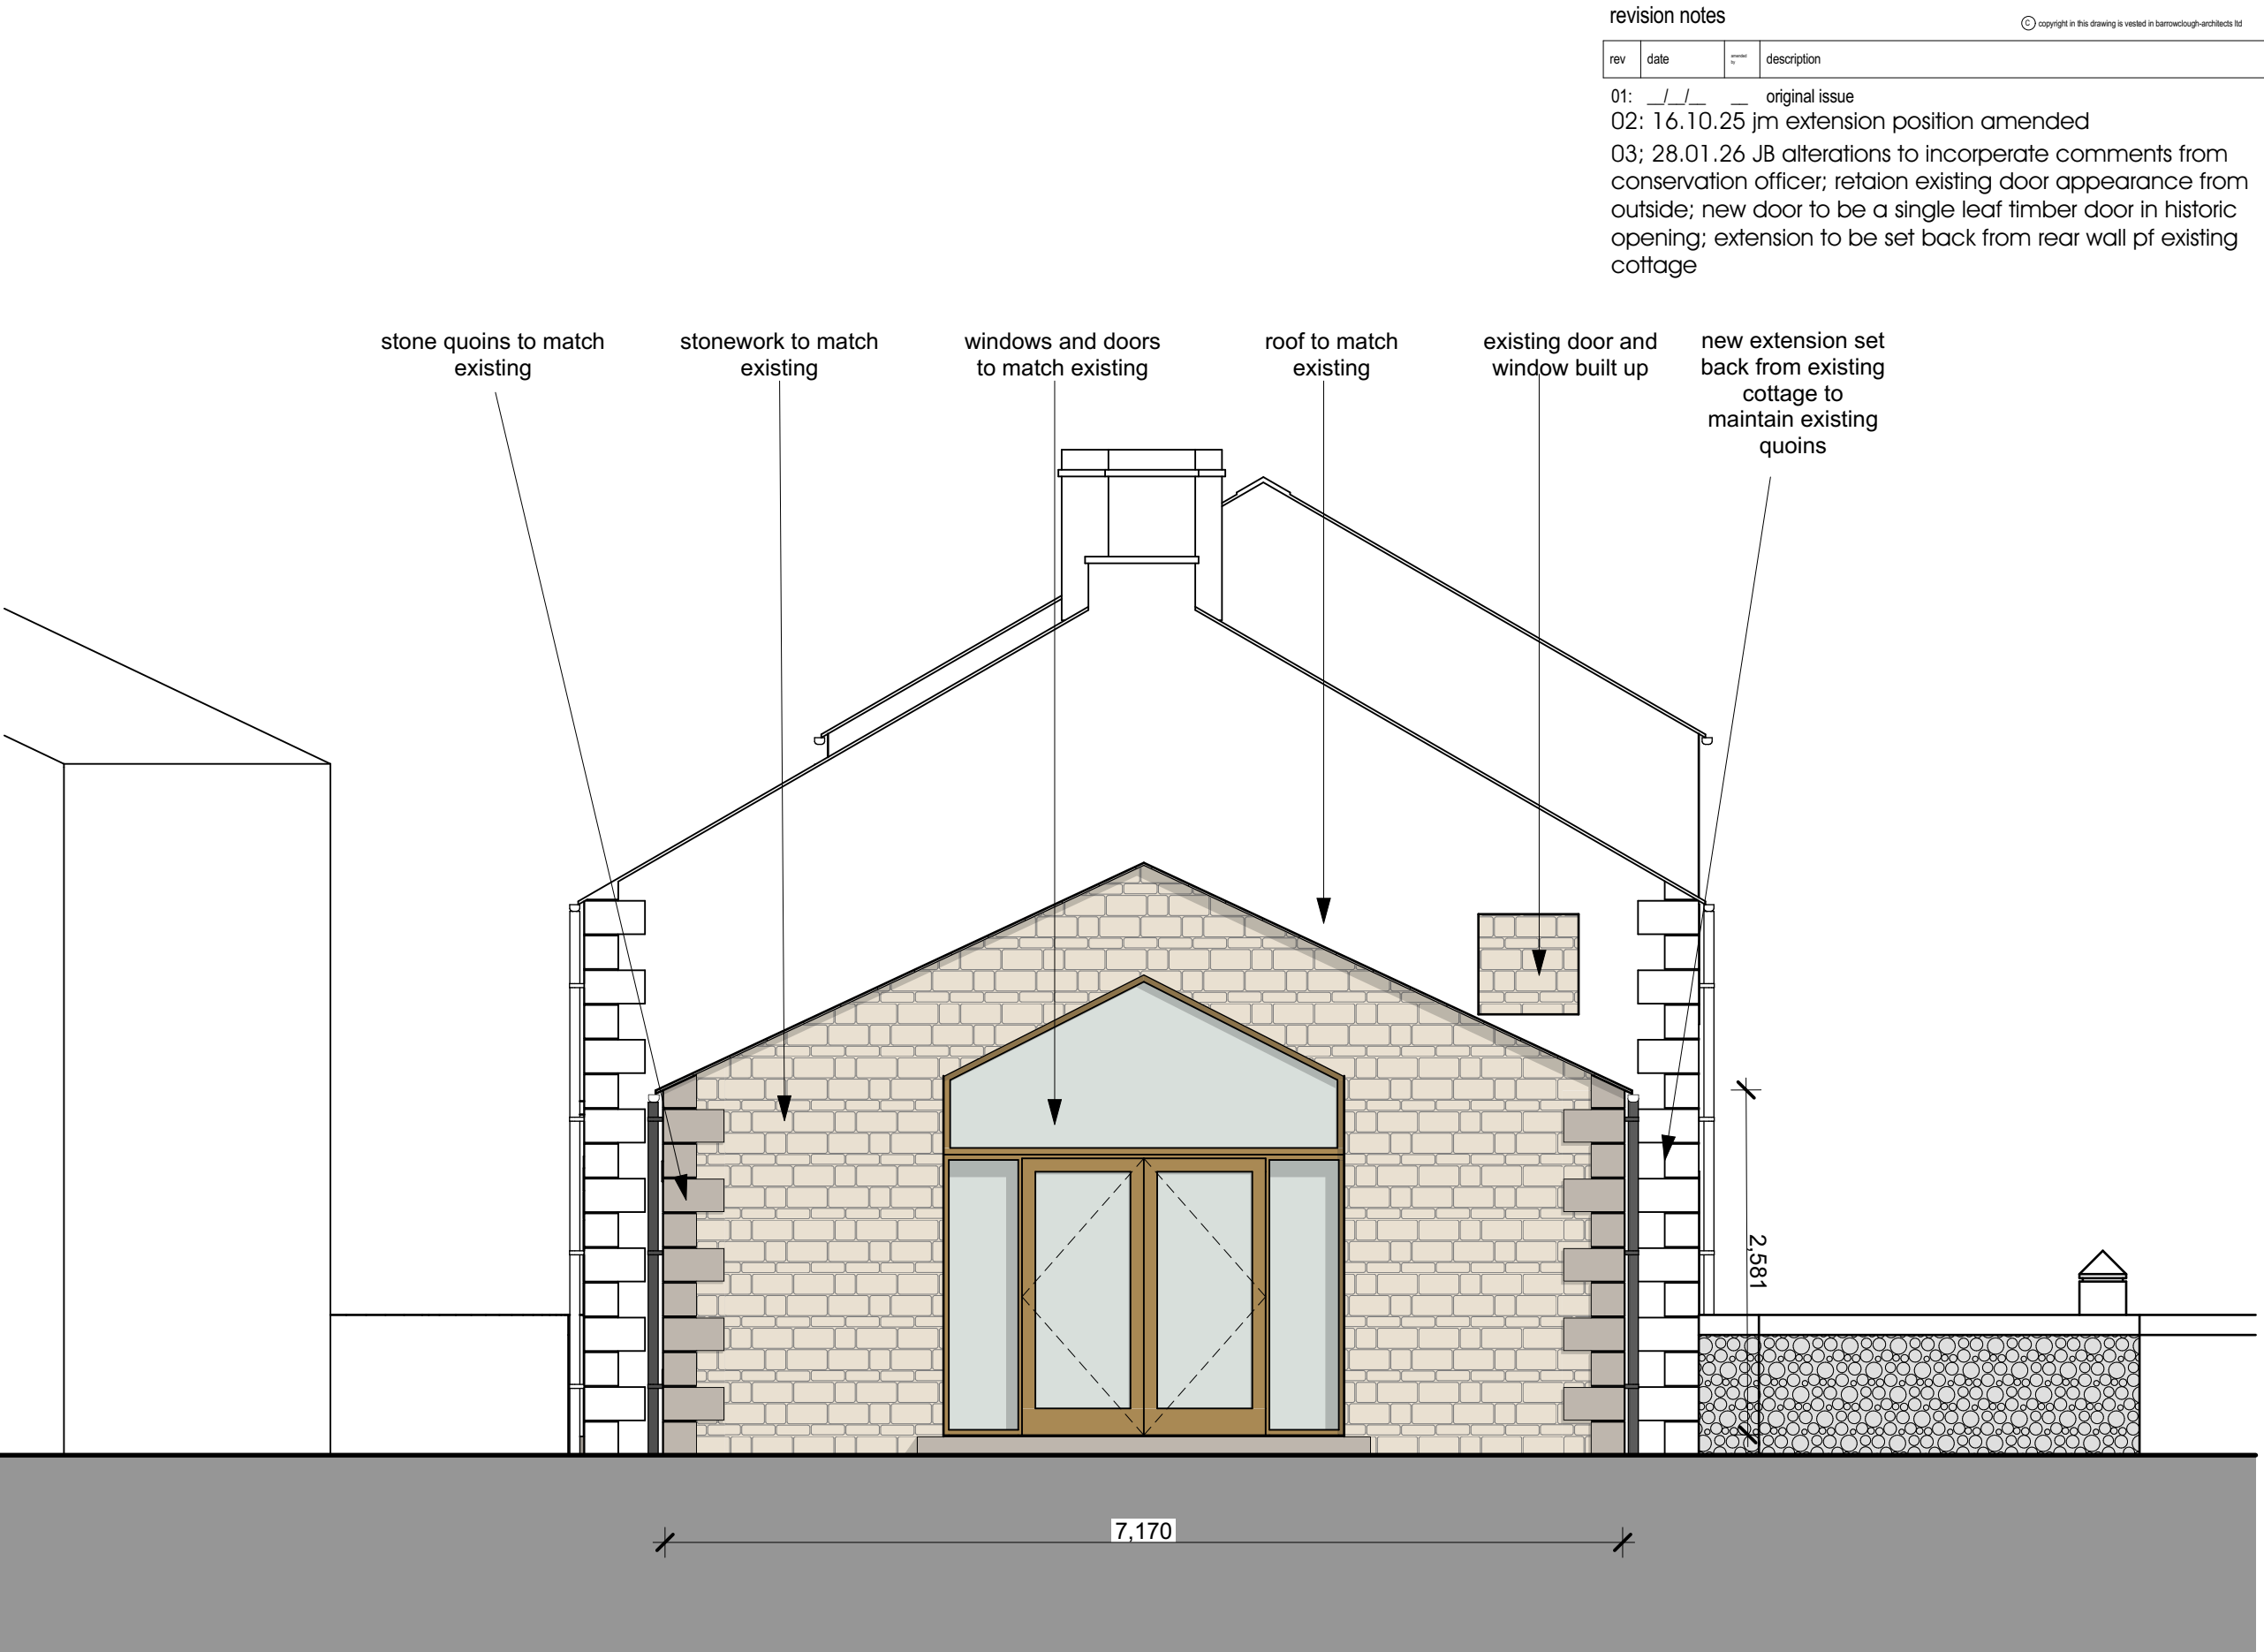

proposed east (side) elevation 1:50 @ A1



proposed south (front) elevation 1:50 @ A1

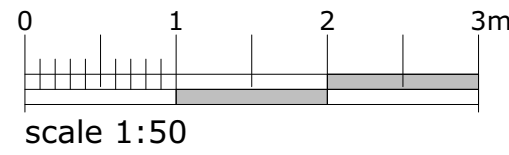

revision notes

rev	date	description
01:		original issue
02:	16.10.25	jm extension position amended
03:	28.01.26	JB alterations to incorporate comments from conservation officer; retain existing door appearance from outside; new door to be a single leaf timber door in historic opening; extension to be set back from rear wall pf existing cottage

Barrowclough Architects Ltd

architecture interiors masterplanning

www.barrowclough-architects.com

client:

Mr and Mrs Brown

project:

anthony fold - extension

bury old road, bury, postcode

sheet:

proposed elevations

drawing no:	25.140.00-CDP-XX-DR-A-3002	P03
scale:	1:50 @ A1	status: WIP
date:	28/08/25	drawn by: JM