
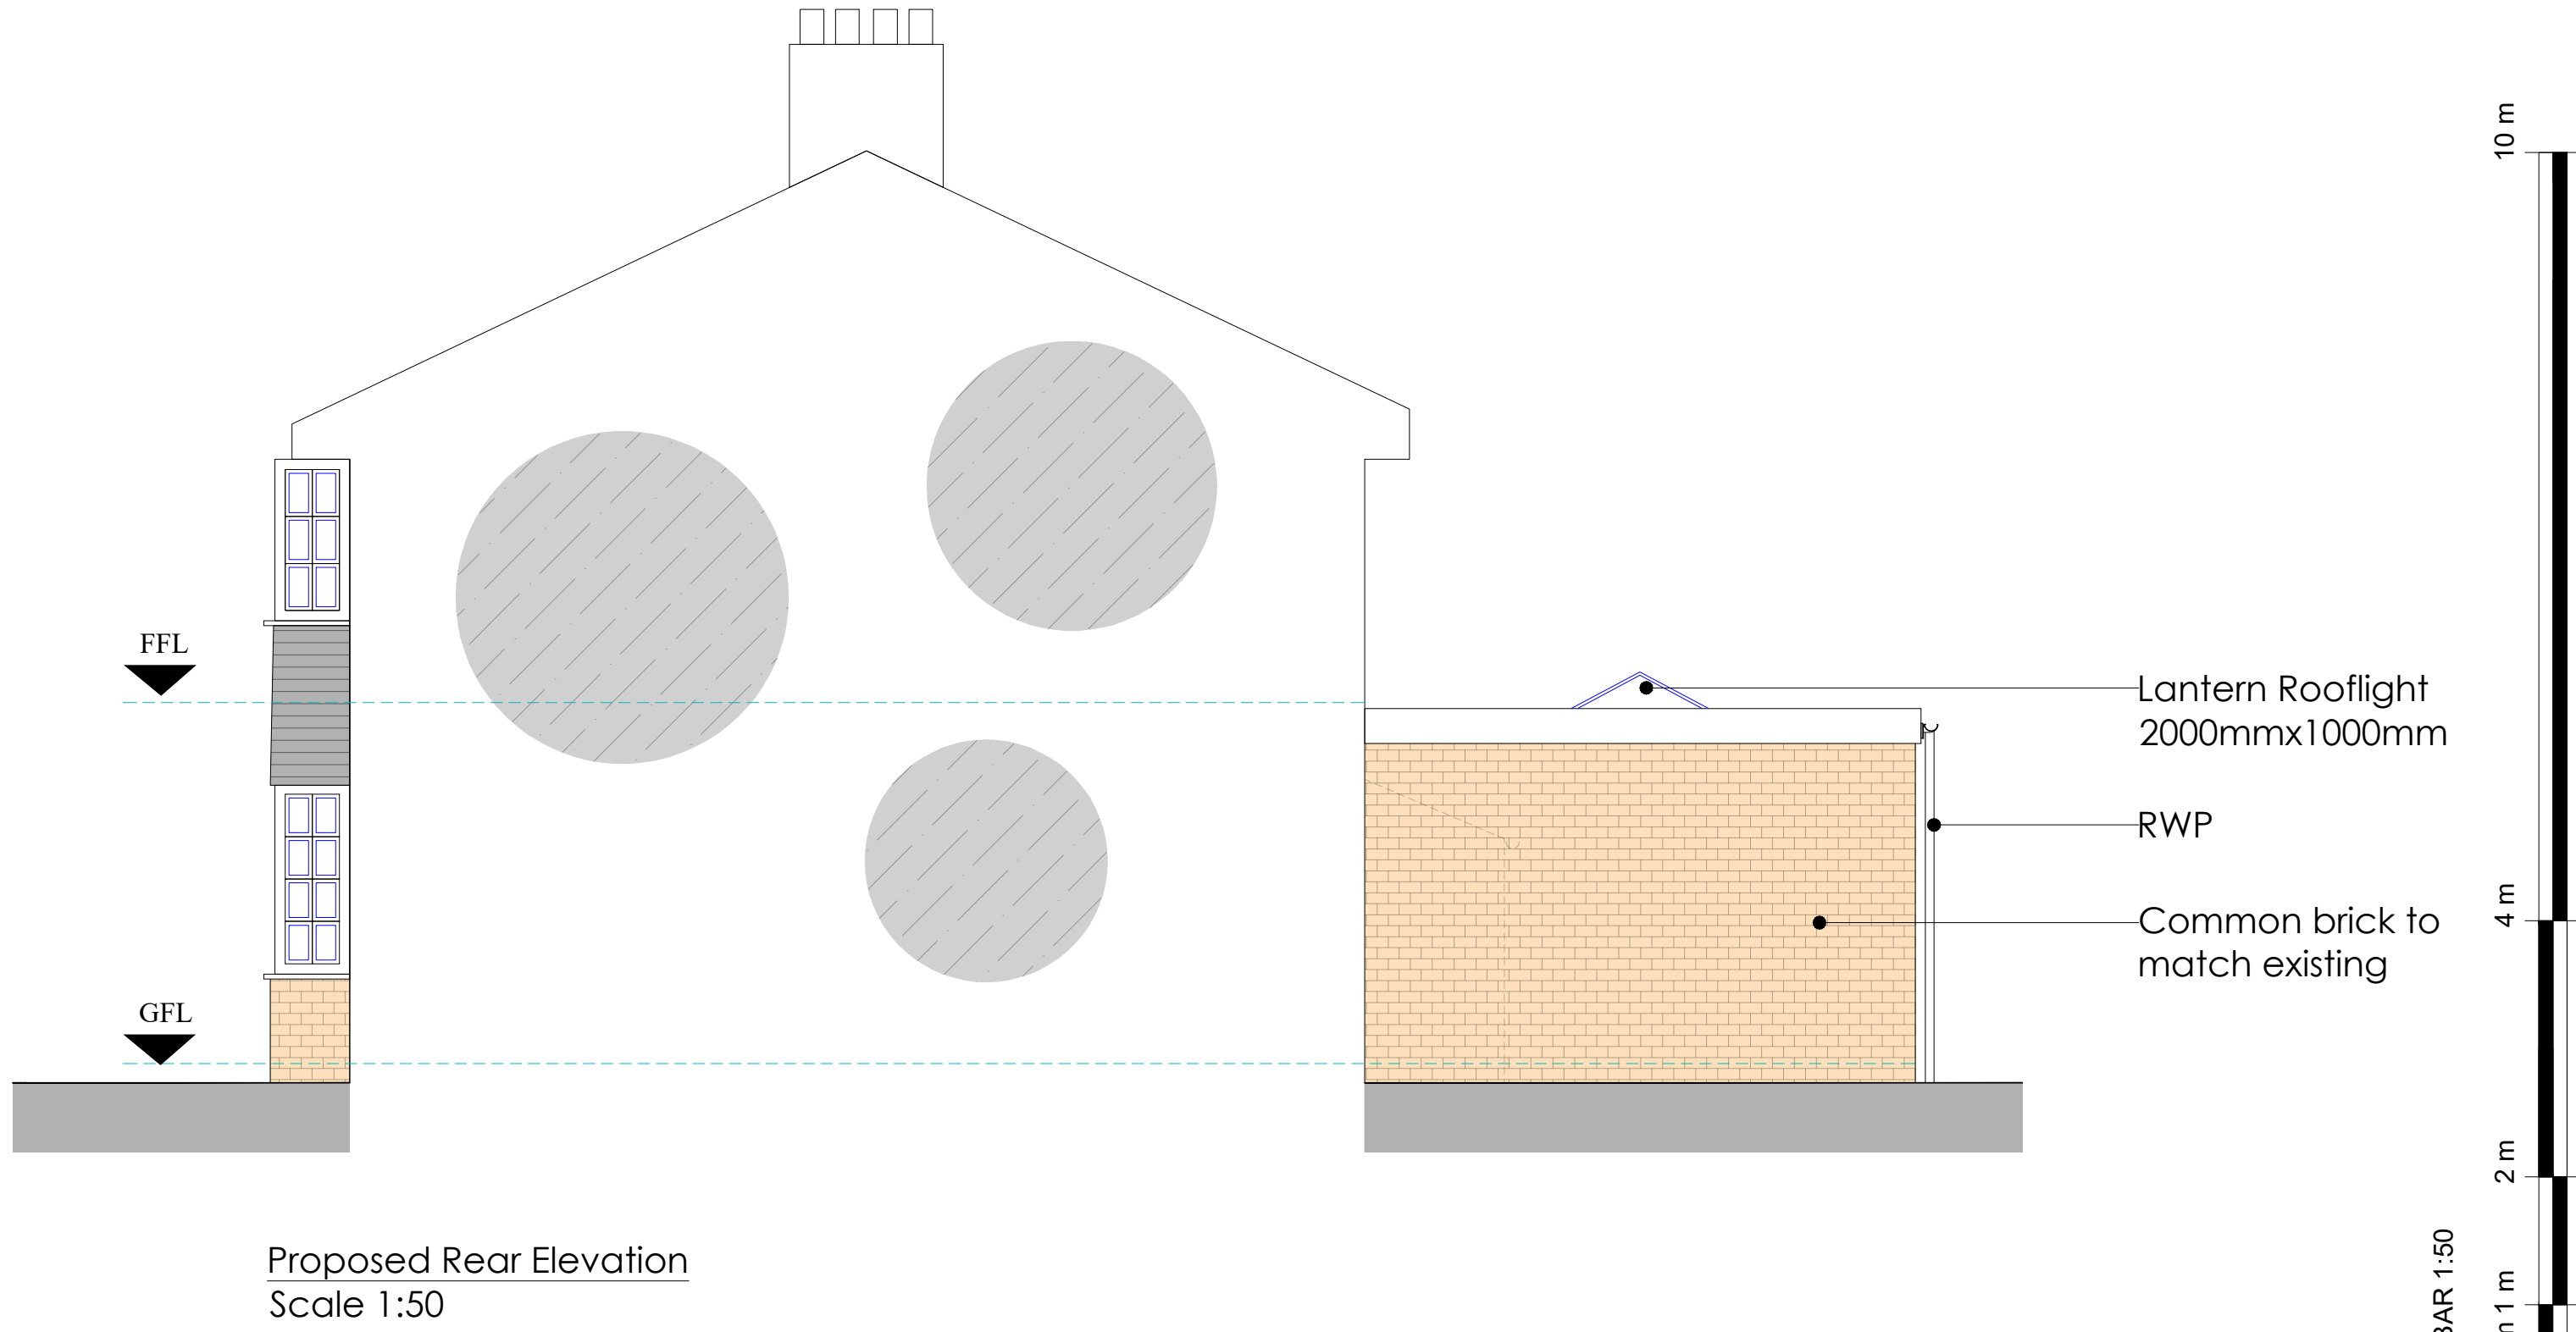
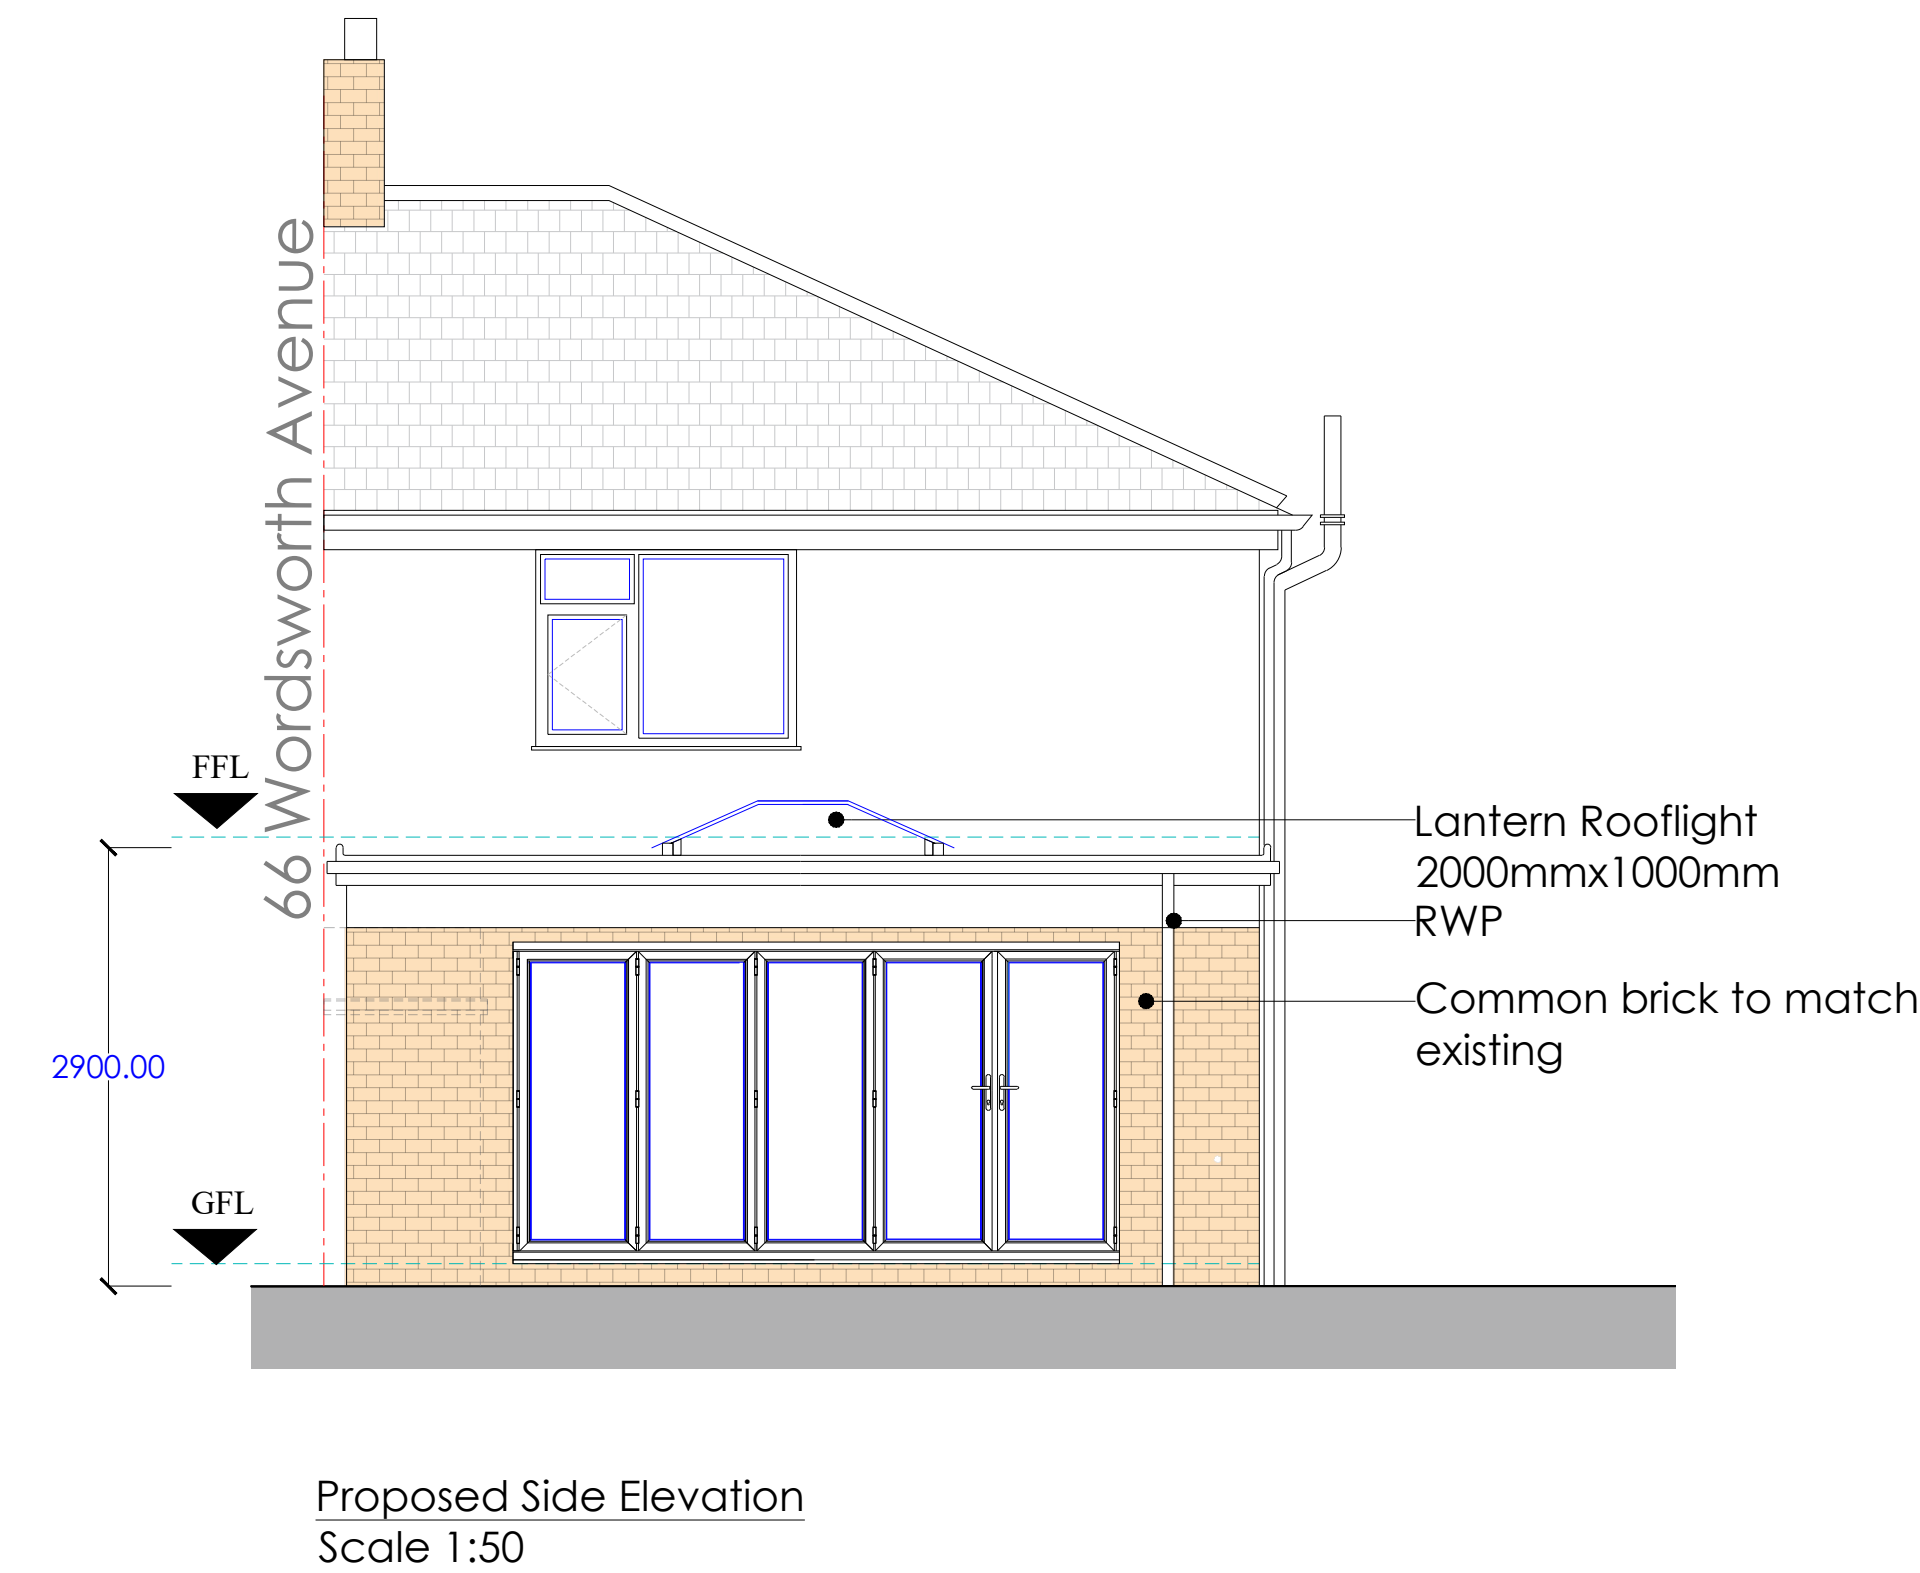
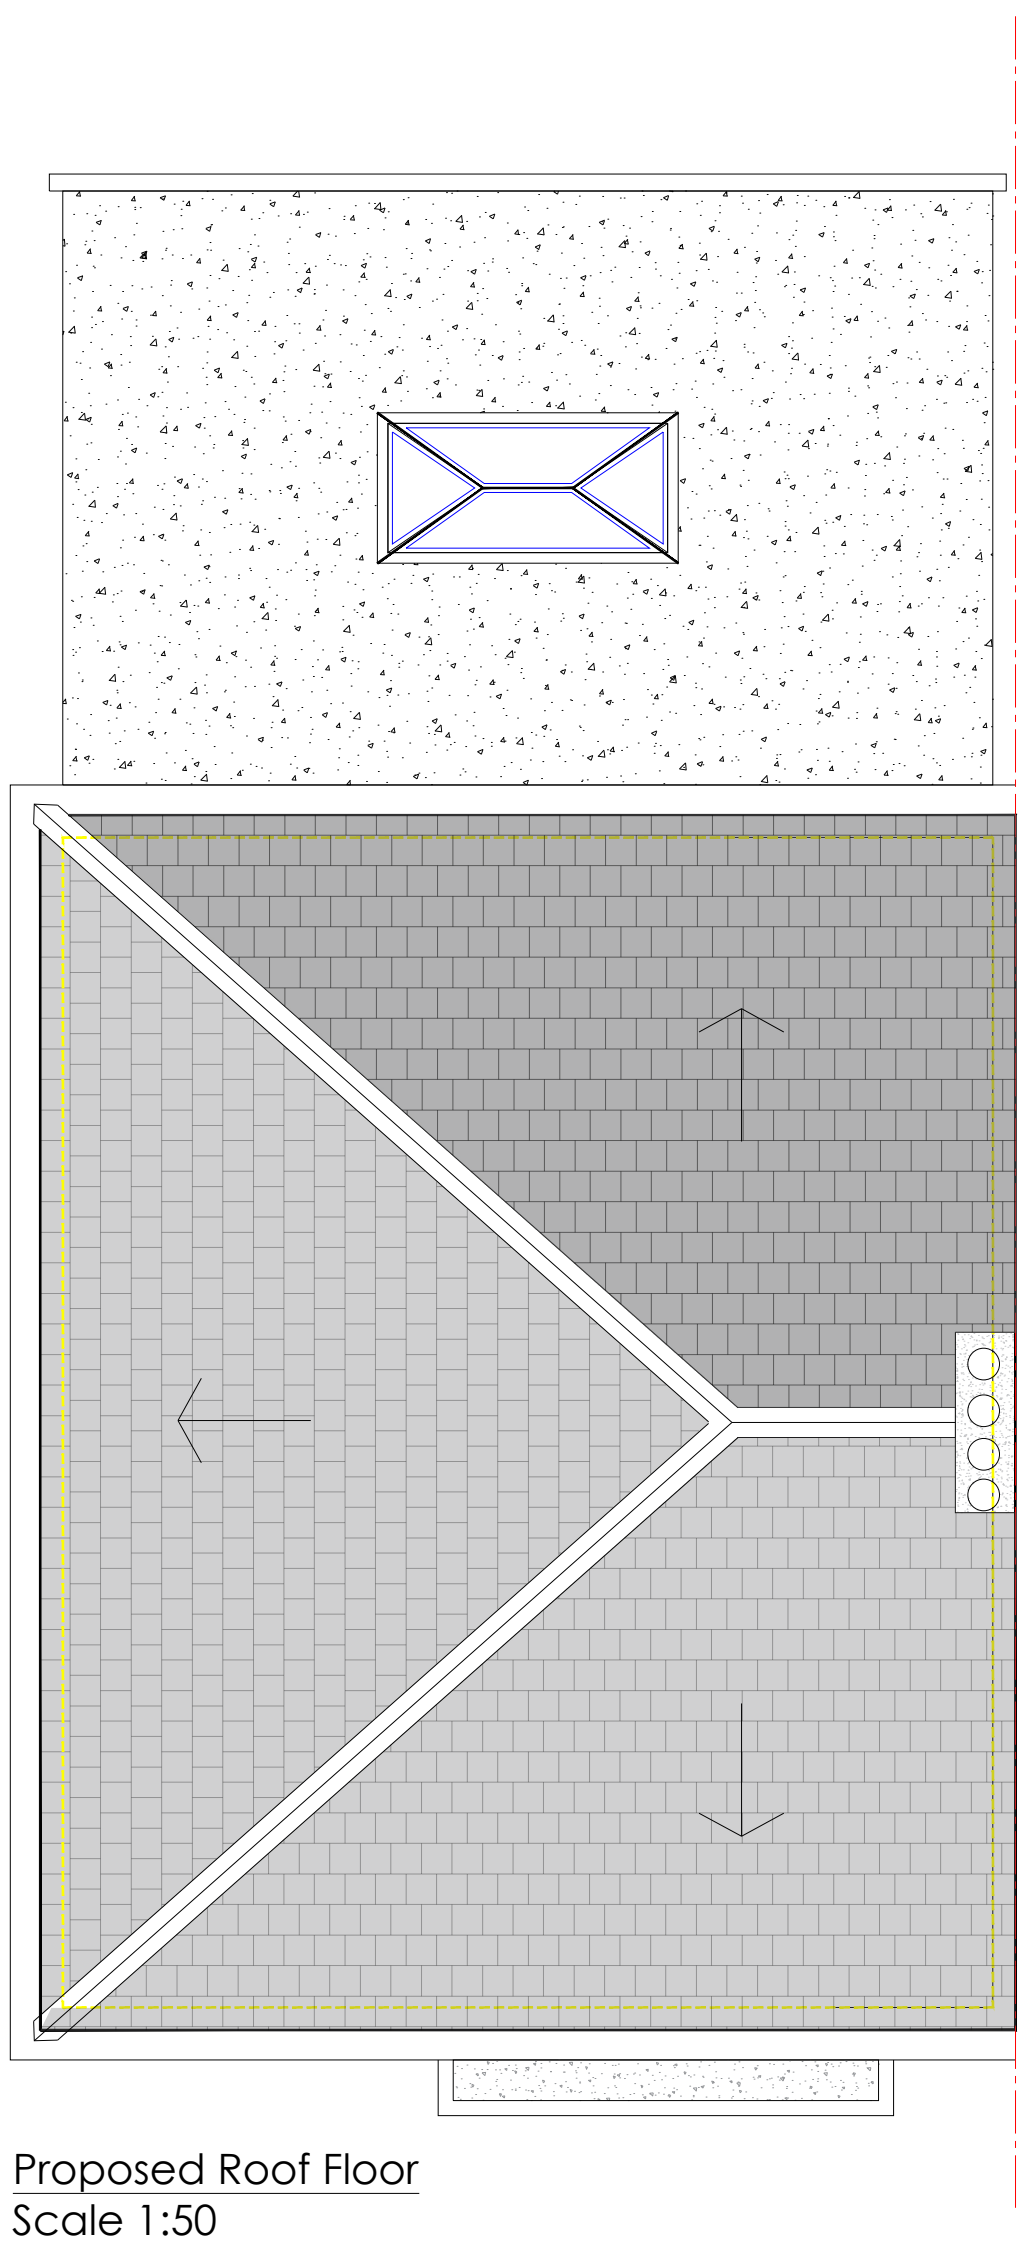


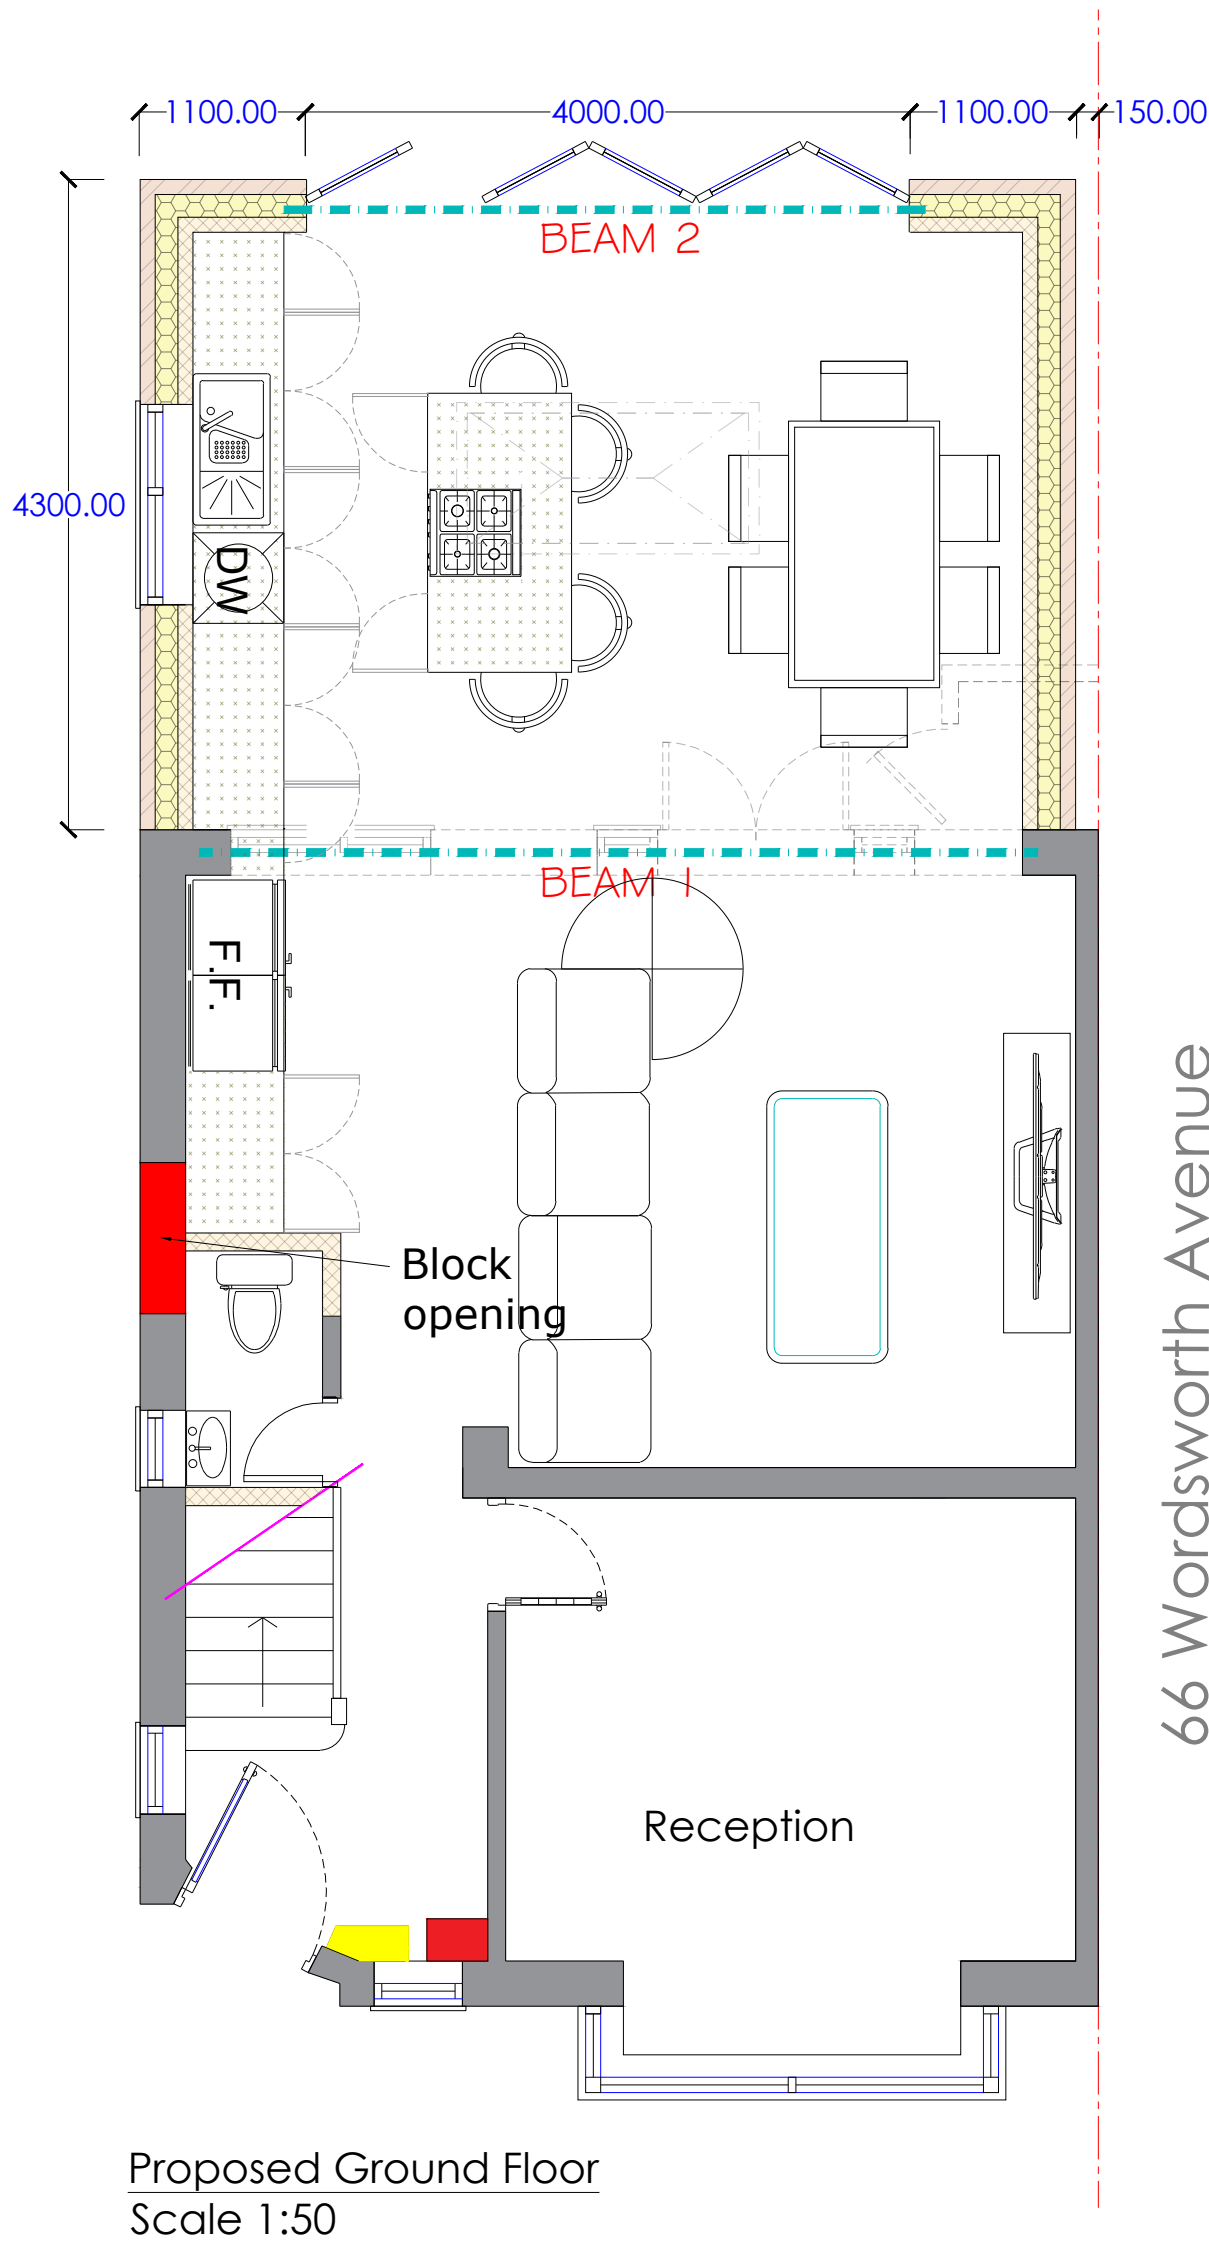

GENERAL NOTES

1. The contractor must check the site and the approved drawings before commencing the works and must take any working measurements as necessary and any discrepancy must be reported to the client.
2. Work shall comply with any current relevant BS/codes of practices and confirm to the Building Regulations including the latest amendment. The contractor is responsible for setting out the works.

PROJECT ADDRESS

68 Wordsworth Avenue
Bury
BL9 9GX

PROJECT

Single Storey Rear Extension

KEY

GFL	Ground Floor Level
FFL	First Floor Level
RWP	Rain water pipe
Electrical Mains	
Gas Mains	
Boundary	
Structure to be demolished	
Lantern Rooflight	

Revision	Date

Drawing No
PP157(3)23

Scale
1:50 @ A1

Date
05.05.23

Drawn by
at

AT A. Design

Address:
12 Hastings Gardens
Stockport
SK5 8BF

T. 07830039347
E. a.ta_design@hotmail.com