



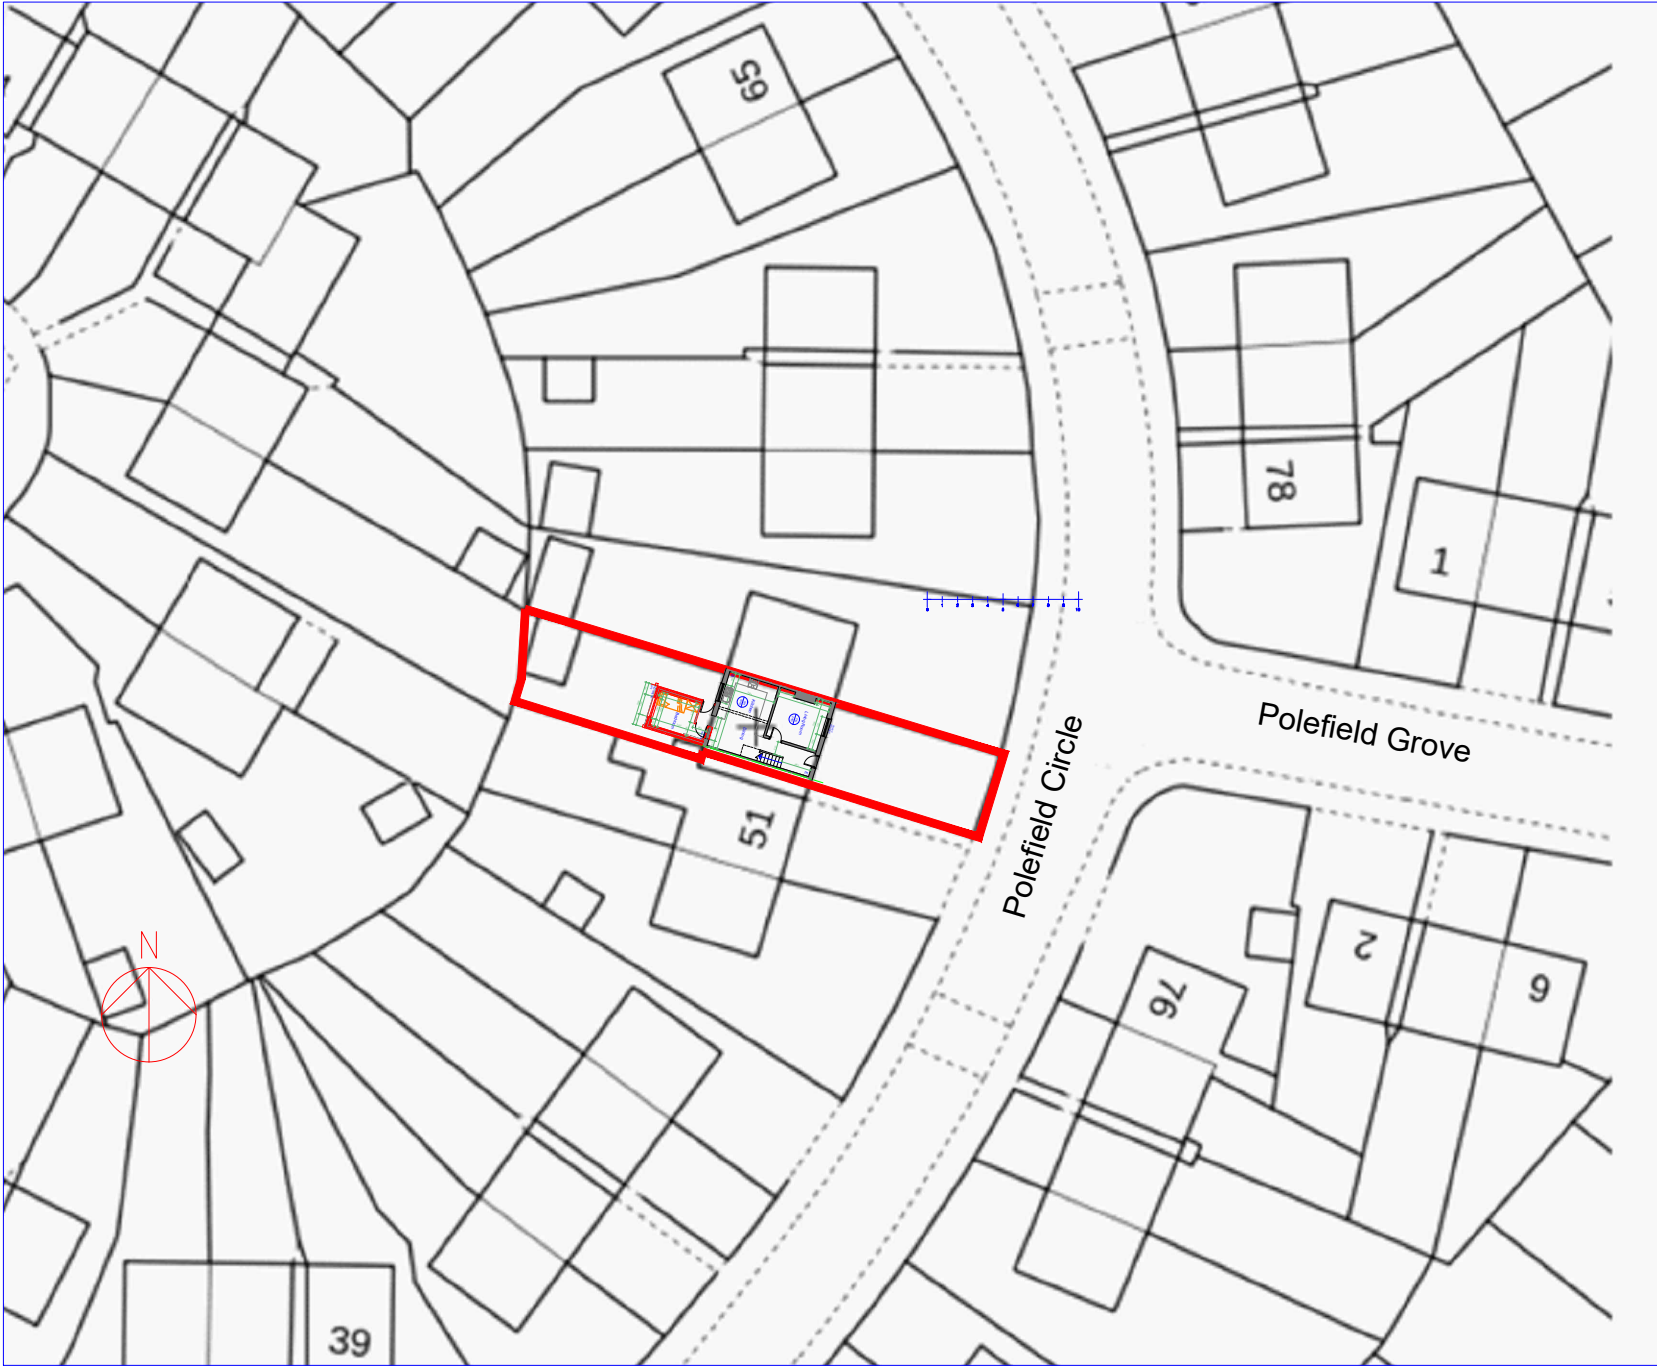

OS Map
Scale 1:500

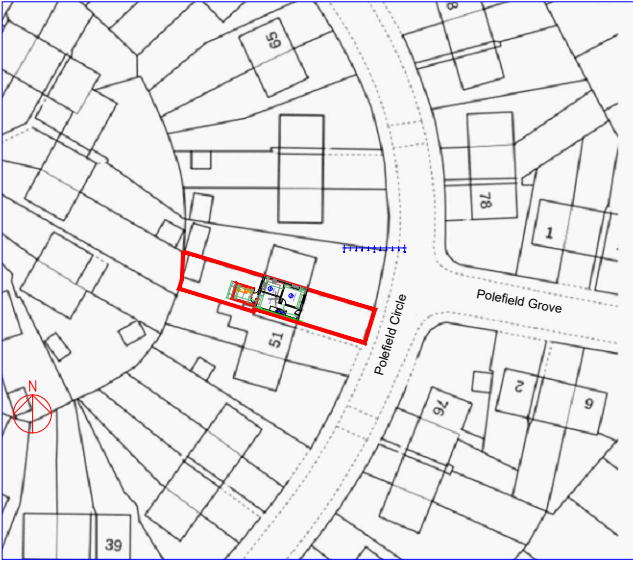

OS Map
Scale 1:1250

Rev	Date	Description
-----	------	-------------

Issued For : INFORMATION PURPOSES ONLY

Client
Mrs. Nicola Tuke - Bury MBC

Project
53 Polefield Circle, Prestwich, England, M25 2NP
Proposed single storey rear extension.

Scheme - Drawing Title
OS Map

05	Date	26.06.25
Drawing No.	Revision	Scale
		Various @A3



Plans To Build It Ltd
Tel: 0161 728 5730
Mob: 07741175755
www.planstobuildit.com