


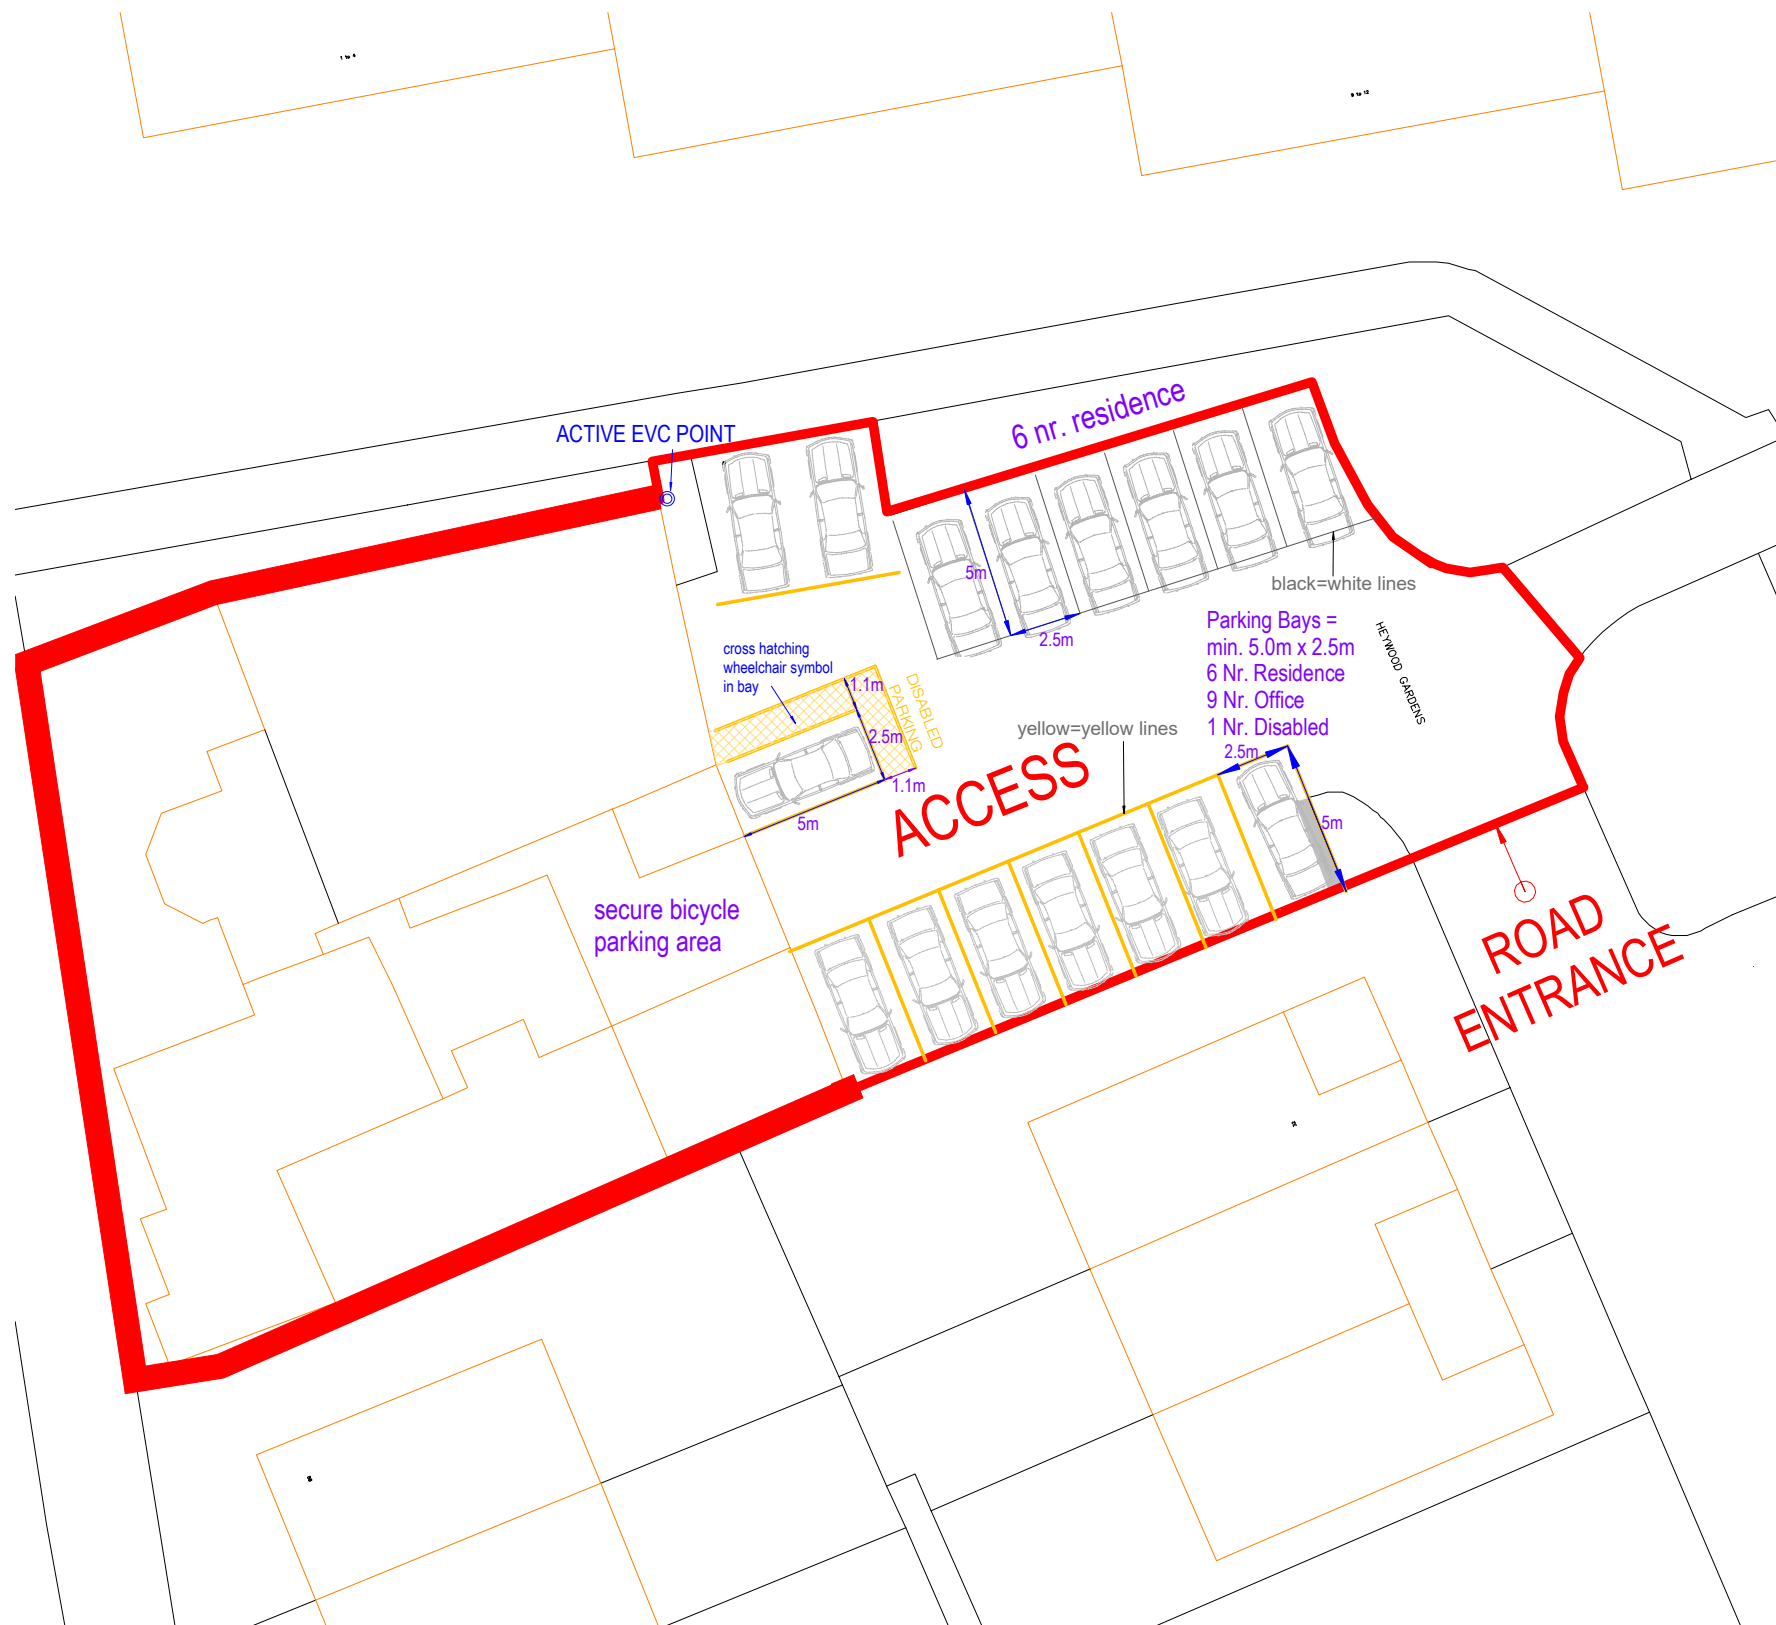

PLNG REF: 71677

PHEONIX BUILDINGS
HEYWOOD ROAD
PRESTWICH
M25 1FN

REV A:

White parking lines shown in black
Yellow parking line shown in yellow

Width dimension added to disable bay

SPA CHARTERED BUILDING CONSULTANTS		
CONTRACT: PHEONIX BUILDING at HEYWOOD ROAD, PRESTWICH		
CLIENT: TLC		
DRAWING TITLE: PARKING	DRAWING NR. SPA 2508 - W2027 006	REV: A
SCALE: 1:250 at A3	DRAWN: SP	ORIG. DATE SEPT 2025 REV. DATE -

architecture - quantity surveying - management
3 SANDY LANE, PRESTWICH, MANCHESTER M25 9RU - T:0161 533 0778