



Proposed Cabin, Holly Mount Orchard. Scale 1:50


Left hand side.

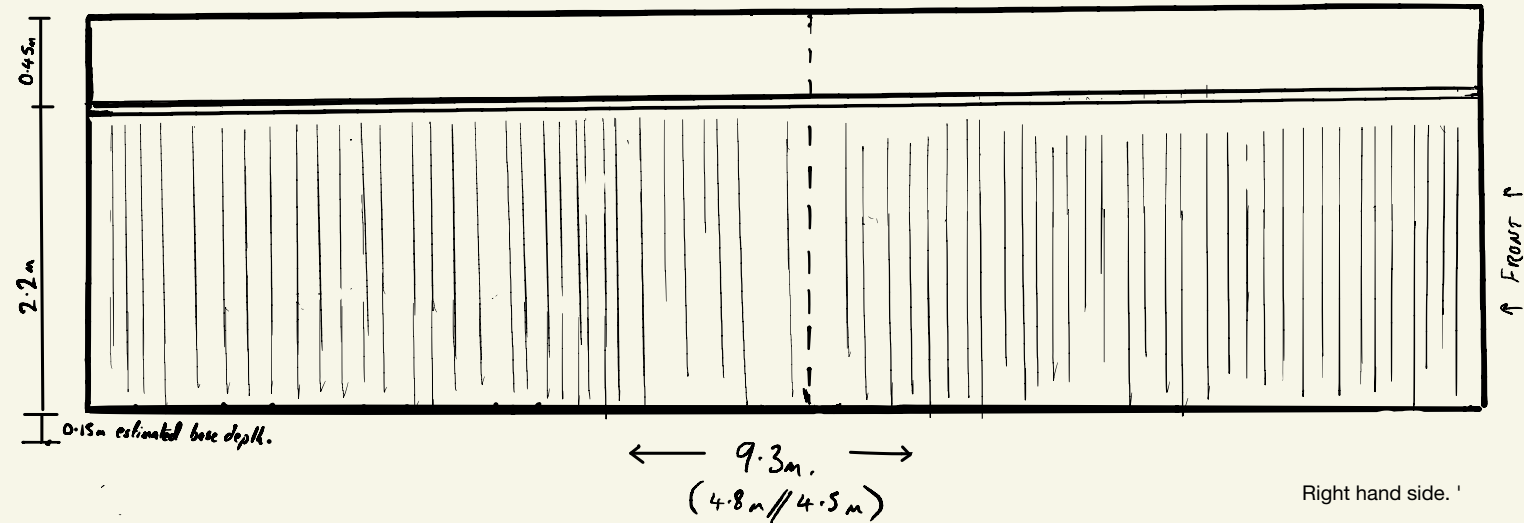


Right hand side.

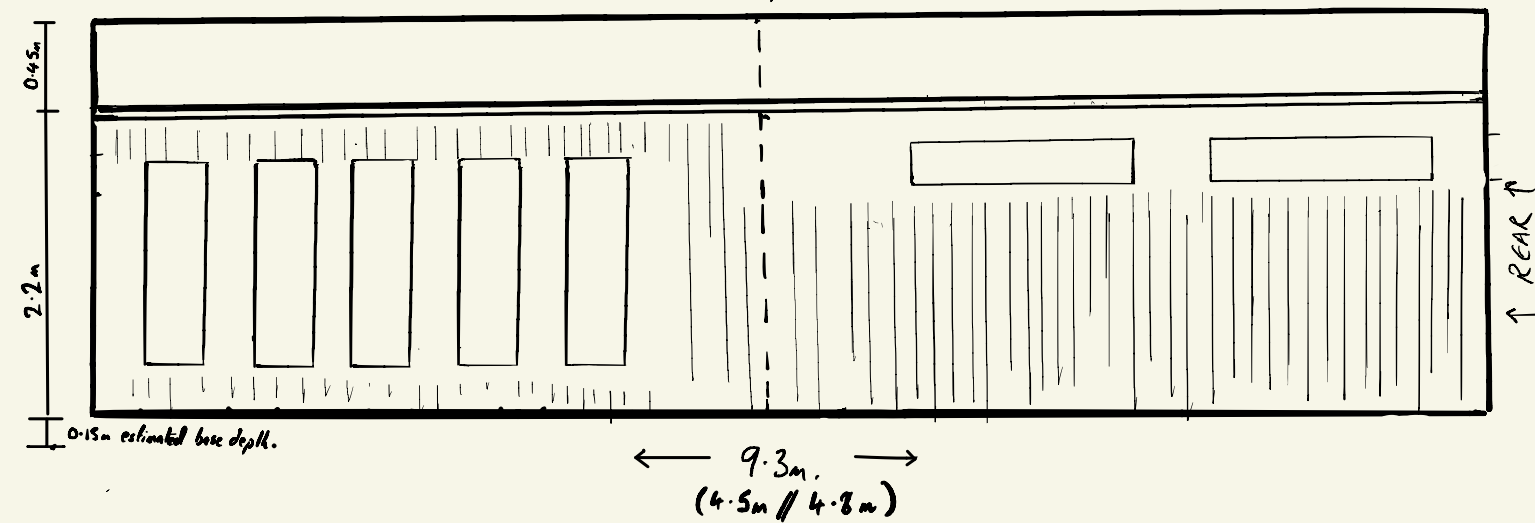

Front

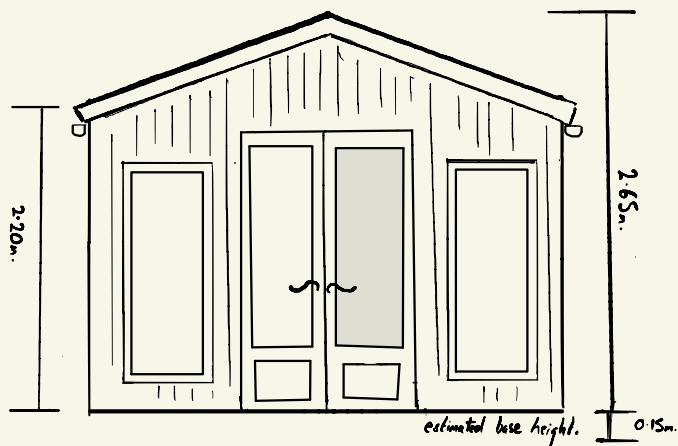

Rear

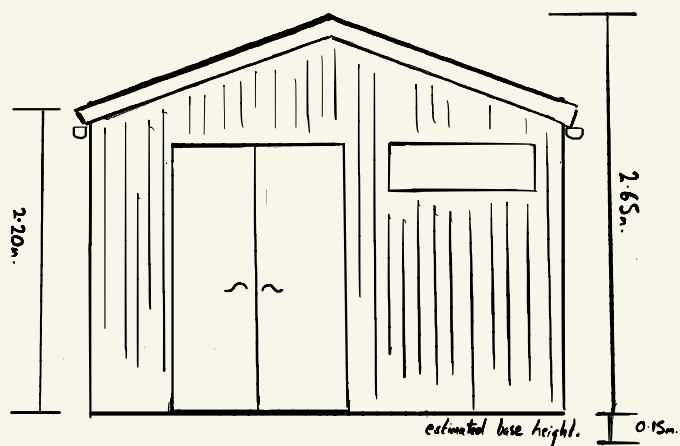

Plan view

