



SITE LOCATION PLAN 1-1250

16 Whelan Close, Bury, BL9 9QH

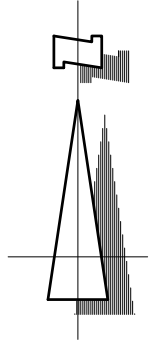

'Crown Copyright and database rights 2022 OS Licence no. AC0000849896

1:1250 SCALE

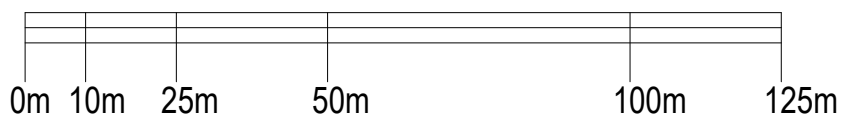

CLIENT Sam		TITLE Site Location Plan				REV		DESCRIPTION	DATE 2A BANK STREET BURY LANCASHIRE BL9 0LA T : 0161 797 2077 F : 0161 797 2088 E : info@equilibriumarchitects.co.uk
PROJECT Extension to 16 Whelan Close Bury, BL9 9QH		SCALE 1:1250@A4	DATE Dec 2022	DRAWN PM	CHECKED -				
		DRAWING NO. R-0766-SLP	CAD REFERENCE NO.		REVISION				