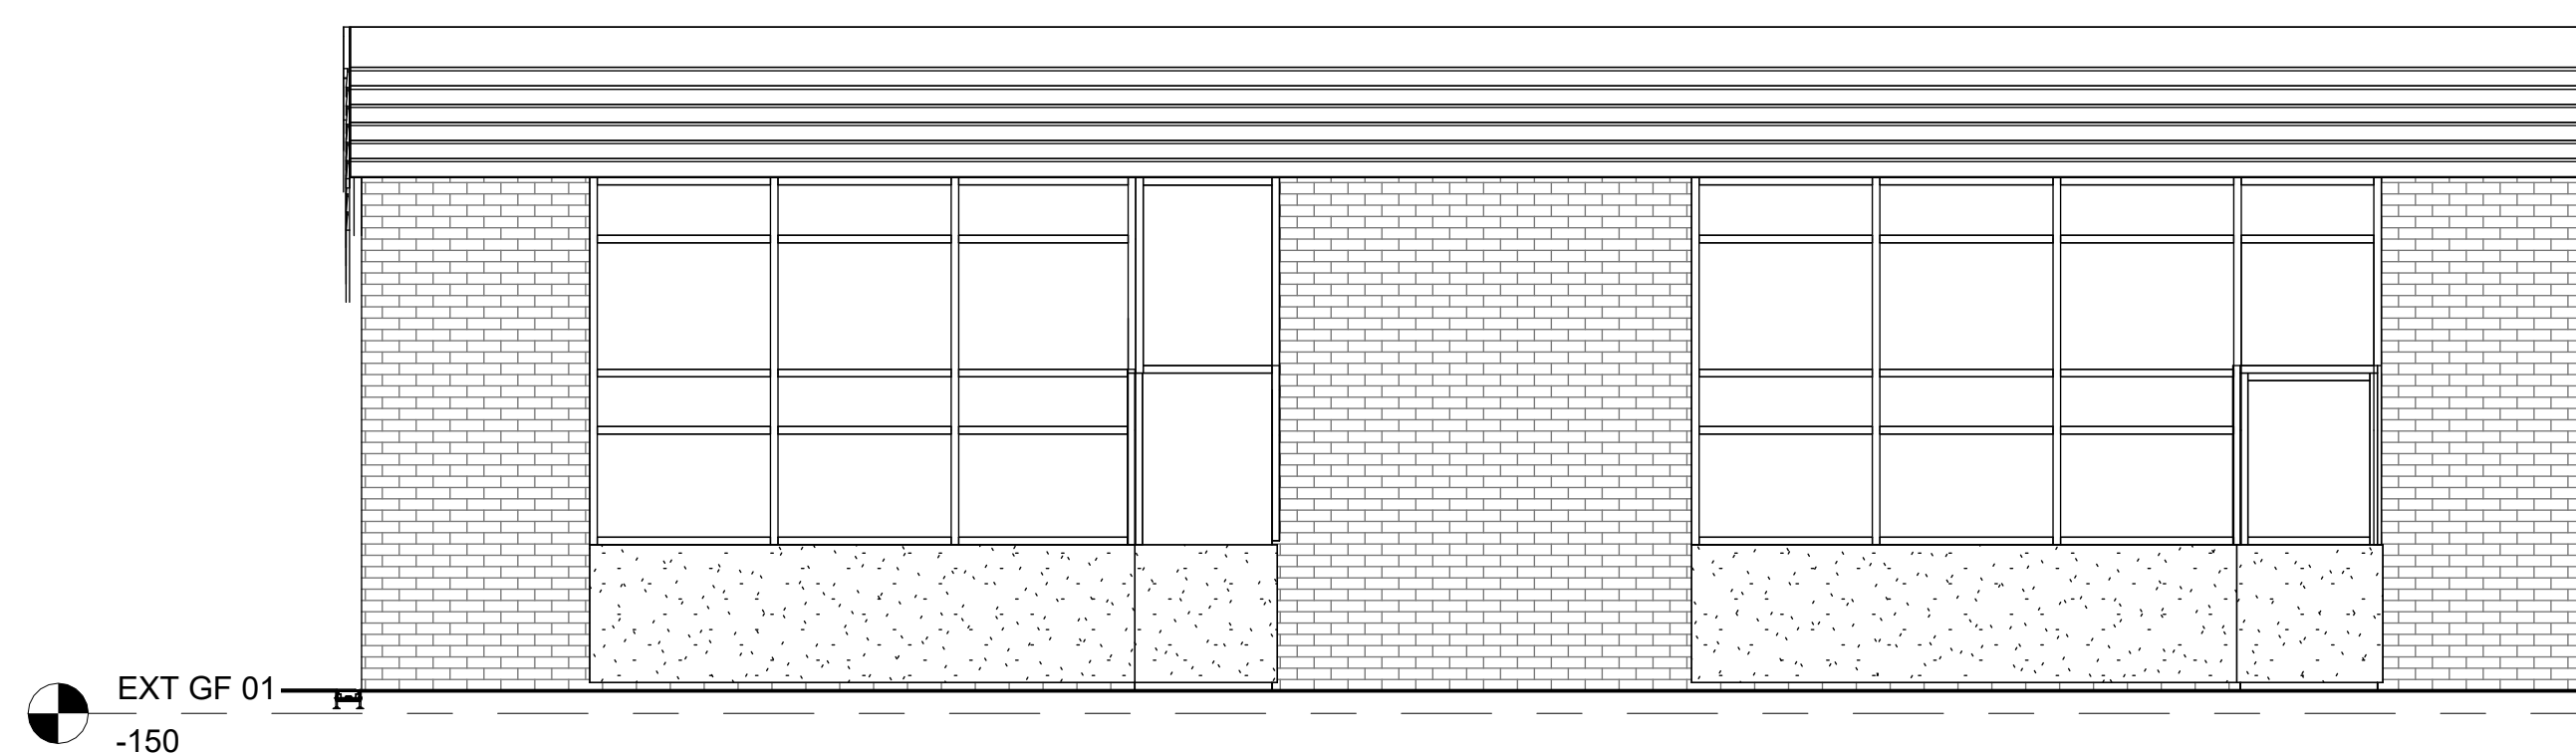
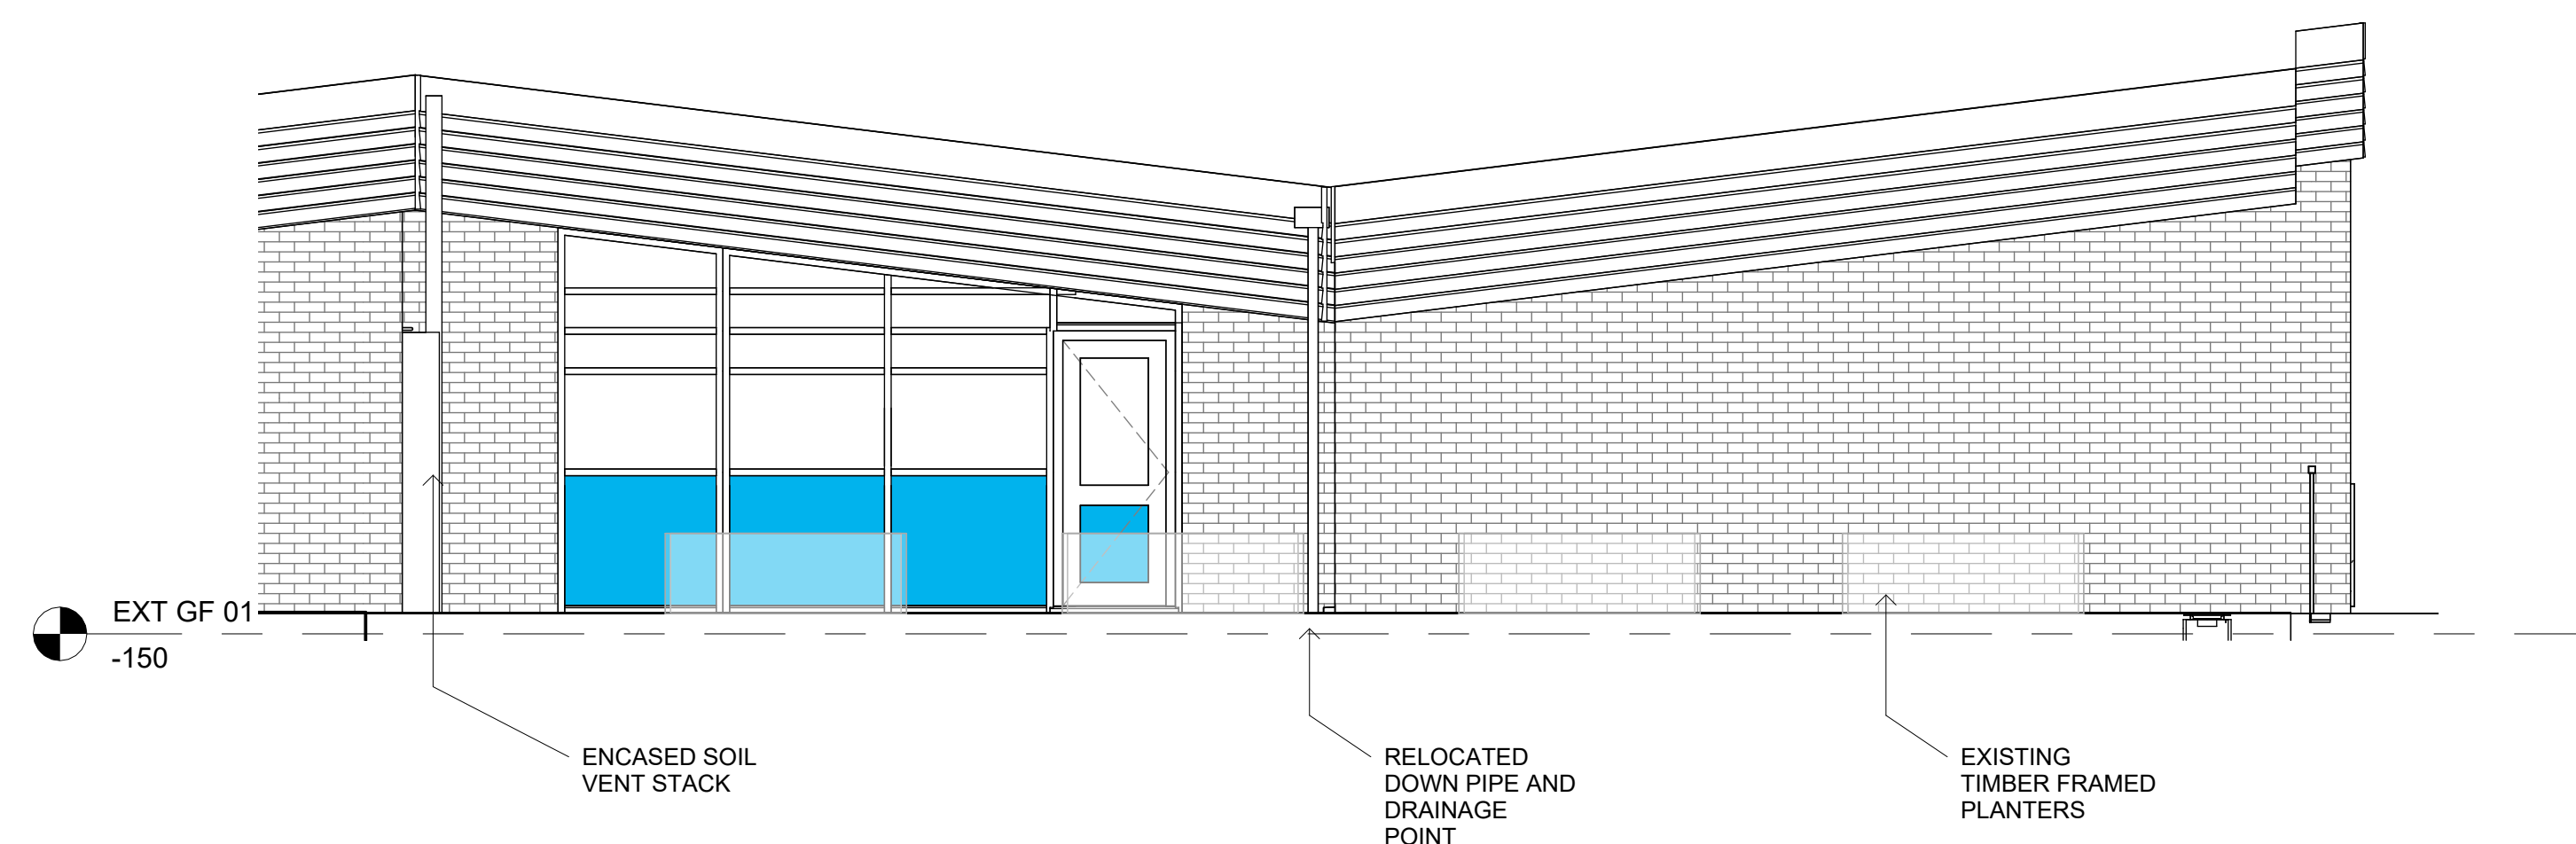


This design/document has been prepared by Bury MBC Architectural Services. It should not, without prior permission, be used for any use other than the use originally intended.

Department of
Operations
Architectural Services

Bury

Second Floor,
3 Knowsley
Place,
Duke Street,
Bury, Lancs
BL9 0EJ

Tel: 0161 253 5390
Fax: 0161 253 6193
Web:
www.bury.gov.uk

Bury | Prestwich | Radcliffe | Ramsbottom | Tottington | Whitefield

[illegible]

CODE	SUITABILITY DESCRIPTION
STATUS	PURPOSE OF ISSUE

PROJECT

CHANTLERS PRIMARY SCHOOL BURY
AVE - EXETENSION - PHASE 2 -
SPECIAL EDUCATIONAL NEEDS UNIT
EXTENSION

	TITLE
--	-------

EXISTING ELEVATIONS

CLIENT

CHILDREN SERVICES

DRAWN BY
NK

CHECKED BY	
KB	

DATE	08/15/22
------	----------

SCALE (@ A1)
As indicated

PROJECT NUMBER	22305
----------------	-------

DRAWING NUMBER

A118

RE