



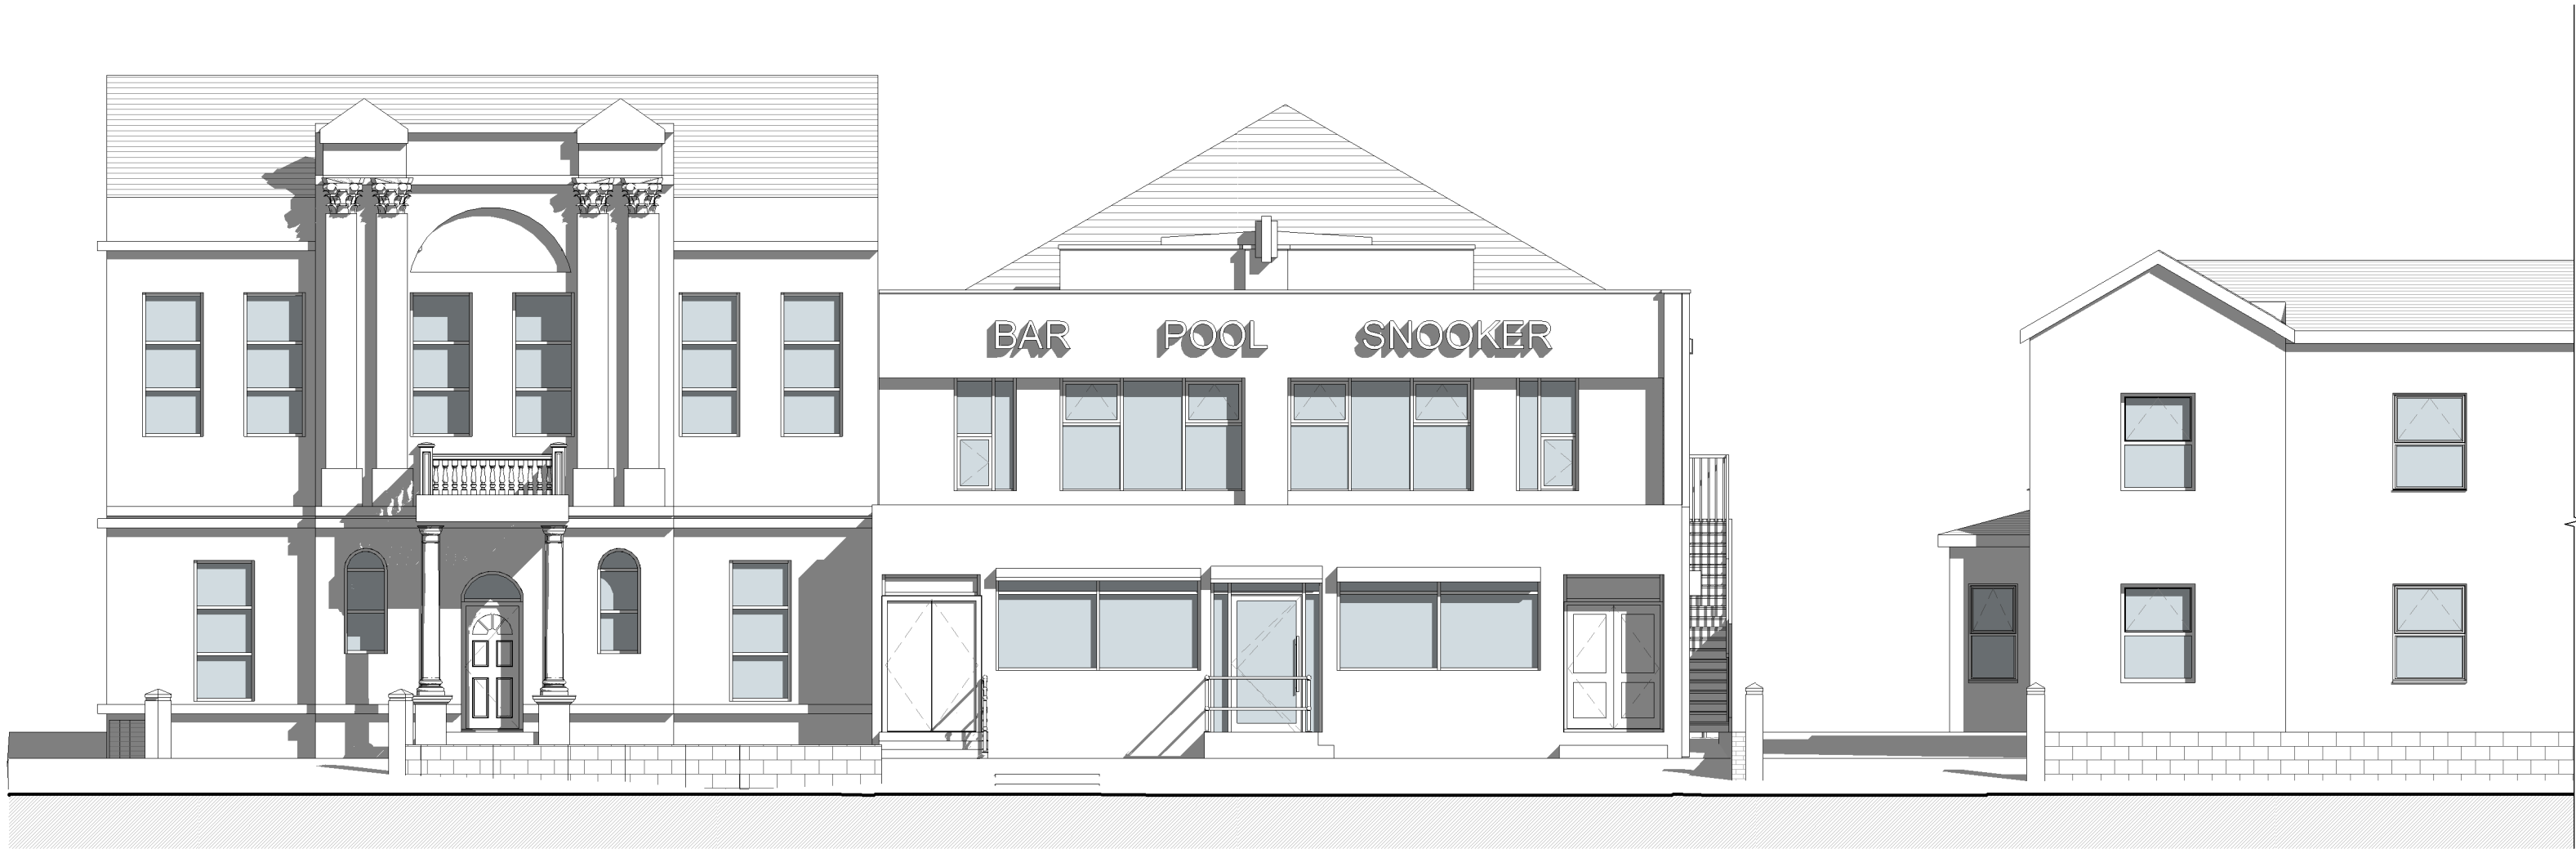

1. Street Elevation - Existing
1 : 100

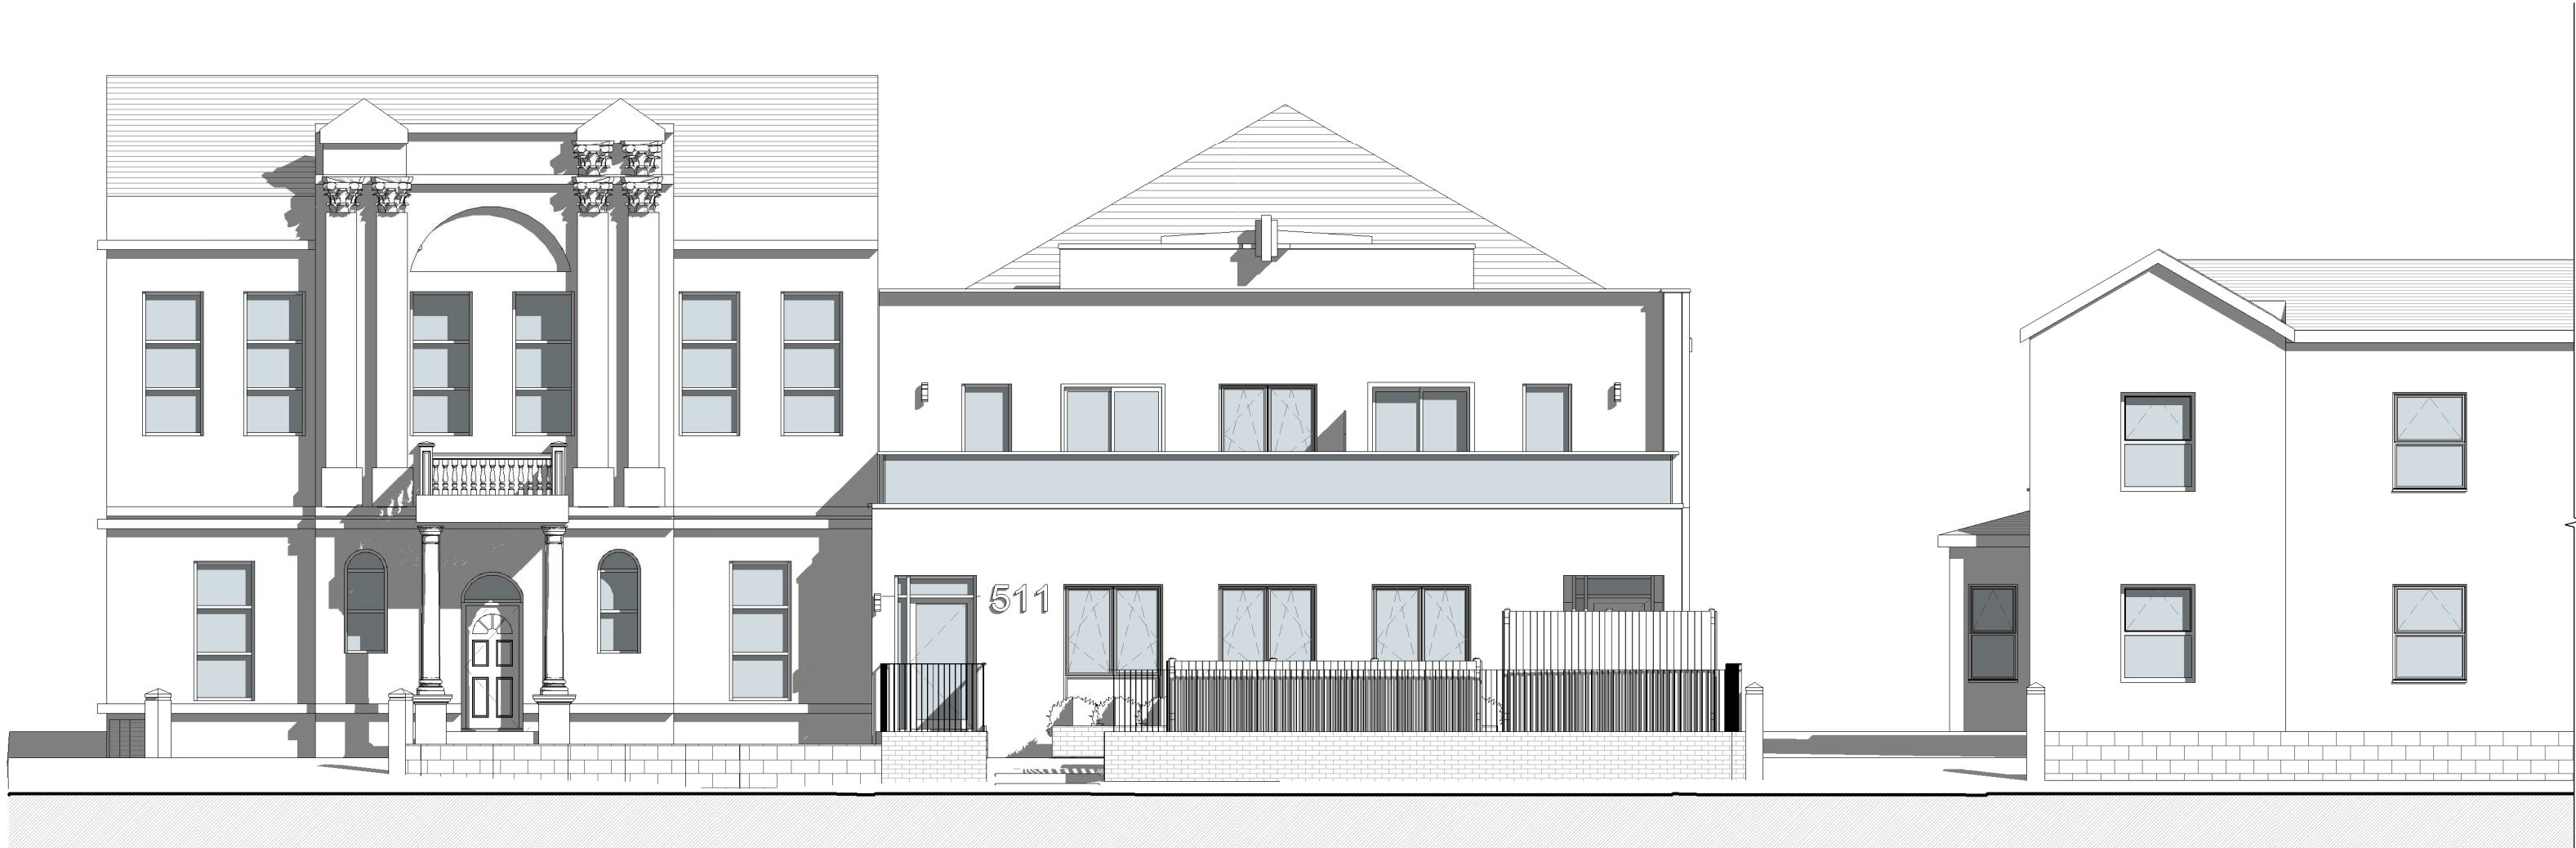

2. Street Elevation - Proposed
1 : 100

1		Planning	PY 30/03/23	
REV	DESCRIPTION	DATE	BY	DATE
PROJECT	511 Bury New Road	SCALE @ A1 1 : 100	DATE 30 March 23	DRAWN BY PY
CLIENT	Prestwich Estates Limited	STATUS	PLANNING	
TITLE	Street Elevations	PROJECT NO.	DRAWING NO. DA19147.1. 204.	REV. 1
NOTES		DISCLAIMER: ALL RIGHTS RESERVED. THIS DRAWING MUST NOT BE REPRODUCED WITHOUT WRITTEN CONSENT. DRAWING TO BE USED FOR THE PURPOSES ONLY. ALL DIMENSIONS AND MATERIALS SHALL BE CHECKED AND CONFIRMED BY THE ARCHITECT BEFORE CONSTRUCTION. THE ARCHITECT SHALL BE RESPONSIBLE FOR THE ACCURACY OF THE INFORMATION PROVIDED IN THIS DRAWING AND SHALL BE RESPONSIBLE FOR ANY ERRORS OR OMISSIONS. ALL DIMENSIONS AND MATERIALS SHALL BE CHECKED AND CONFIRMED BY THE ARCHITECT BEFORE CONSTRUCTION.		
DA DEBTAL ARCHITECTURE www.debtal.co.uk				