



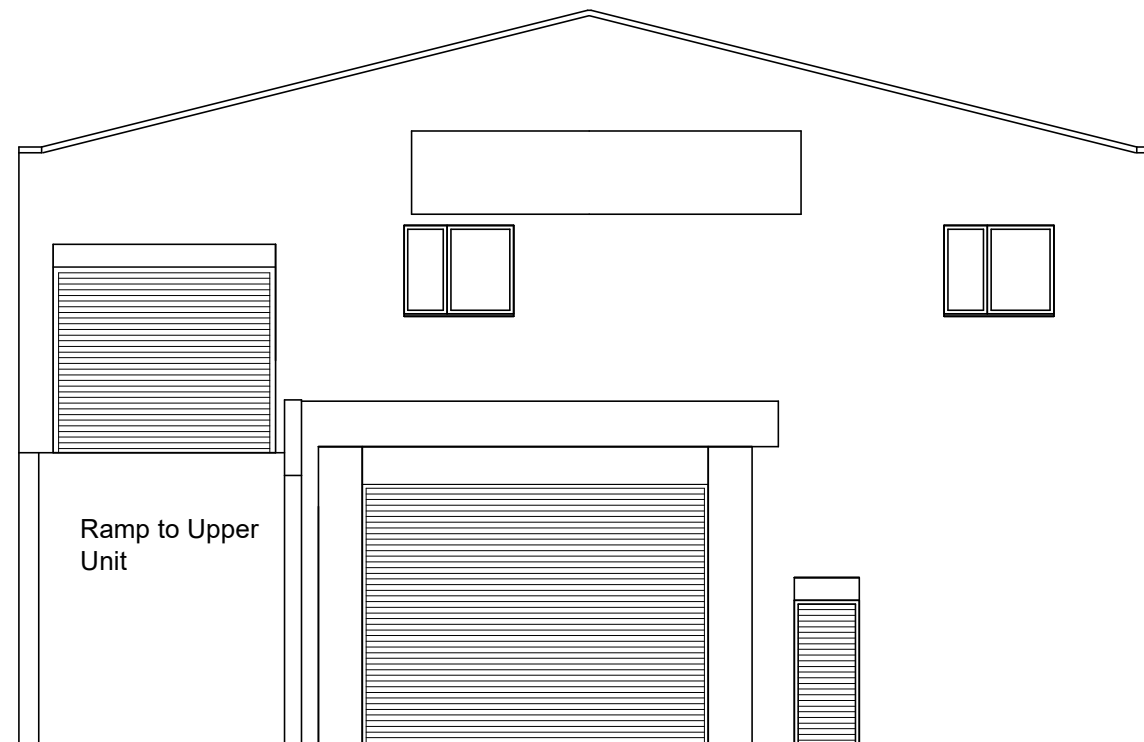

Ramp to Upper
Unit

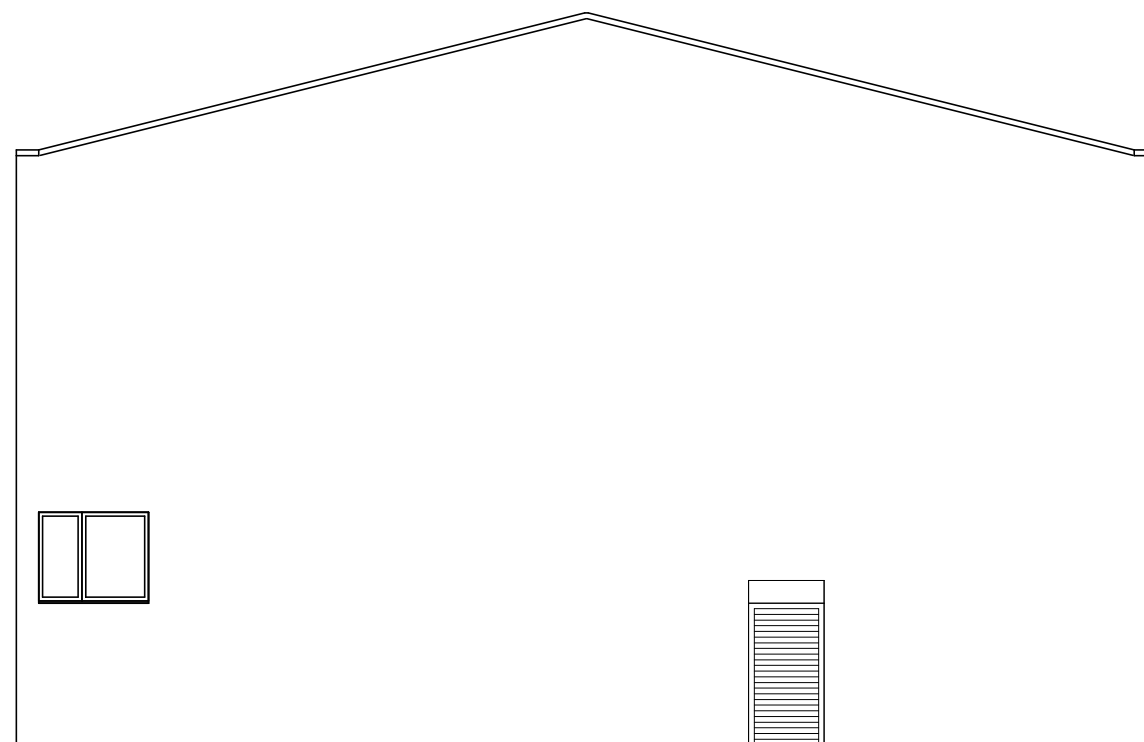

N.B. - No Changes Proposed to Rear
of the Building

26 Whitelegg Street Bury BL81SW
Miss Amanda Jade Burke
Change of use to Boutique Dog Daycare

Drawing 5 -Existing Front and
Rear

Drawing Number 2214-05 20/03/22
Loganbuilding@outlook.com

07904 649901
Scale 1:100@A3