




Proposed Ground Floor 1:50

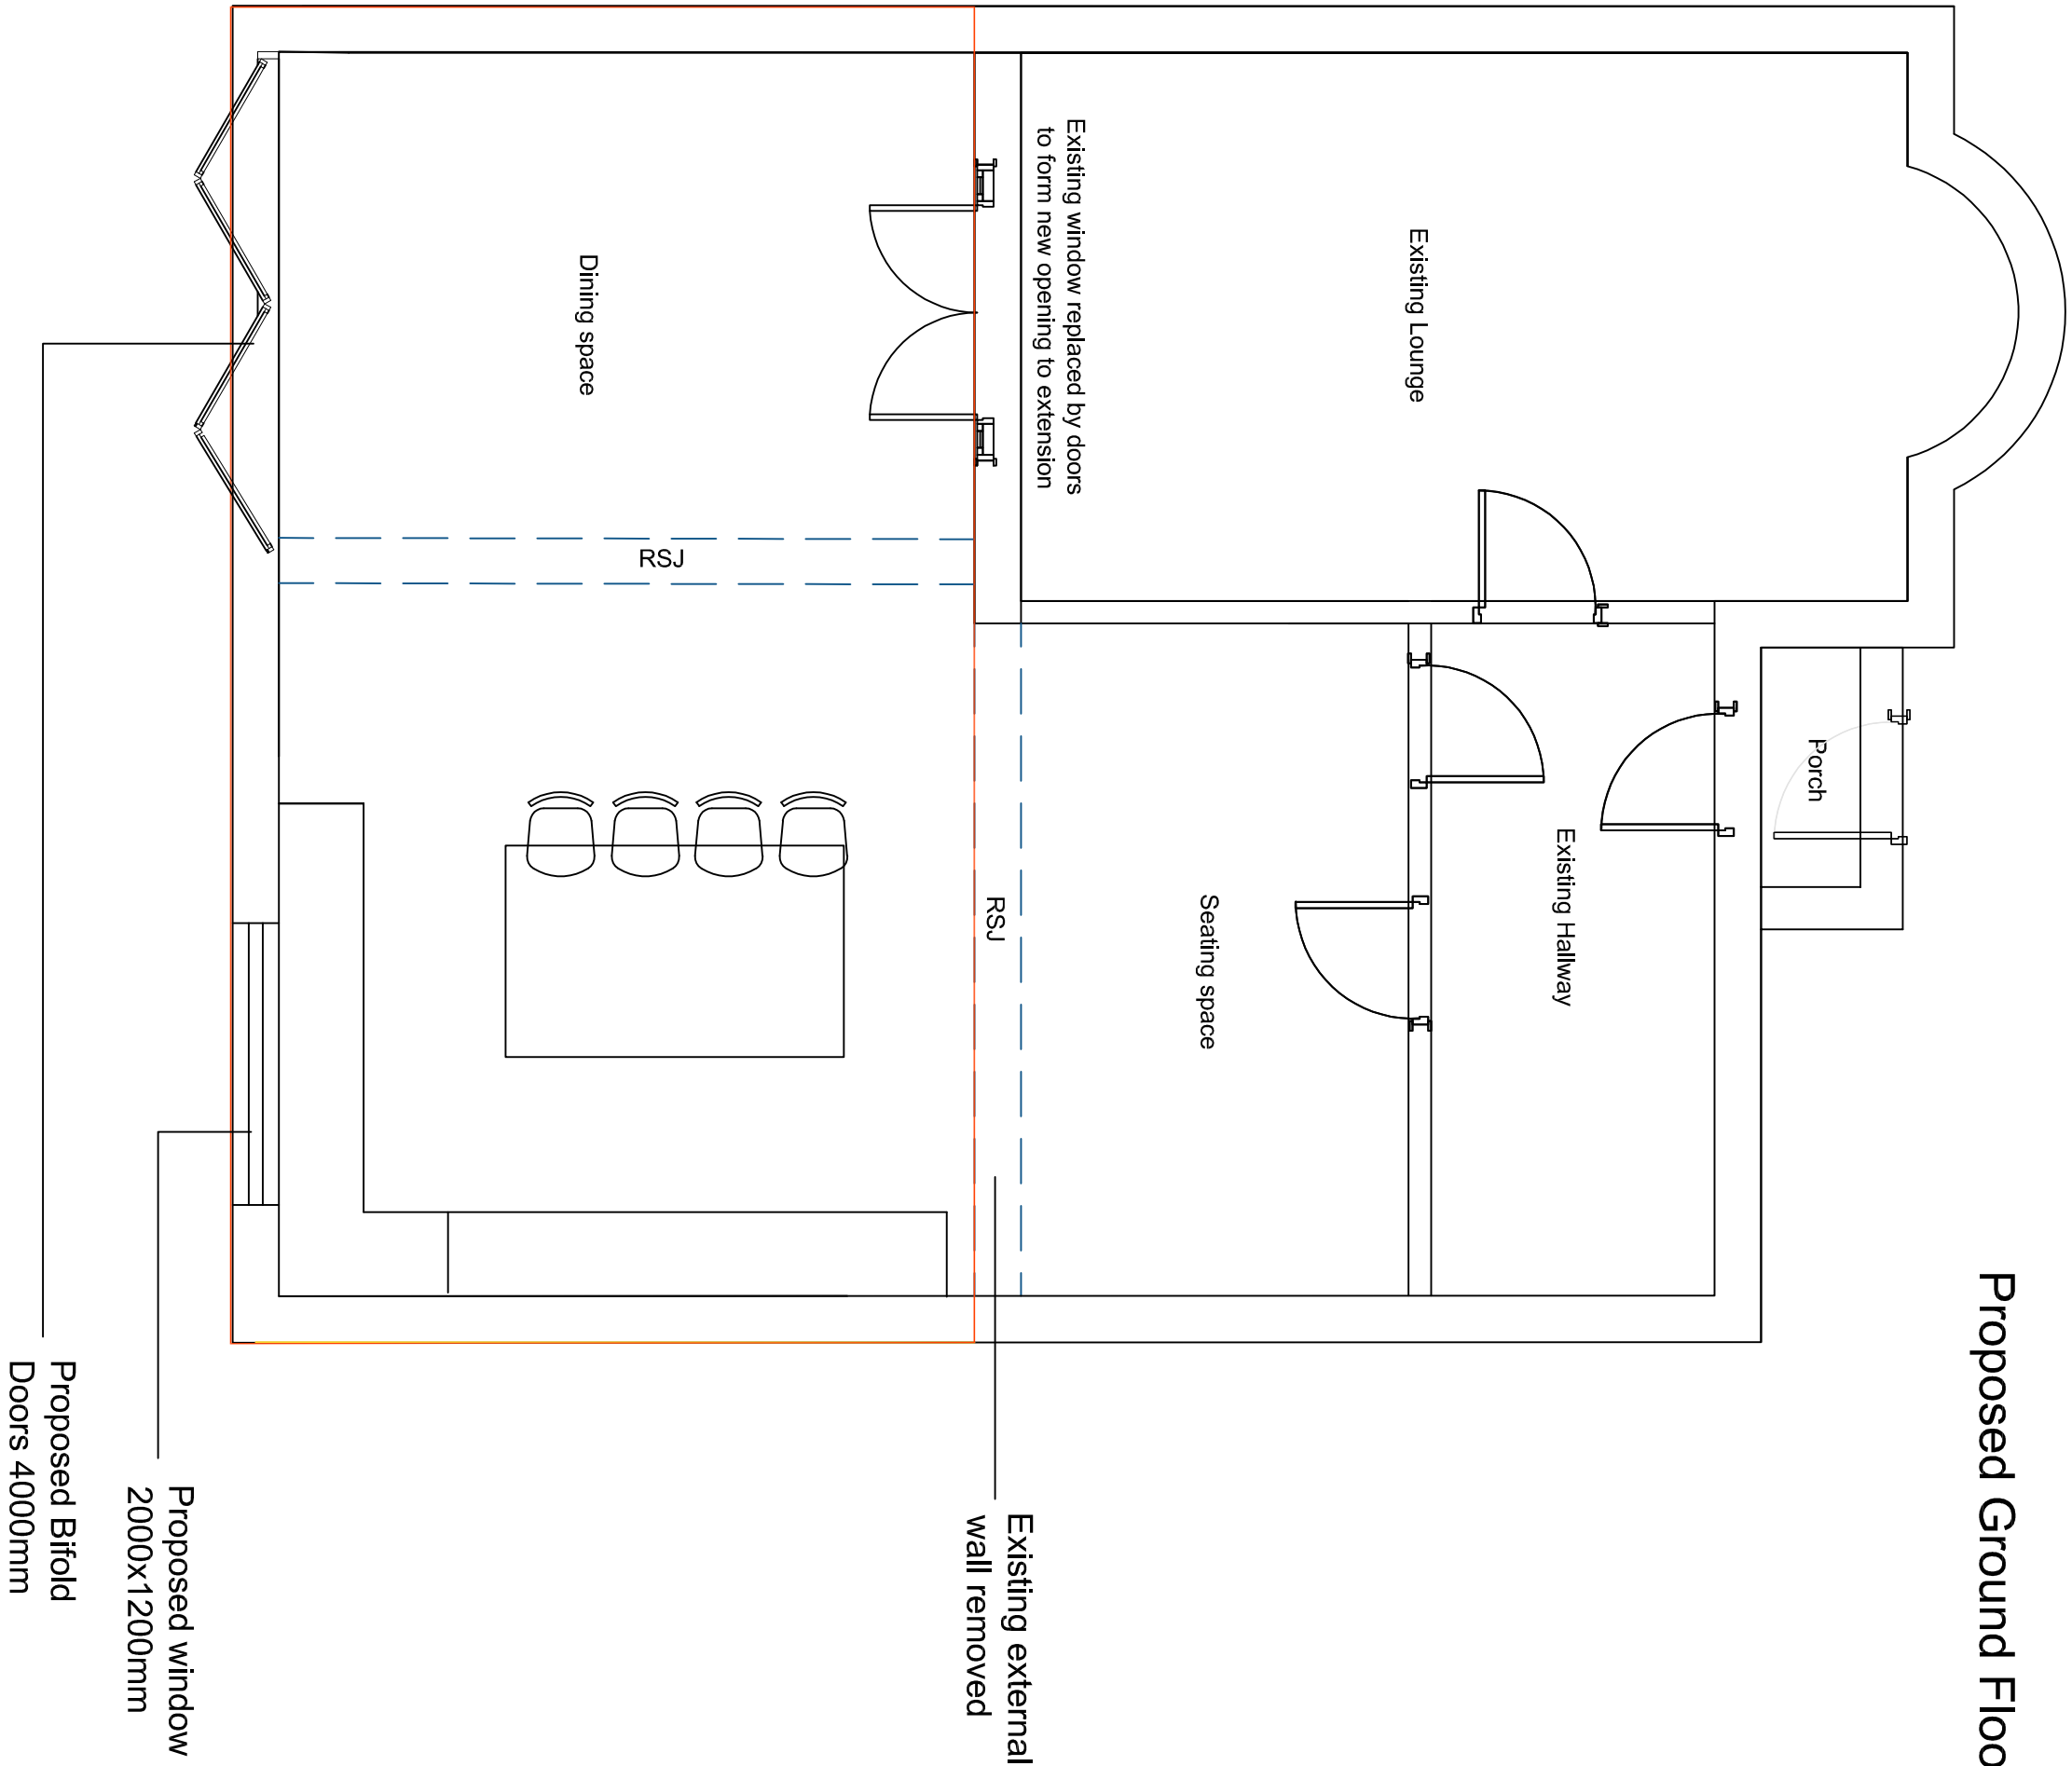


Proposed Elevations 1:100

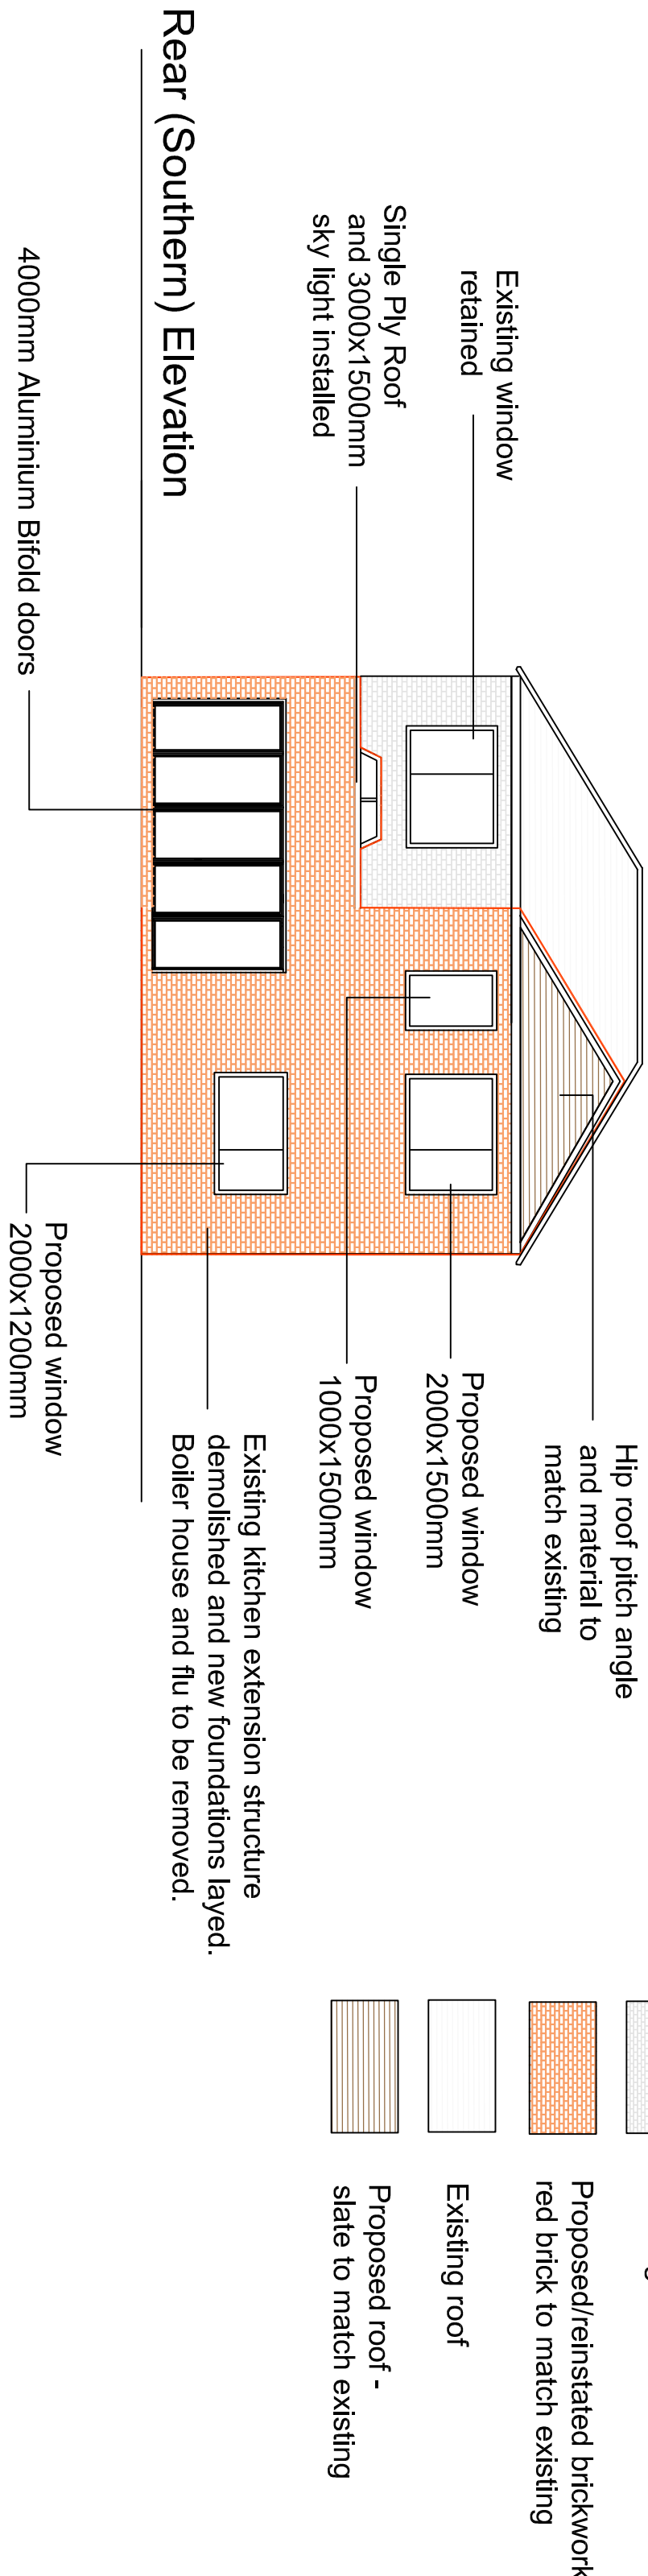


Rear (Southern) Elevation

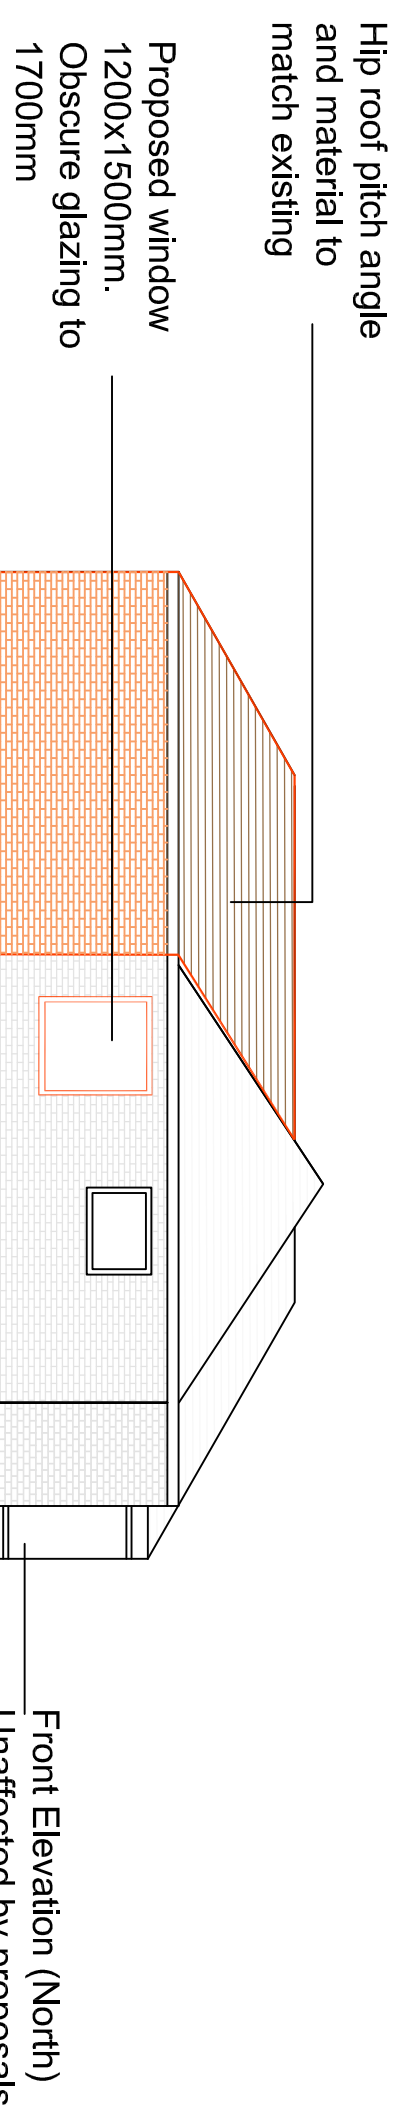

Side (Eastern) Elevation

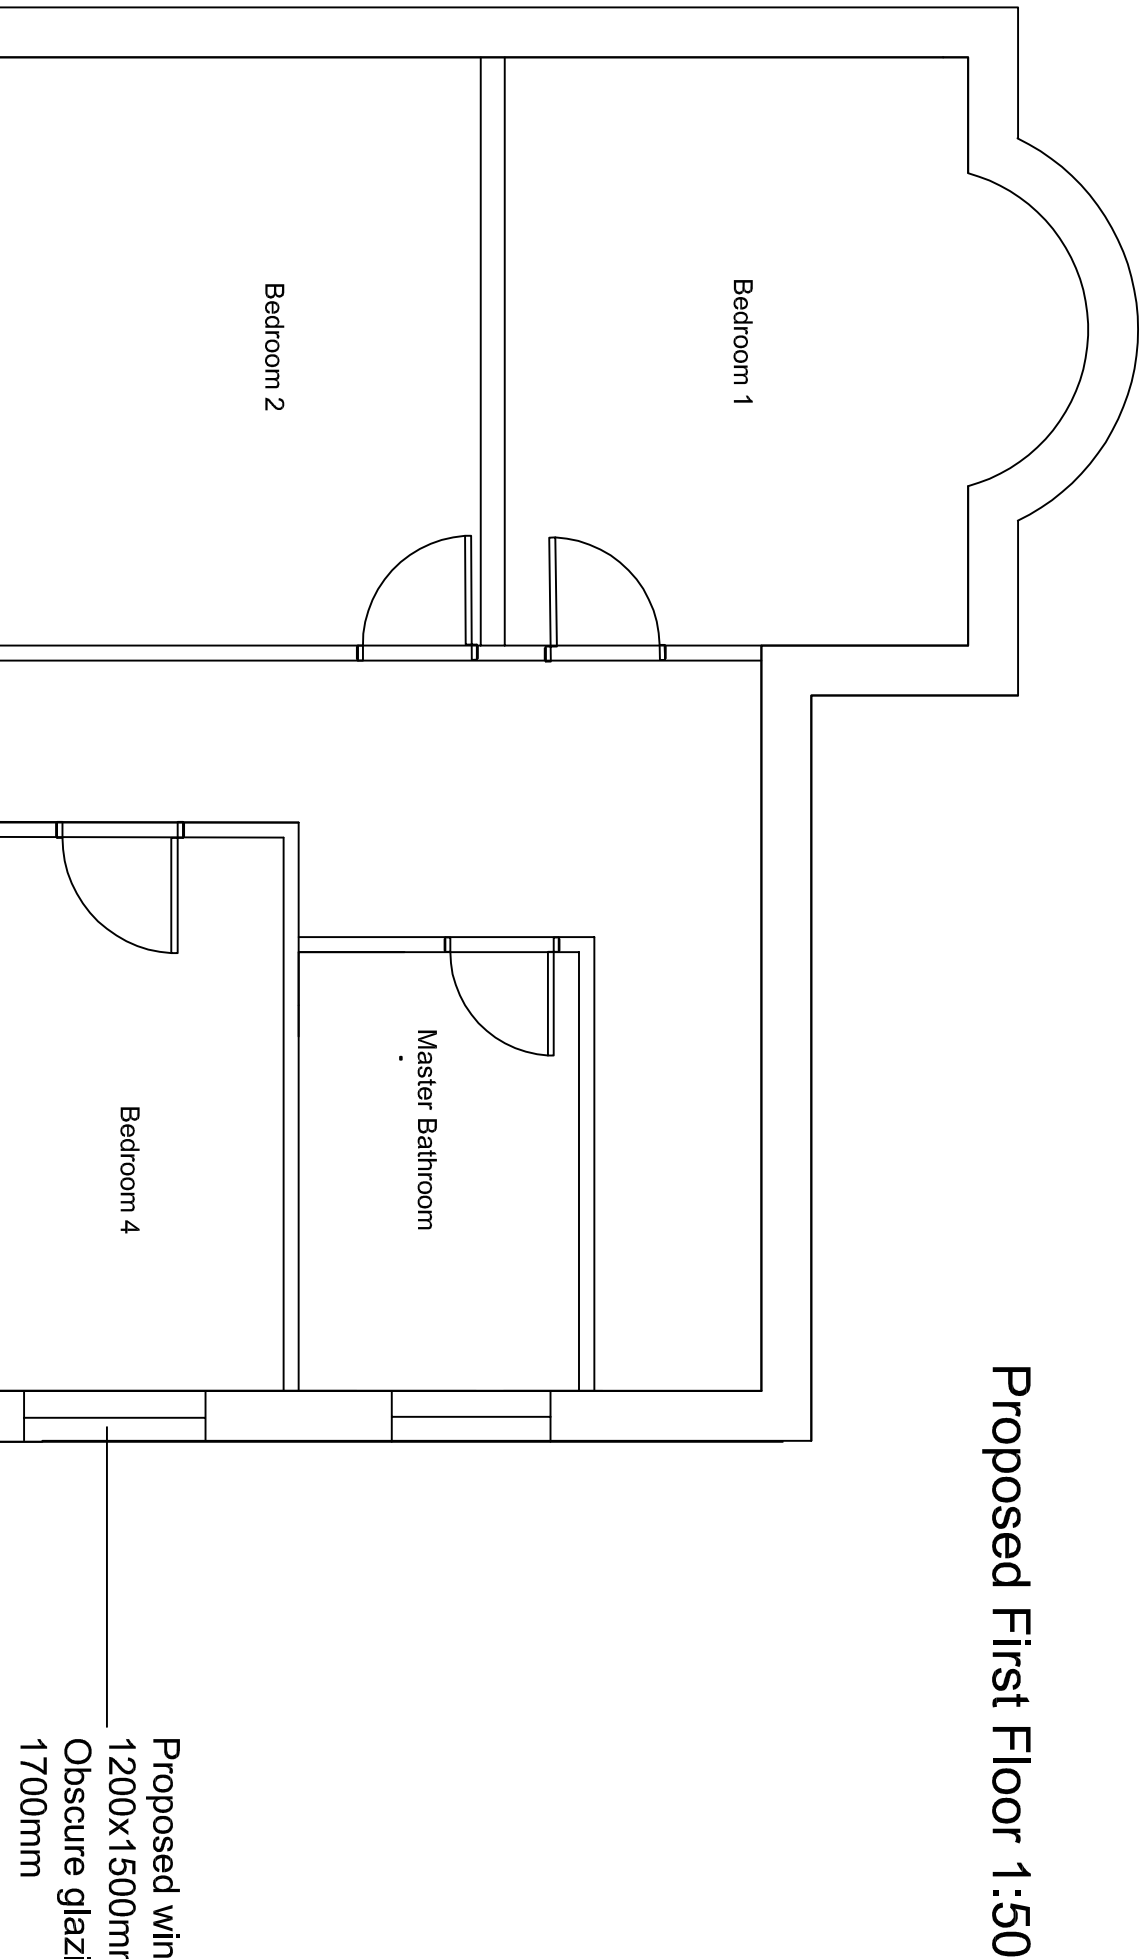

Proposed First Floor 1:50

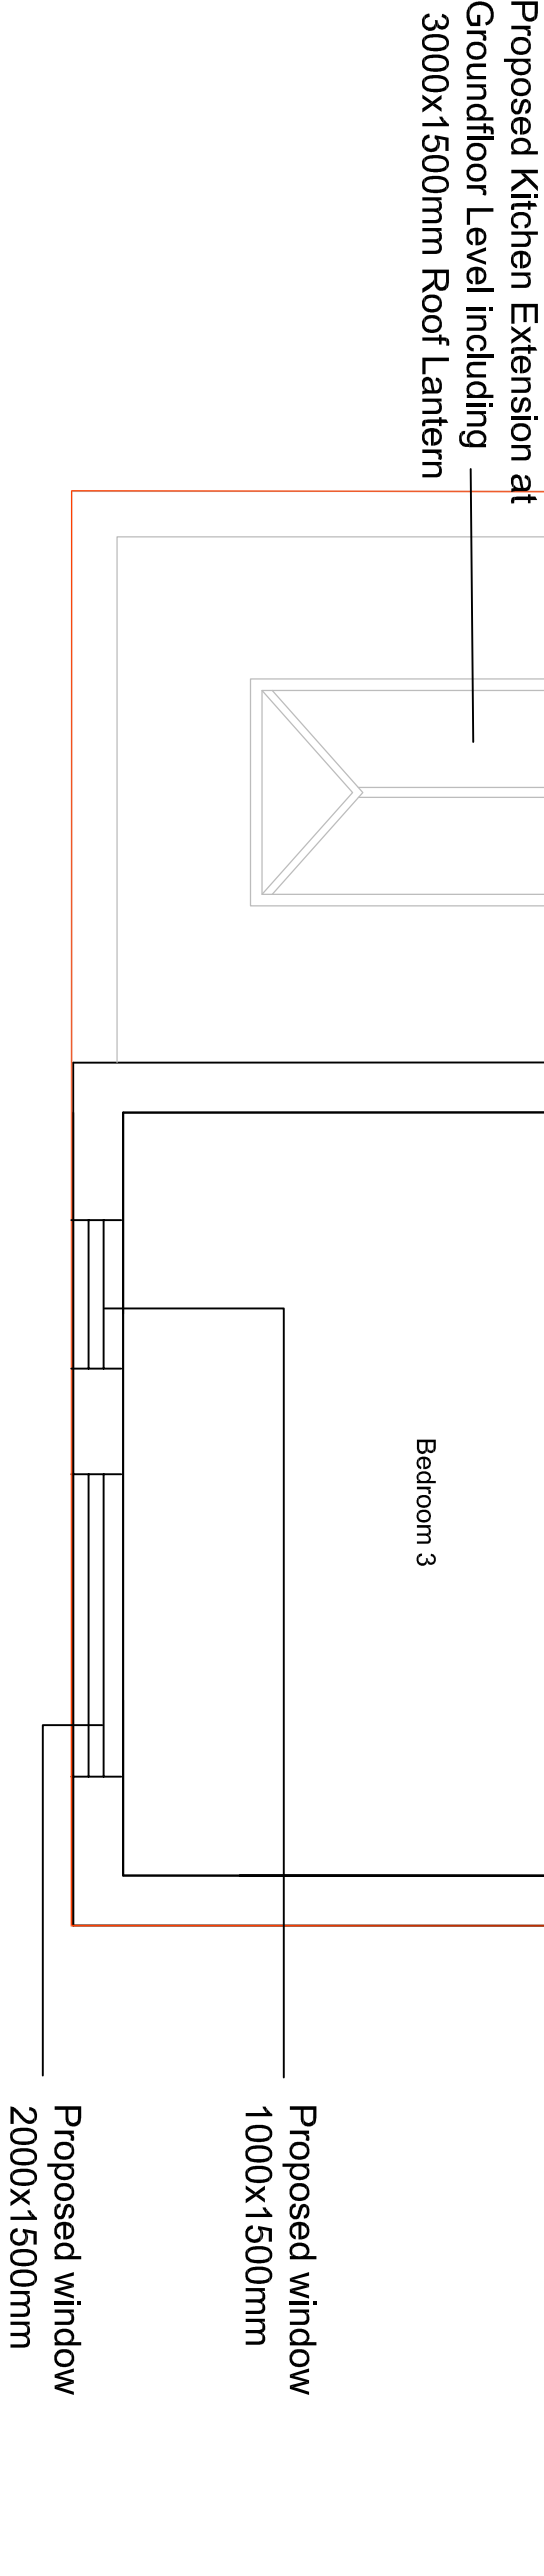

N.B. Front Elevation (North)
Unaffected by proposals

- Delineation of proposed extension works
- Existing brickwork
- Proposed/reinstated brickwork red brick to match existing
- Existing roof
- Proposed roof - slate to match existing

Project
317 Ainsworth Road

Planning

Rev	Amendments to layout	Date
P02		15.05.23
Purpose of Issue		

Drawing
Proposed Floor Plans and Elevations

Scale @ A1
As labelled

Project No.
317 AR

Date
16.03.23

Drawing Identifier
Project - Owner - Zone - Level - File Type - Stage - Number
AR003

BSI 1192 Compliant
revised
P02