




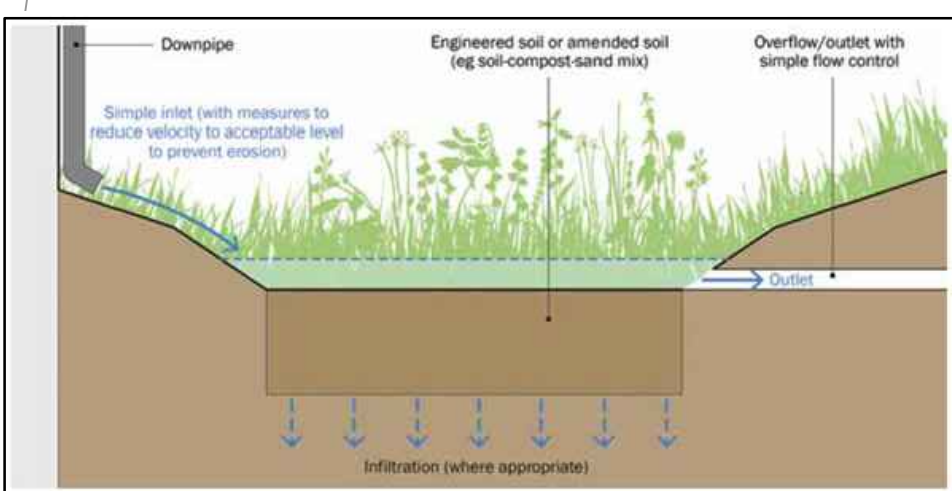

TYPICAL RAIN GARDEN

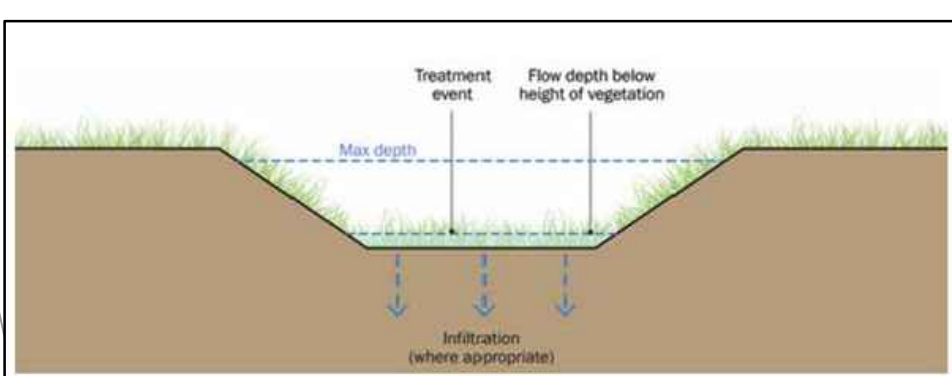

TYPICAL DRY SWALE

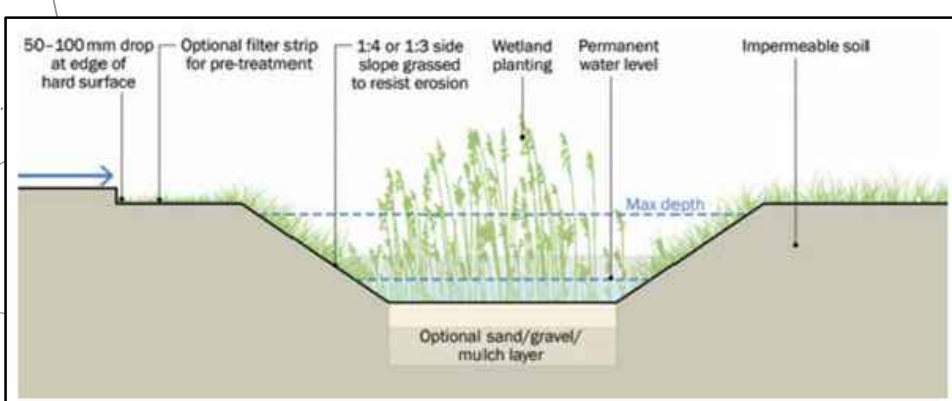

TYPICAL WET SWALE



REED BEDS

FLOW CONTROL DEVICE REF.	AREA (HA)	RATE (L/S)
FCP1	0.829	9.4
FCP2	0.446	5.1
FCP3	0.829	9.4
FCP4	0.575	6.5
FC1	0.079	0.9
FC2	0.215	2.4
FC3	FCP3+FC1+FC2	12.7
FC4	FCP2+FCP3+FCP4	21.0
TOTAL PEAK DISCHARGE =		33.7

Date

Details

Revision History

By

Drawing originator



BETTS HYDRO



BETTS ASSOCIATES
CONSULTING ENGINEERS



BETTS GEO
CONSULTING ENGINEERS

Client



Westchurch
Homes

Project title

RADCLIFFE MOOR ROAD

BURY

Drawing title

PRELIMINARY DRAINAGE STRATEGY

Scale: 1:500

for the original size of A0

Drawn by: HB

Checked by: RDN

Issued by: RDN

Date: 25/07/22

Drawing status:

PRELIMINARY FOR ISSUE

Issue No:

HYD33

Drawing No:

633

Origin

BET

Volume

Level

Type

Issue

Number

1

Revision

Do not scale this drawing

6-7 Old Marsh Farm Farm, High Road, Sealand, Wiltshire, GNS 2LY
enquiries@betts-associates.co.uk

© Clever (2024 280178) | info@betts.co.uk