

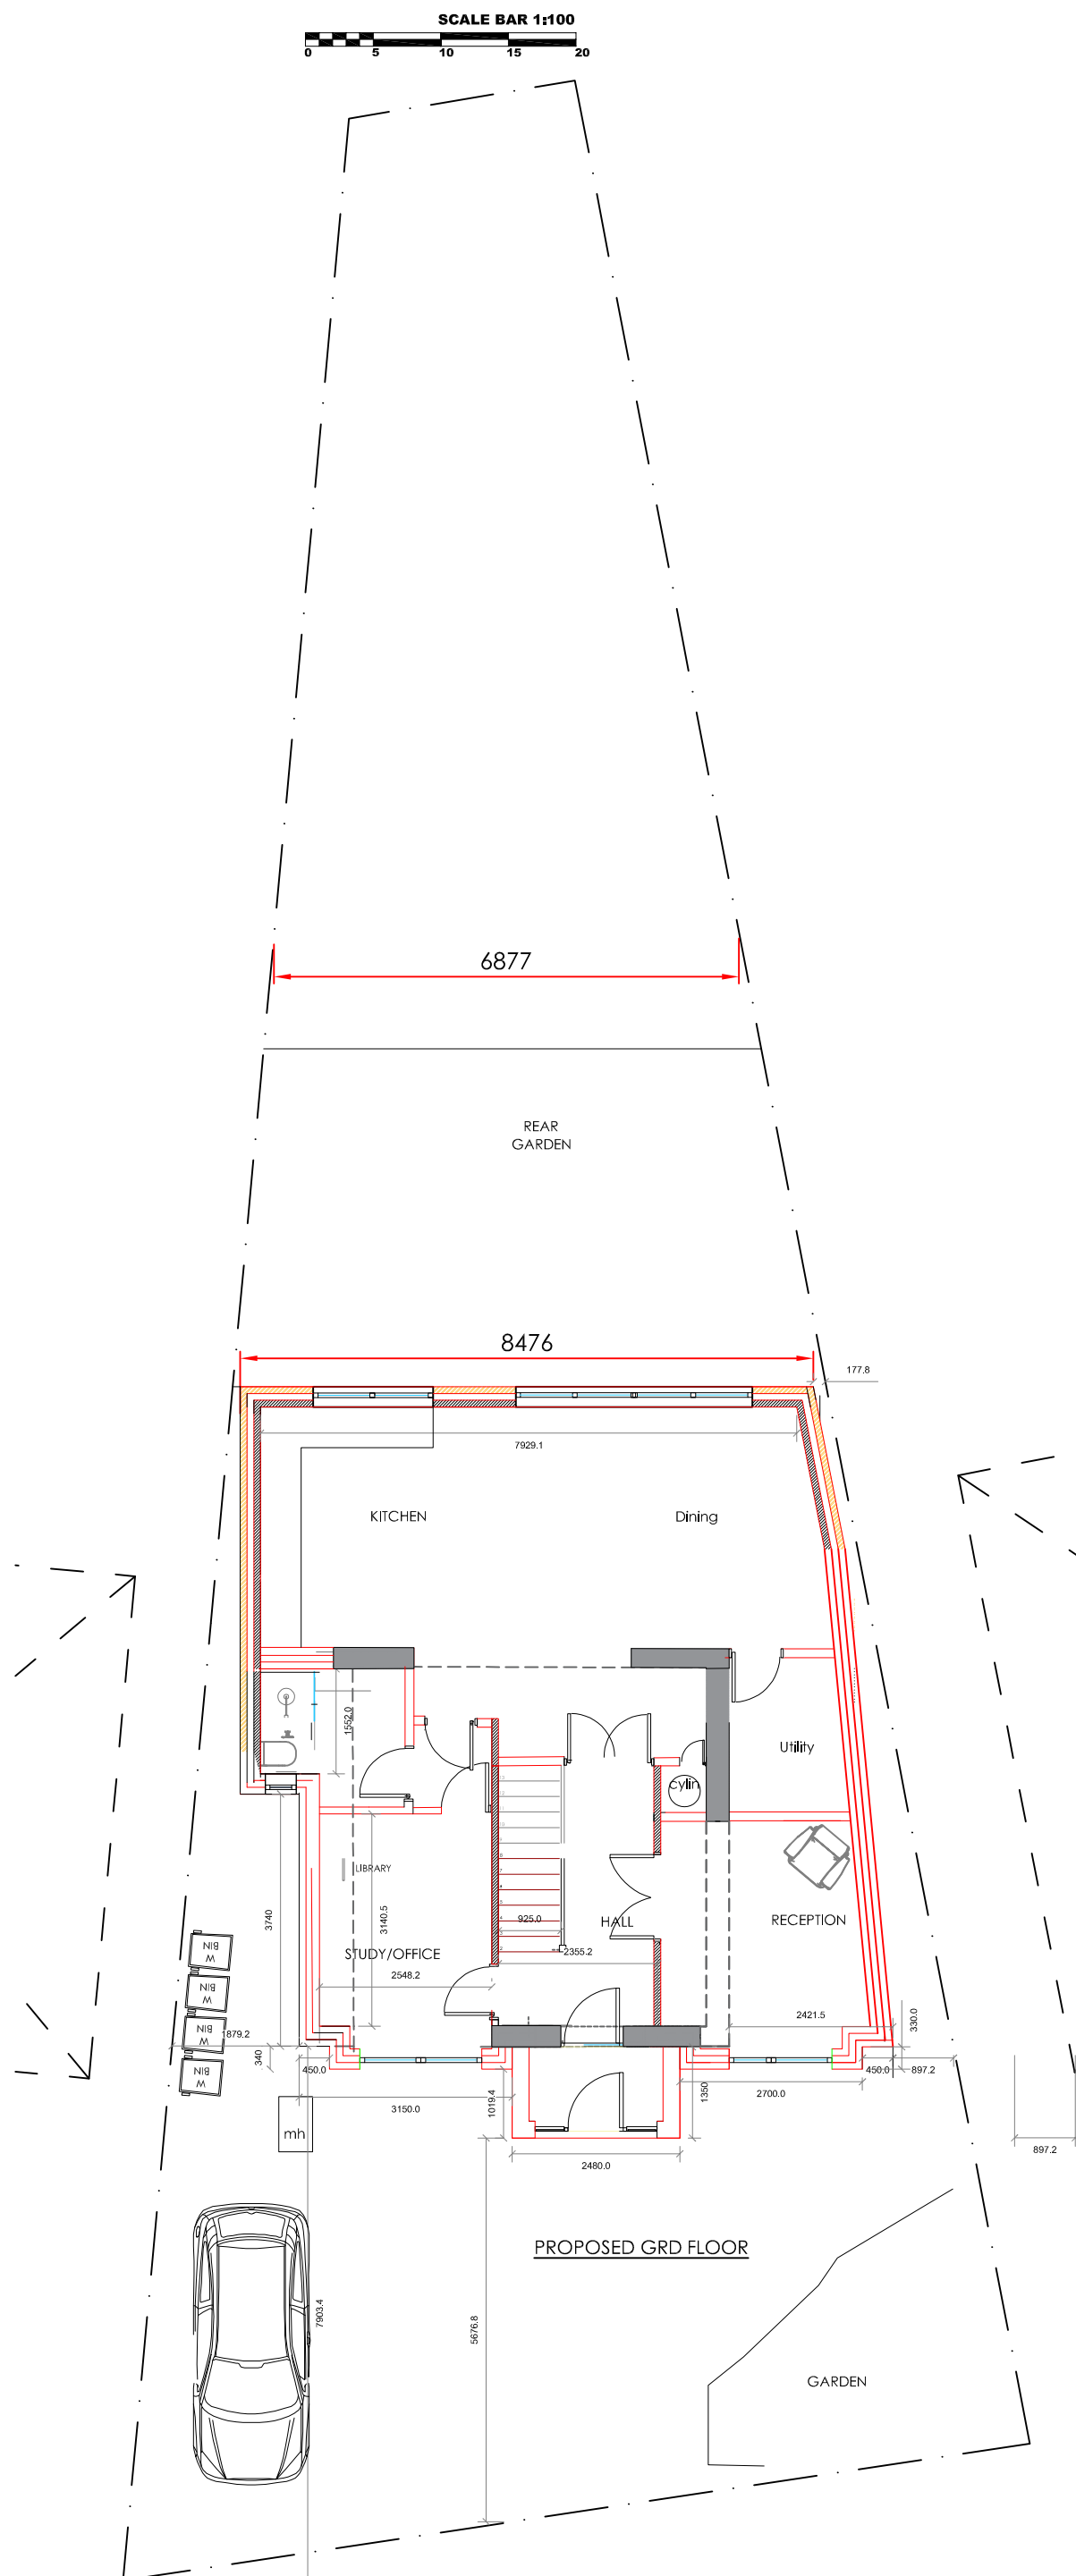


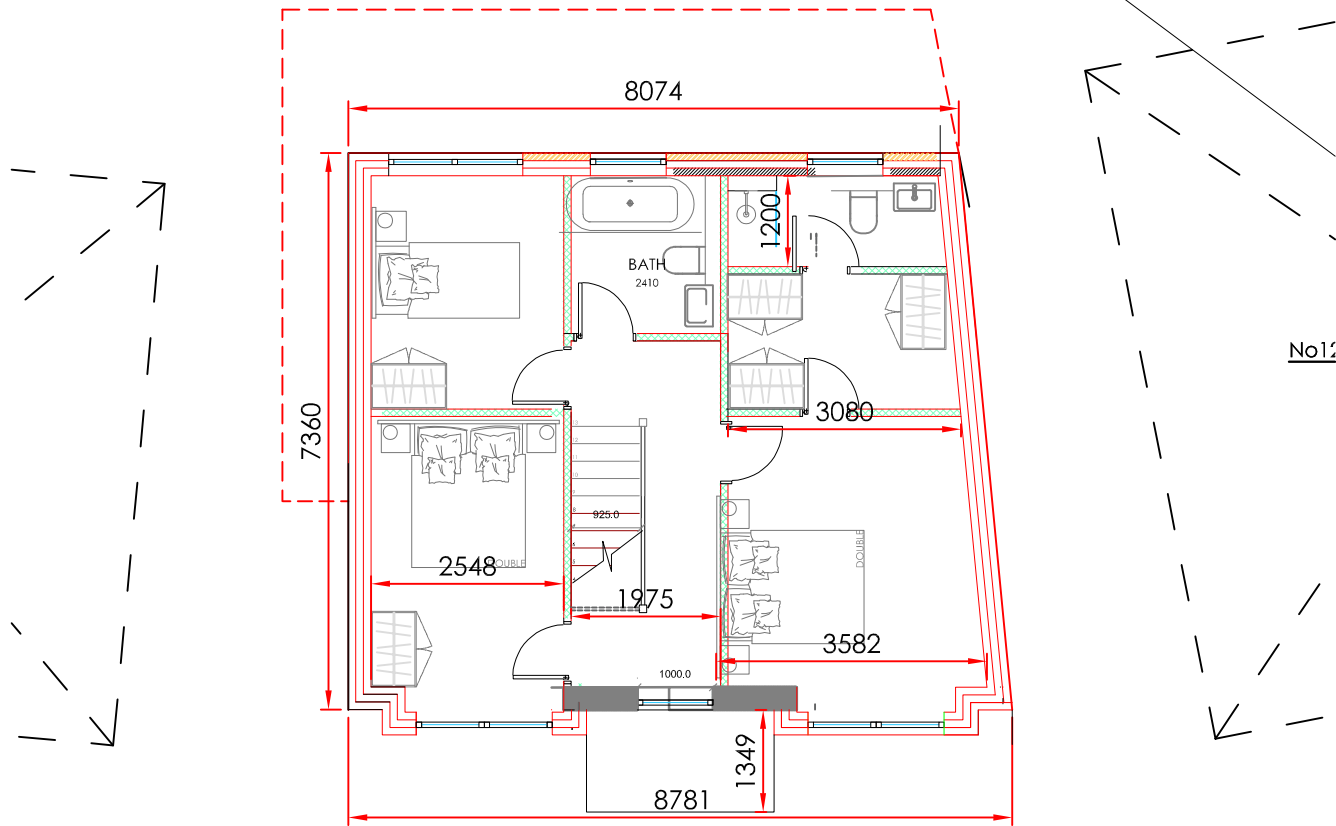

12a Rectory Avenue
Proposed Ground Floor Plan
Scale: 1:100 @ A3

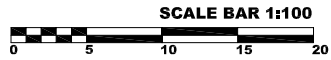

12a Rectory Avenue
Proposed First Floor Plan
Scale: 1:100 @A4

PROPOSED FIRST FLOOR

