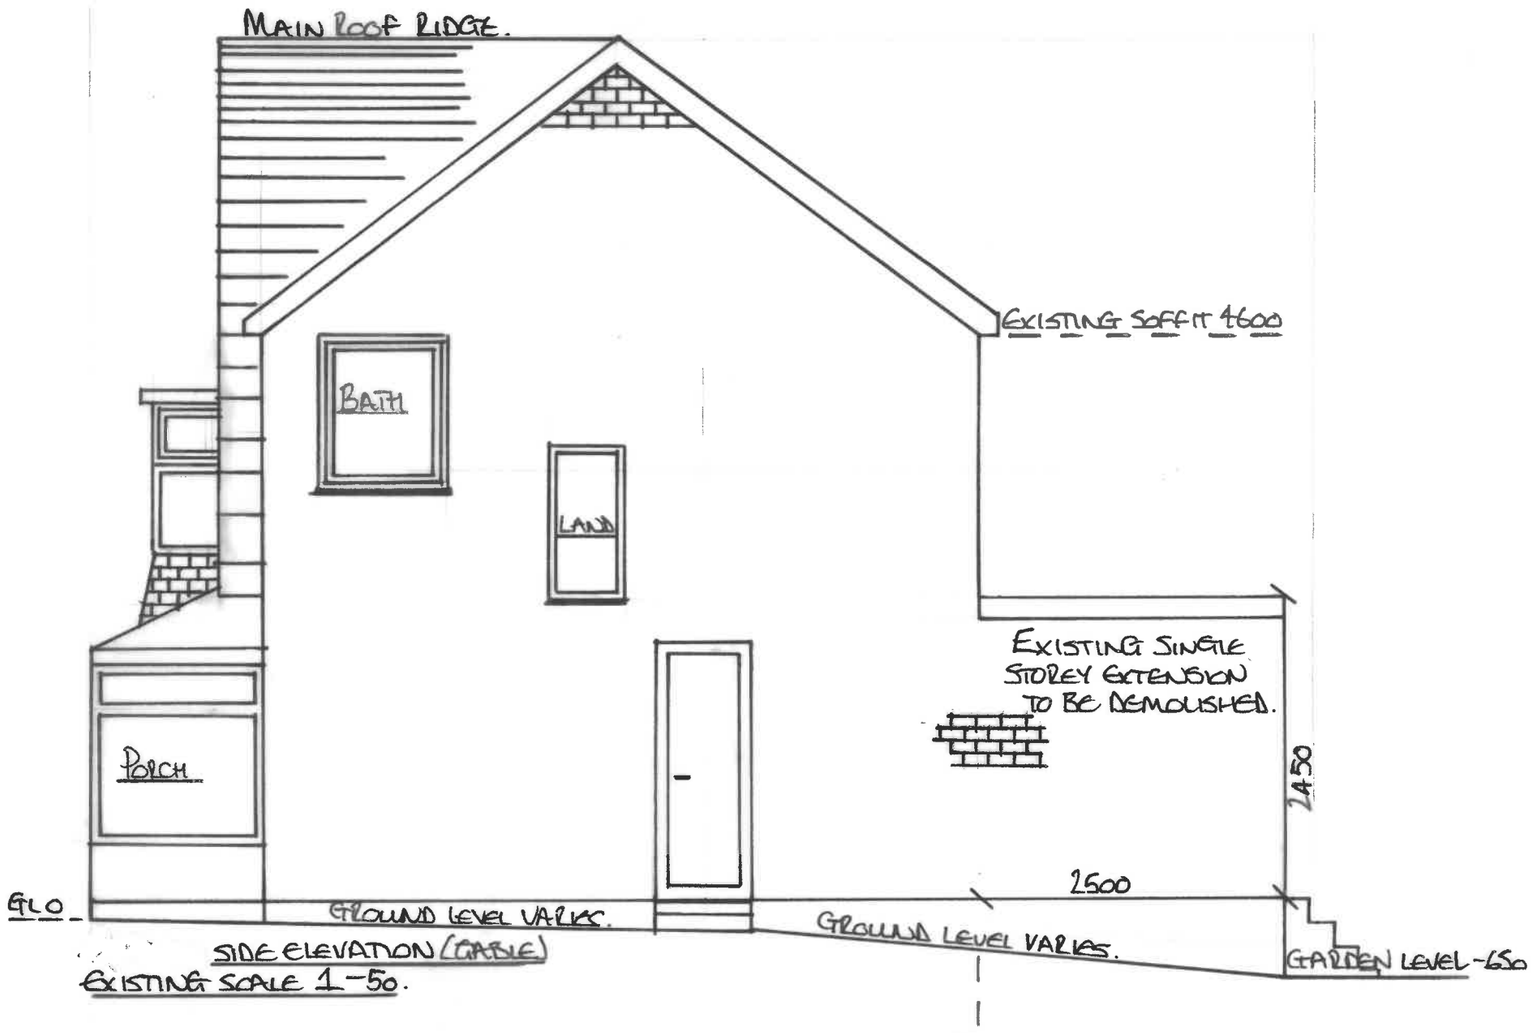
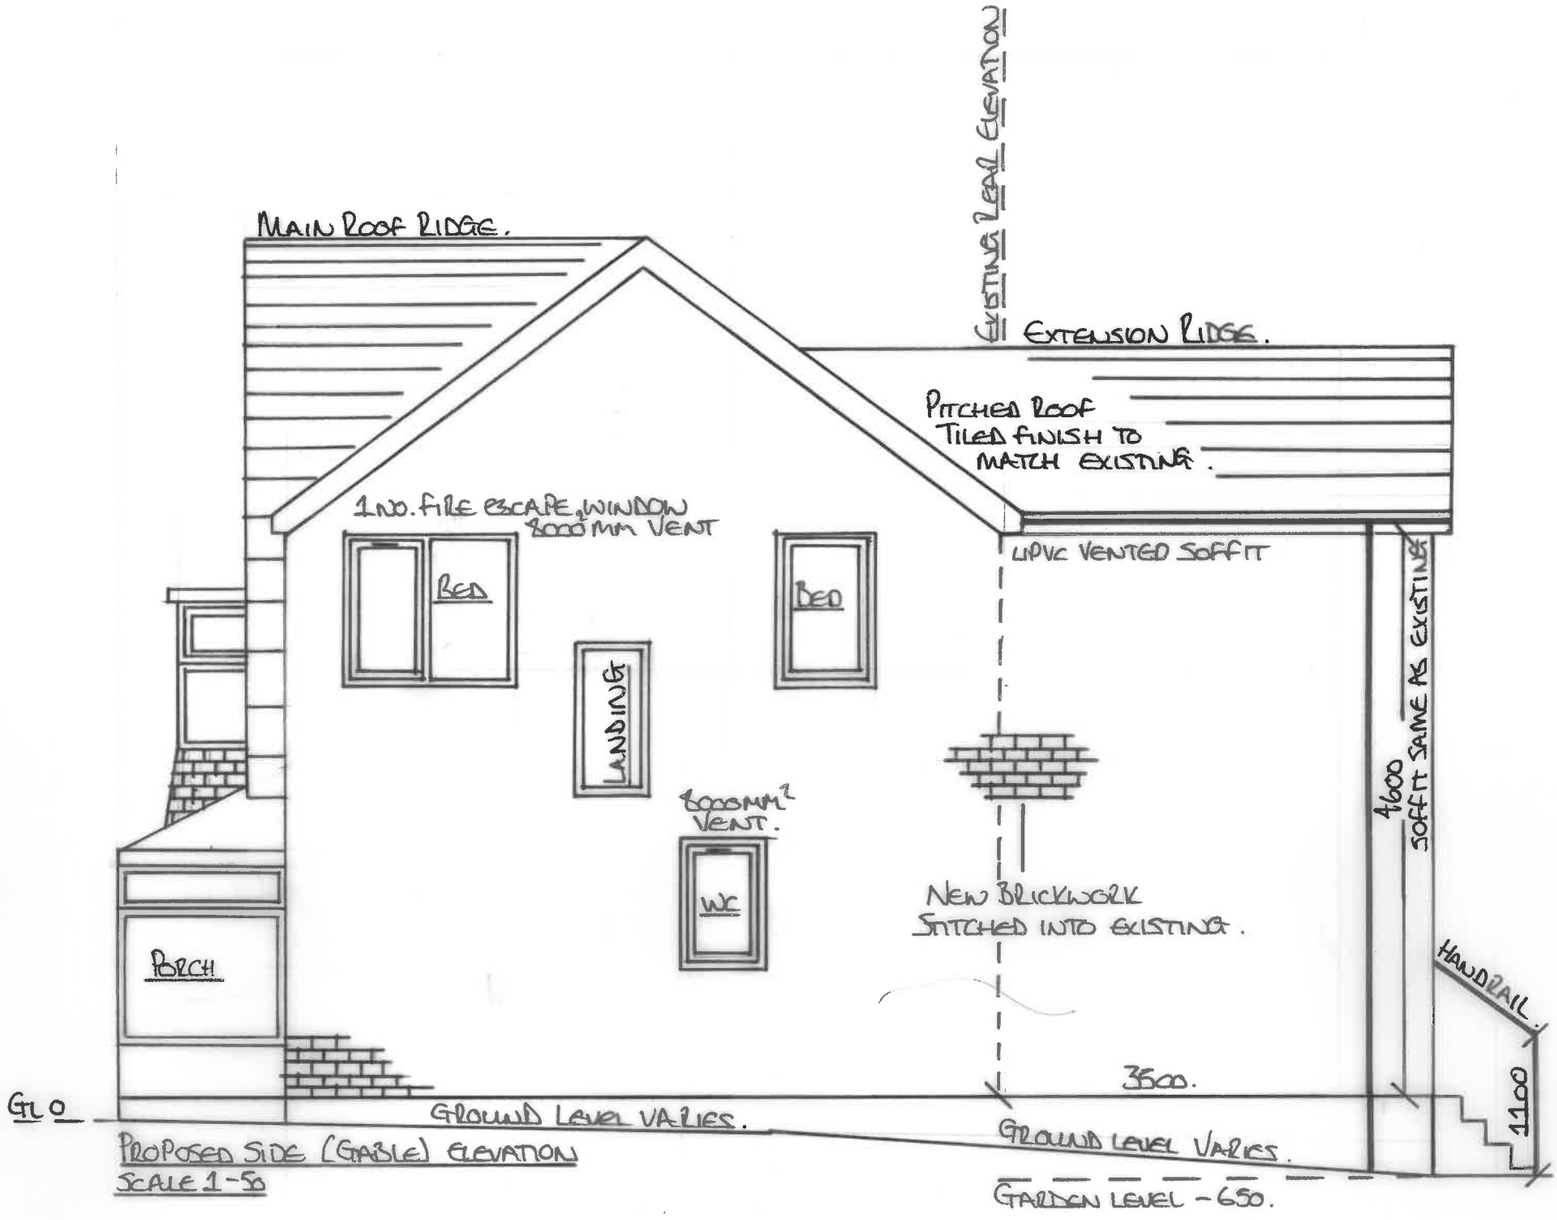

MAIN ROOF RIDGE.
EXISTING SOFFIT 4600
BATH
LAND
EXISTING SINGLE STOREY EXTENSION TO BE DEMOLISHED.
PORCH
2450
2500
GLO
GROUND LEVEL VARIES.
GROUND LEVEL VARIES.
GARDEN LEVEL -650
SIDE ELEVATION (GABLE)
EXISTING SCALE 1-50.


EXISTING LEAF ELEVATION
MAIN ROOF RIDGE.
EXTENSION RIDGE.
PITCHED ROOF TILED FINISH TO MATCH EXISTING.
1 NO. FIRE ESCAPE WINDOW 8000 MM VENT
UPVC VENTED SOFFIT
BED
BED
LANDING
8000MM² VENT.
WC
NEW BRICKWORK STITCHED INTO EXISTING.
4600 SOFFIT SAME AS EXISTING
HANDRAIL
PORCH
1100
3500.
GLO
GROUND LEVEL VARIES.
GROUND LEVEL VARIES.
GARDEN LEVEL - 650.
PROPOSED SIDE (GABLE) ELEVATION
SCALE 1-50