


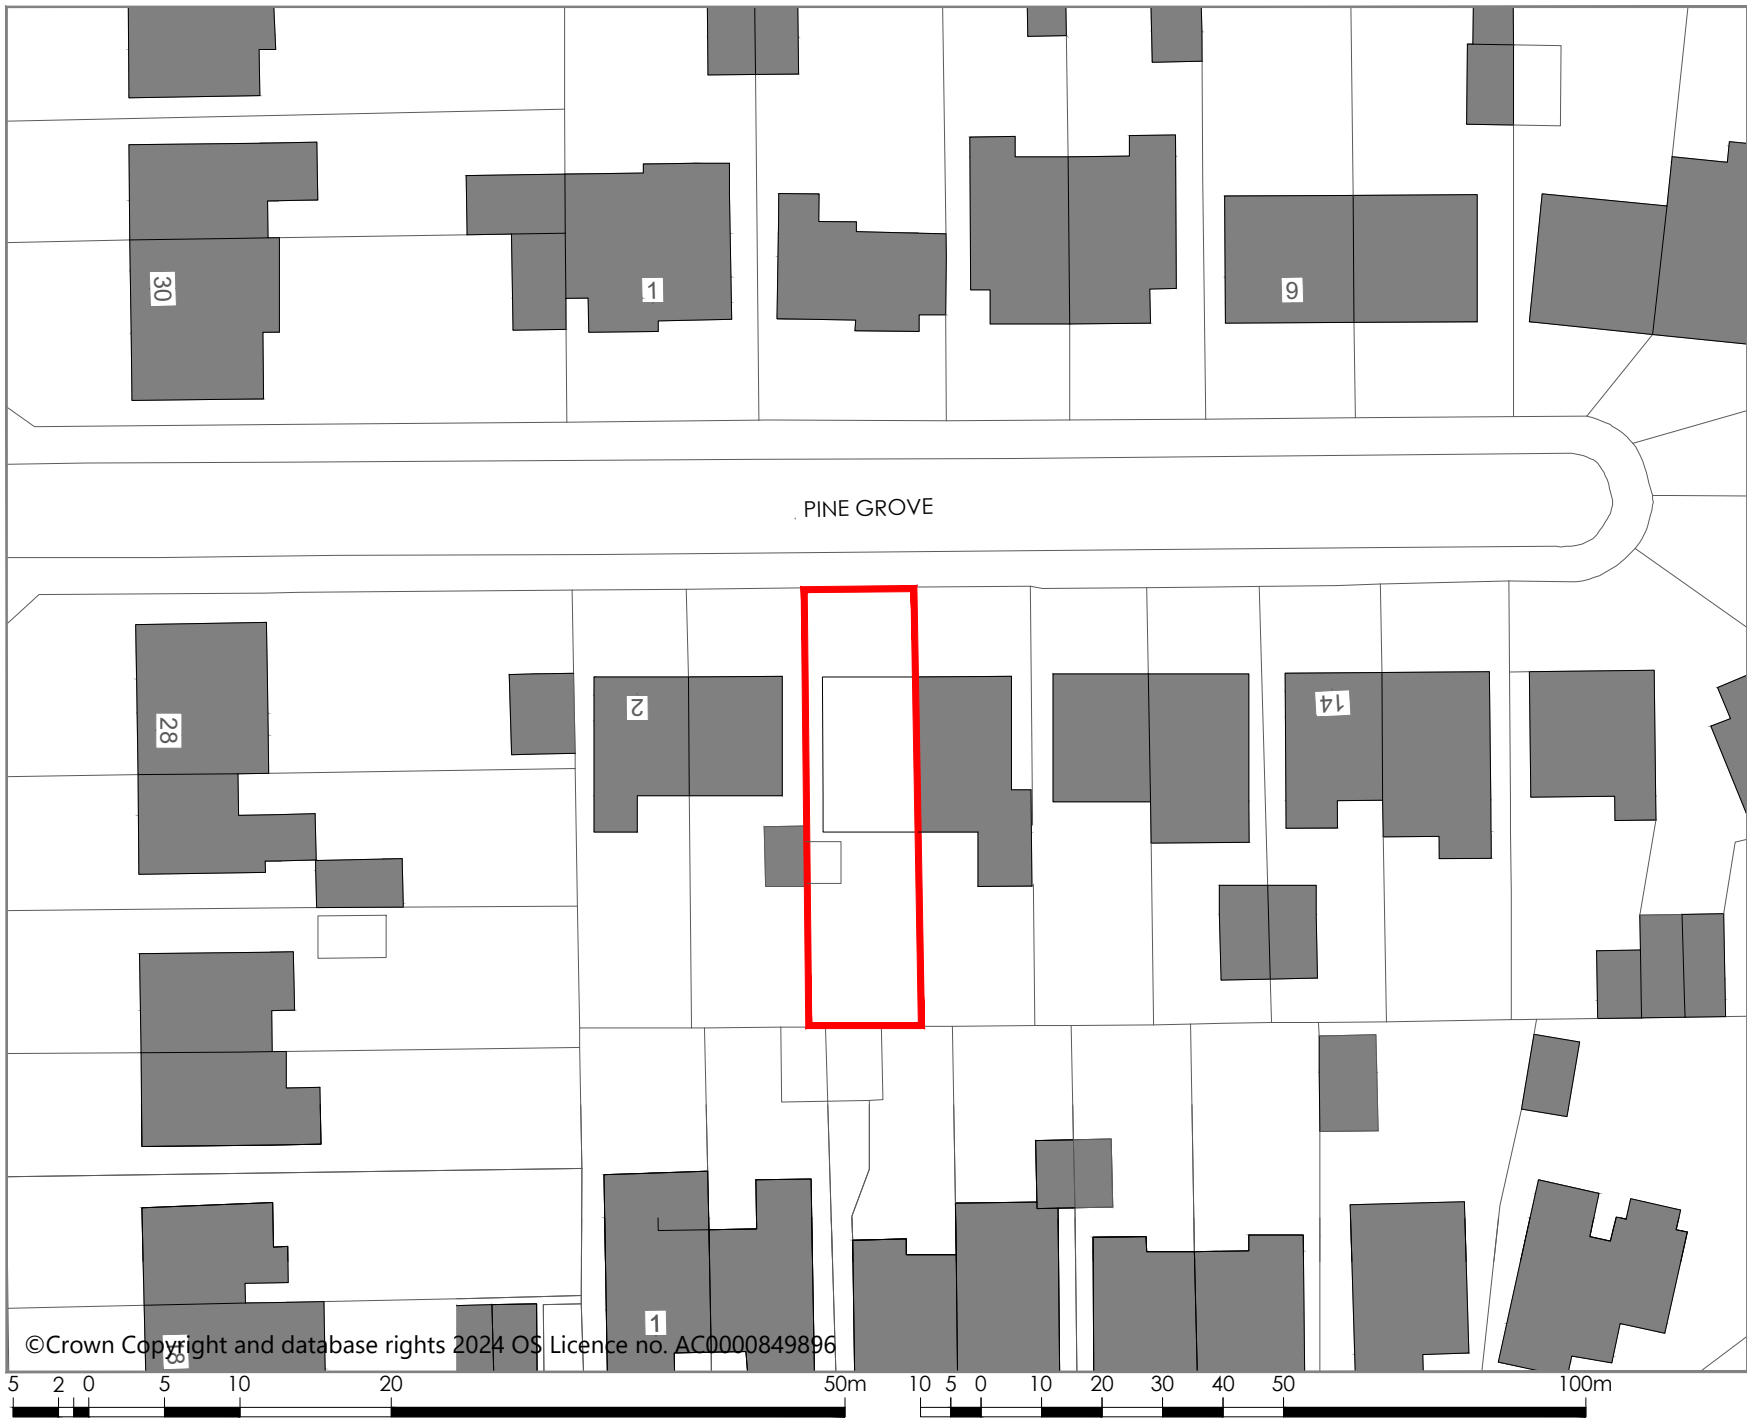

©Crown Copyright and database rights 2024 OS Licence no. AC0000849896



Indicative
True
North

Planning drawings

Site Boundary		
Rev ref	Description	Date
Project	Ground floor rear/side extension	
Site Address	6 Pine Grove Prestwich Manchester M25 3DR	
Client	Mr & Mrs Mosley	
Drawing status	Planning	
Drawing title	Proposed block plan	
Date	September 2025	
Scale	1:500 @ A4	
Dwg No.	2024-1827A-P-107	Rev -