




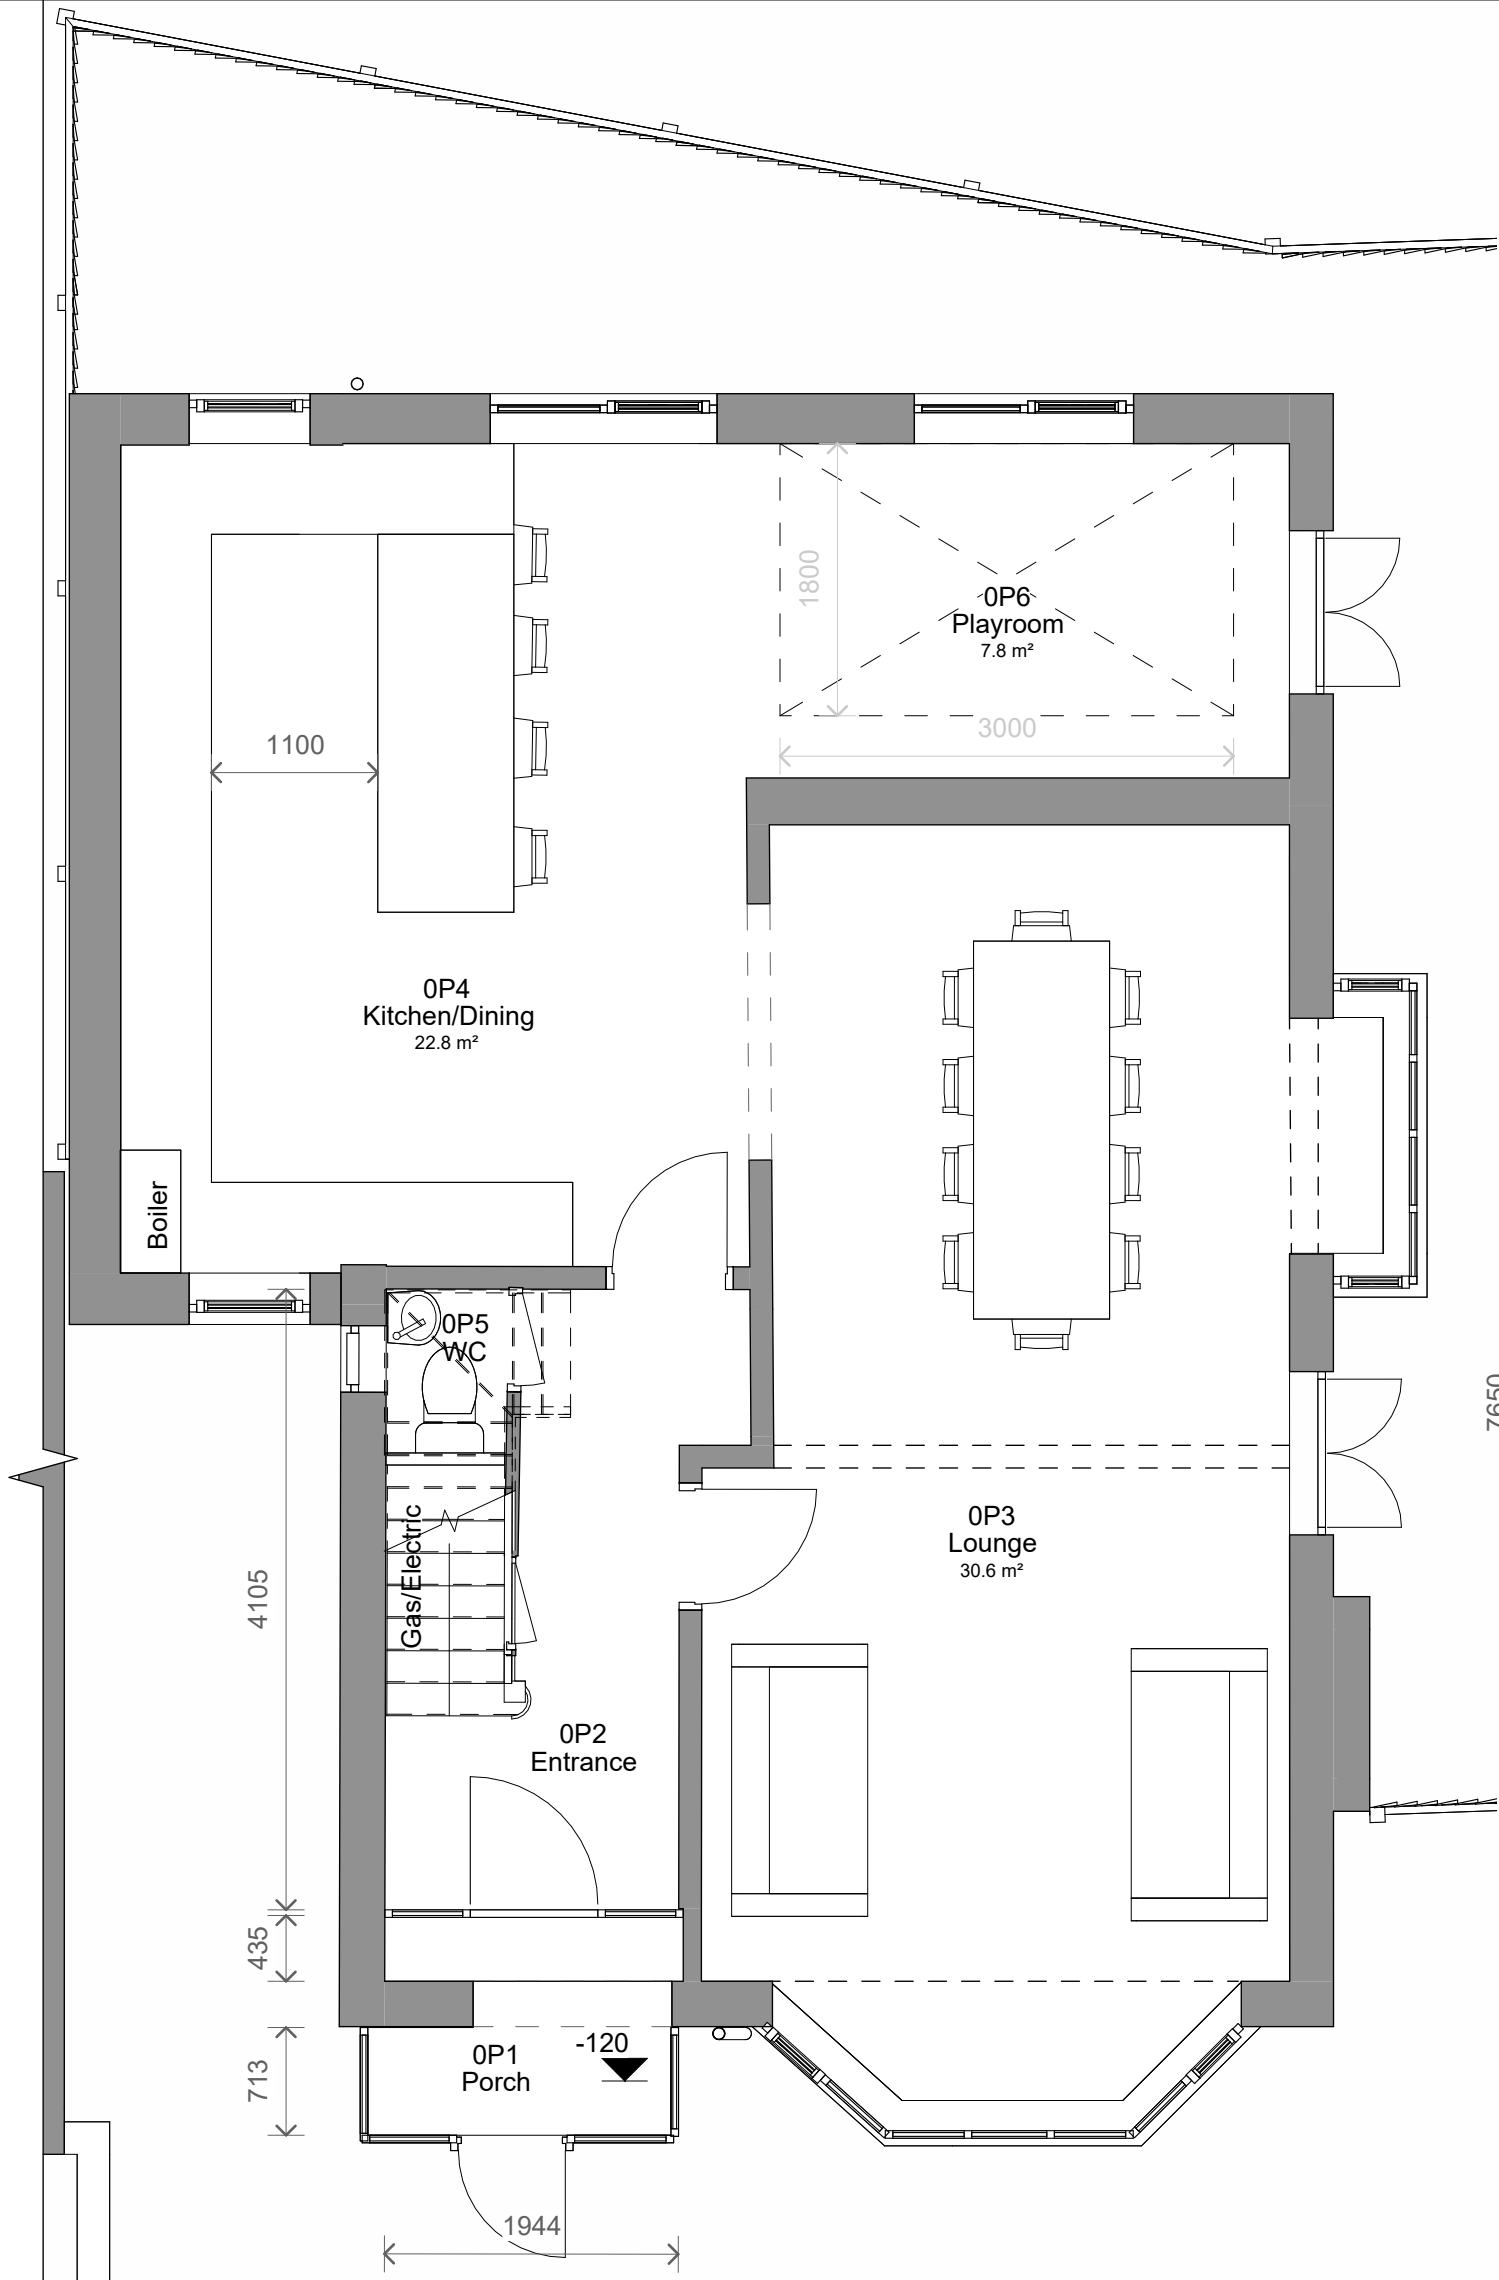


1 Level 0 - Proposed
1 : 50

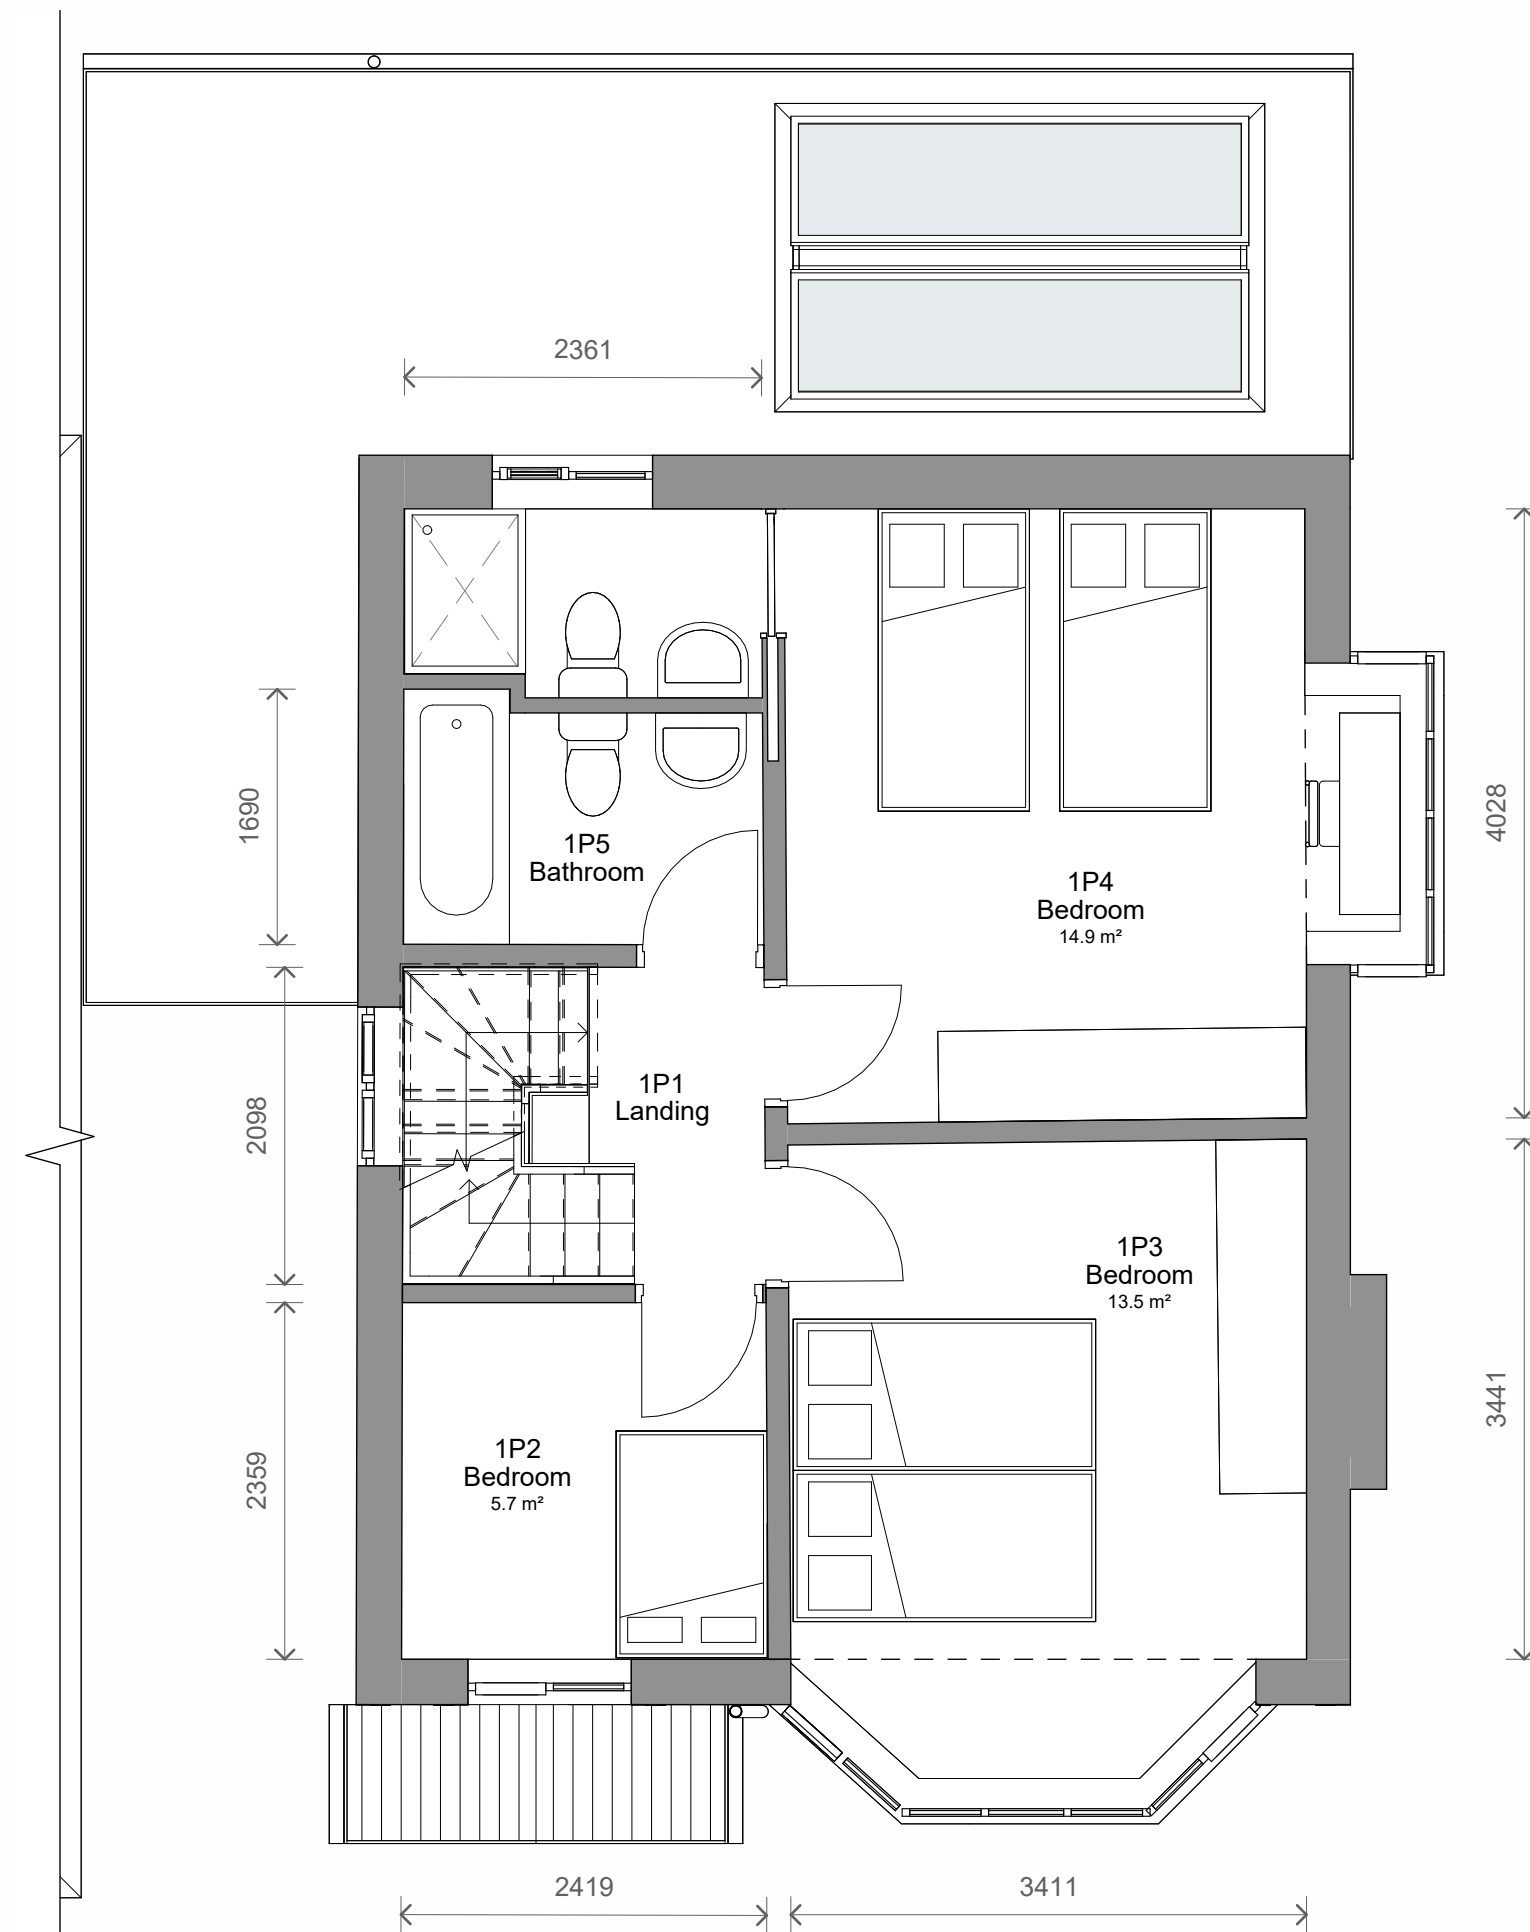

2 Level 1 - Proposed
1 : 50

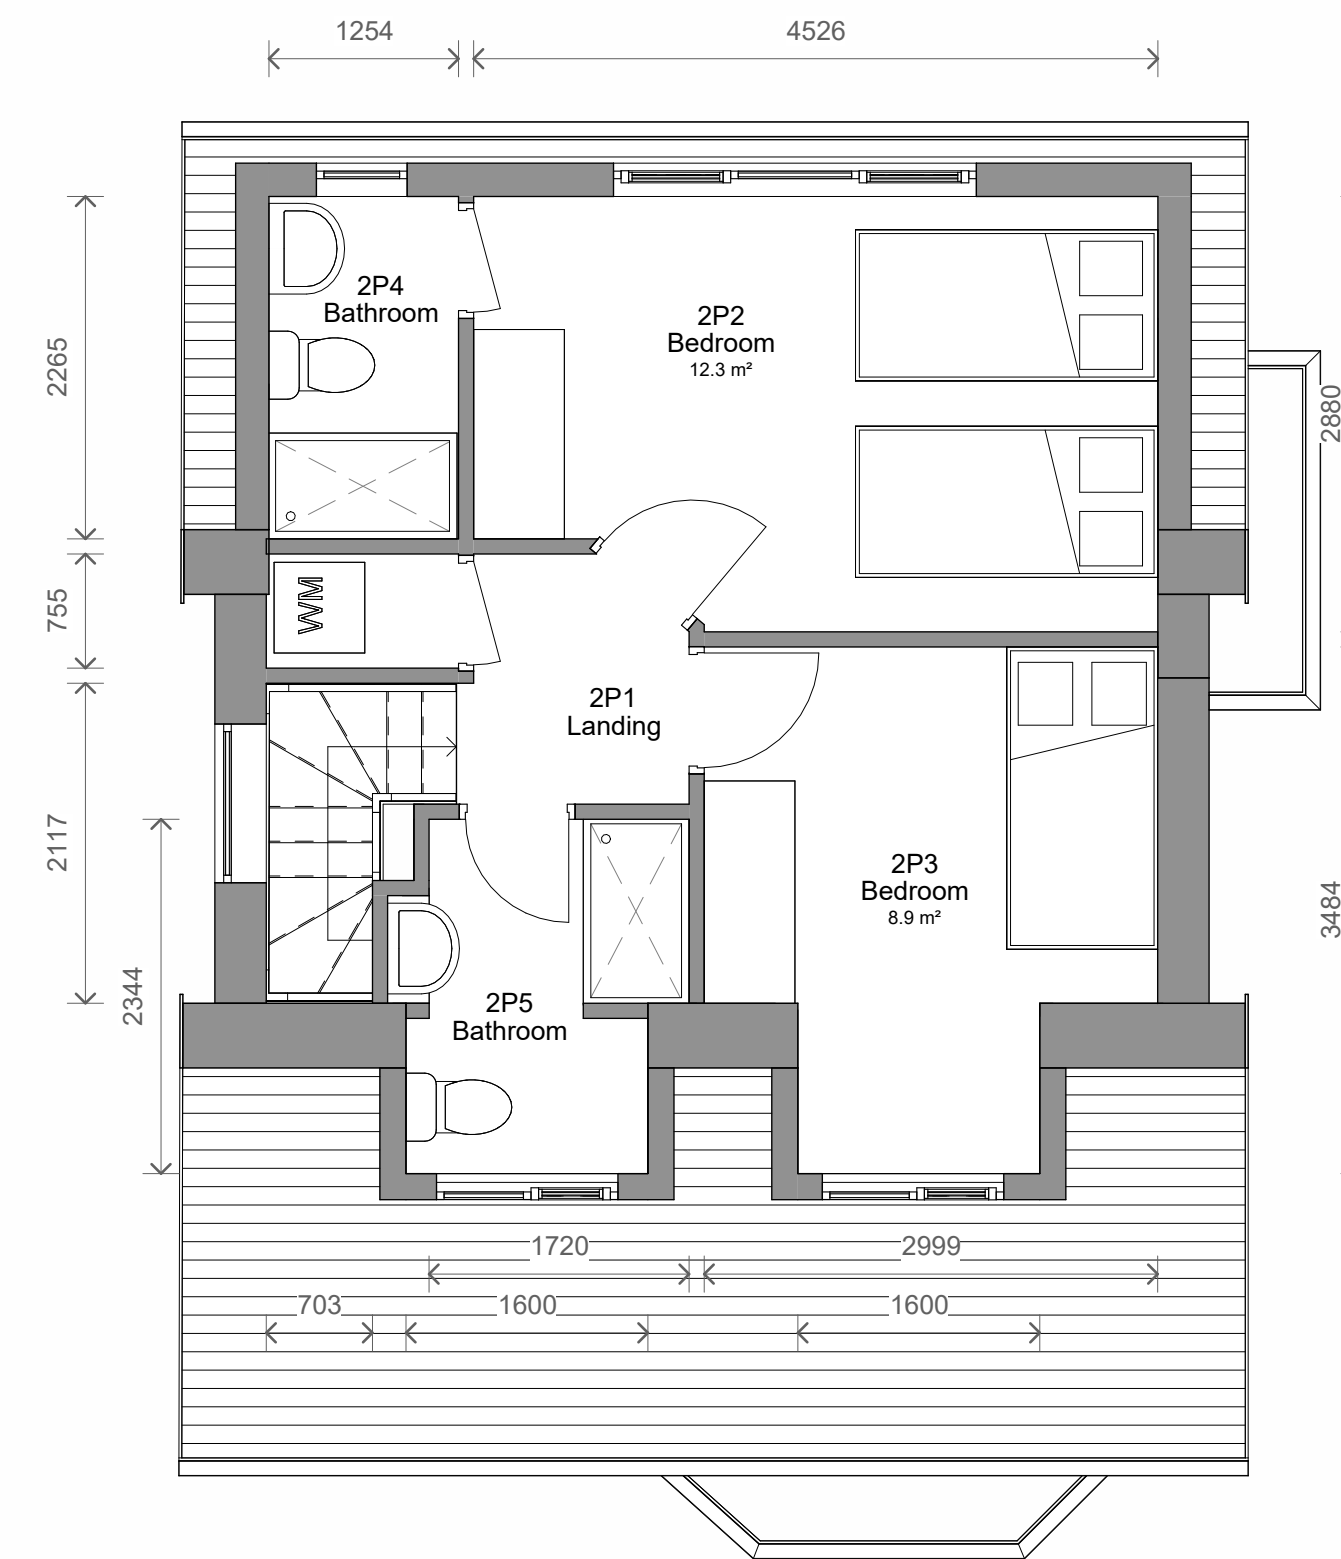

3 Level 2 - Proposed
1 : 50

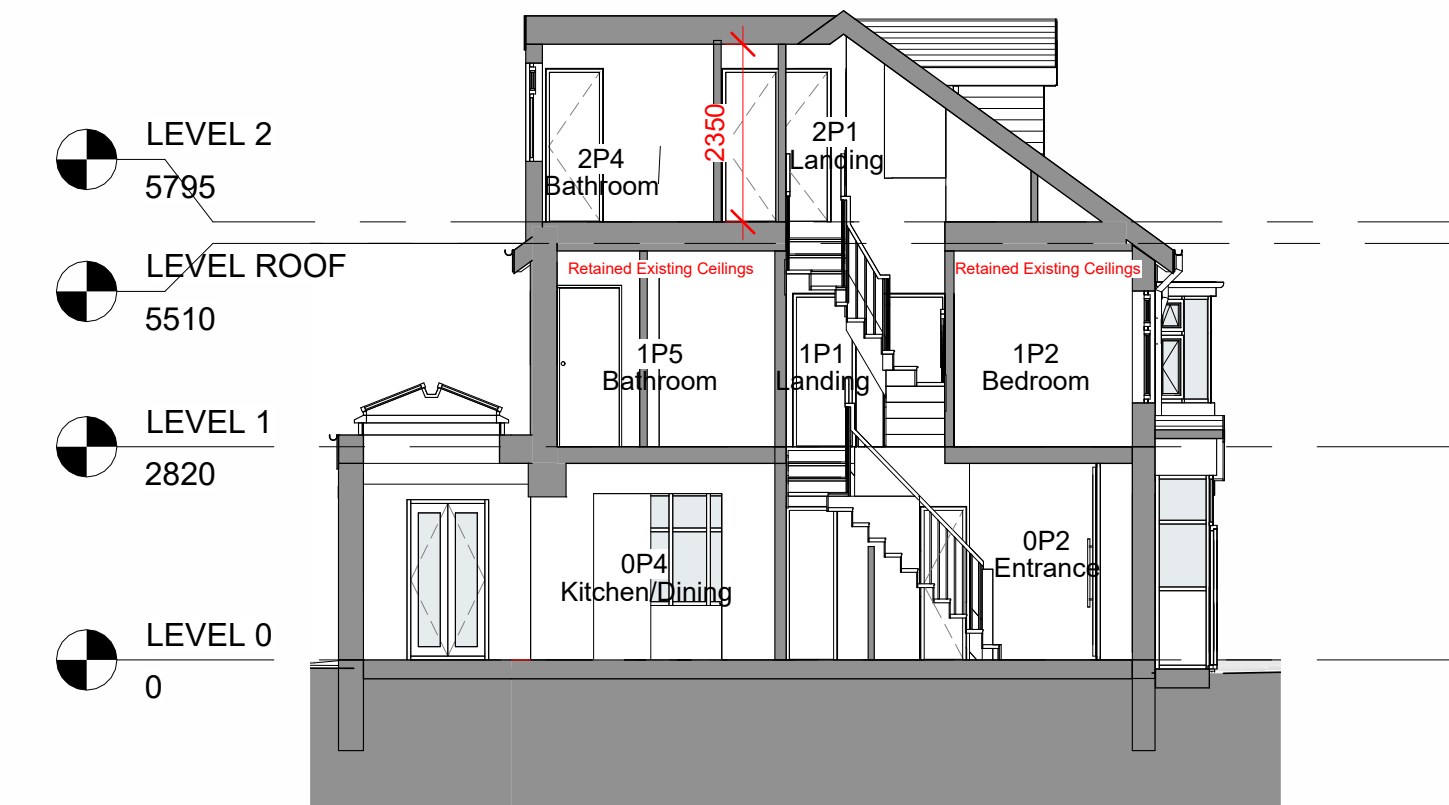

8 Section - Proposed
1 : 100



4 Front - Proposed
1 : 100




5 Left Side - Proposed
1 : 100



6 Rear - Proposed
1 : 100



7 Right Side - Proposed
1 : 100

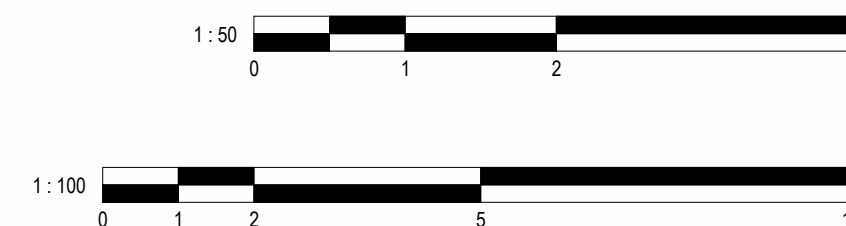

2	Revised Design	09/09/2025	CB
1	Revised Design	04/09/2025	CB
No.	Description	Date	Initial

PROJECT		3 Ravensway	
TITLE		Proposed Plans and Elevations	
STATUS		DESIGN	
DRAWN BY	DATE	SCALE (@ A1)	
CB	18/09/2025	As indicated	
PROJECT NUMBER	DRAWING NUMBER	REV	
GSS25148	003	2	
GOLD SKETCH			
S T U D I O S			
www.goldsketch.co.uk info@goldsketch.co.uk 0161 792 9595			
NOTES			
© COPYRIGHT - ALL RIGHTS RESERVED.			
THIS DRAWING MUST NOT BE REPRODUCED WITHOUT PRIOR WRITTEN CONSENT.			
DRAWING TO BE USED FOR THE STATUS INDICATED ONLY.			
ALL DIMENSIONS AND SETTING OUT SHALL BE CHECKED AND CONFIRMED ON SITE. ANY DISCREPANCIES TO BE REPORTED TO THE ARCHITECT IMMEDIATELY.			
THE CONSULTANT'S LIABILITY IS LIMITED TO THE PROFESSIONAL FEES PAID.			
ALL DIMENSIONS AND MATERIALS TO BE IN ACCORDANCE WITH CURRENT BUILDING REGULATIONS, RELEVANT CODES OF PRACTICE AND BRITISH STANDARDS.			
ALL DIMENSIONS ON THIS DRAWING ARE IN MILLIMETRES UNLESS OTHERWISE STATED.			