
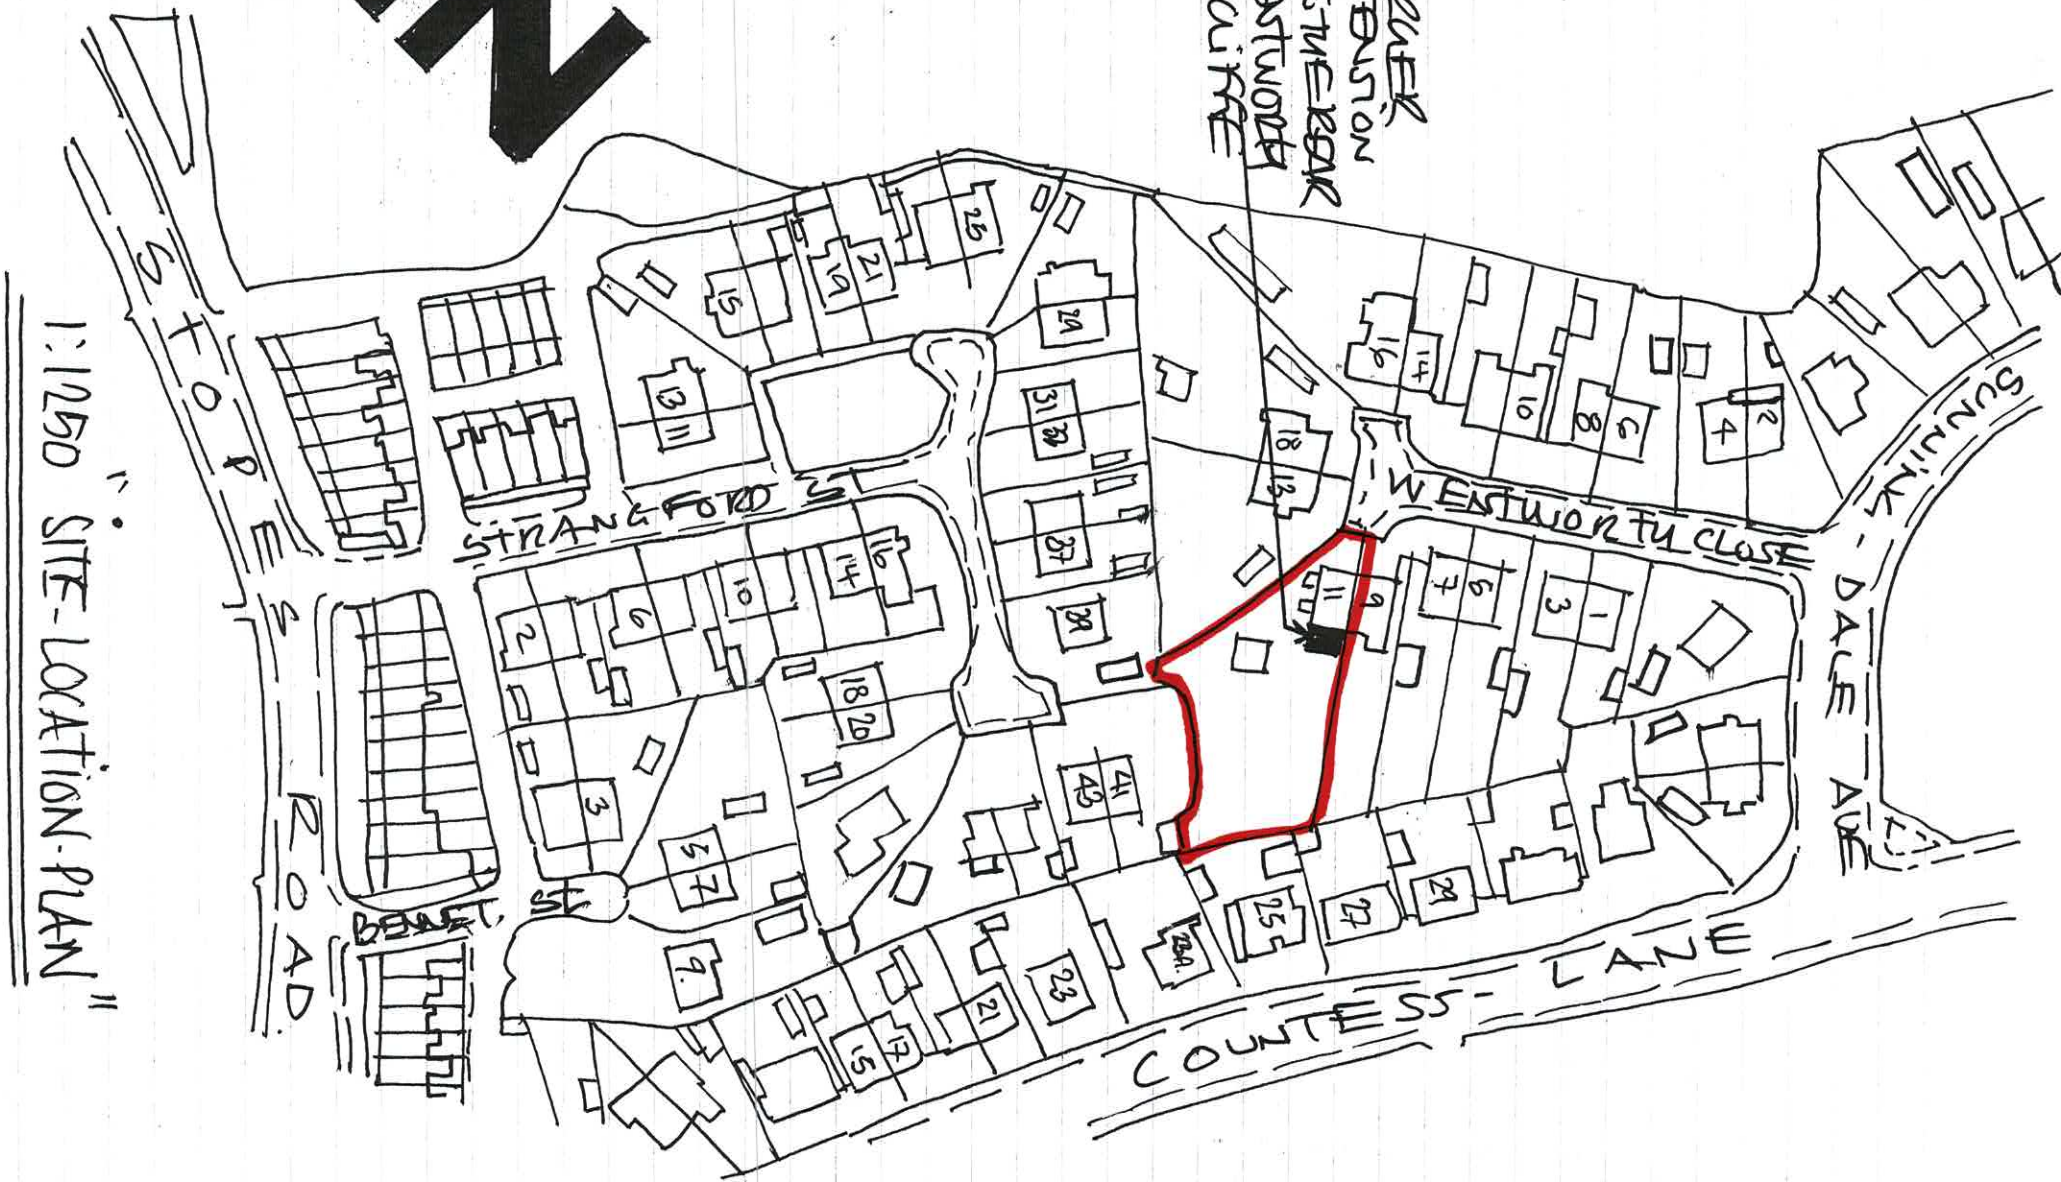


PROPOSED LARGER
HOME EXTENSION
ATTACHED TO THE REAR
OF NO 11 WESTWORTH
AUXE, LAOUIRE

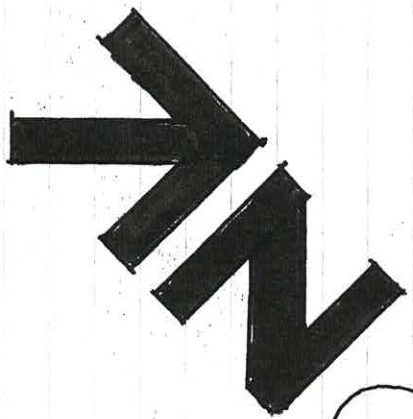

1:1250 SITE-LOCATION-PLAN"