



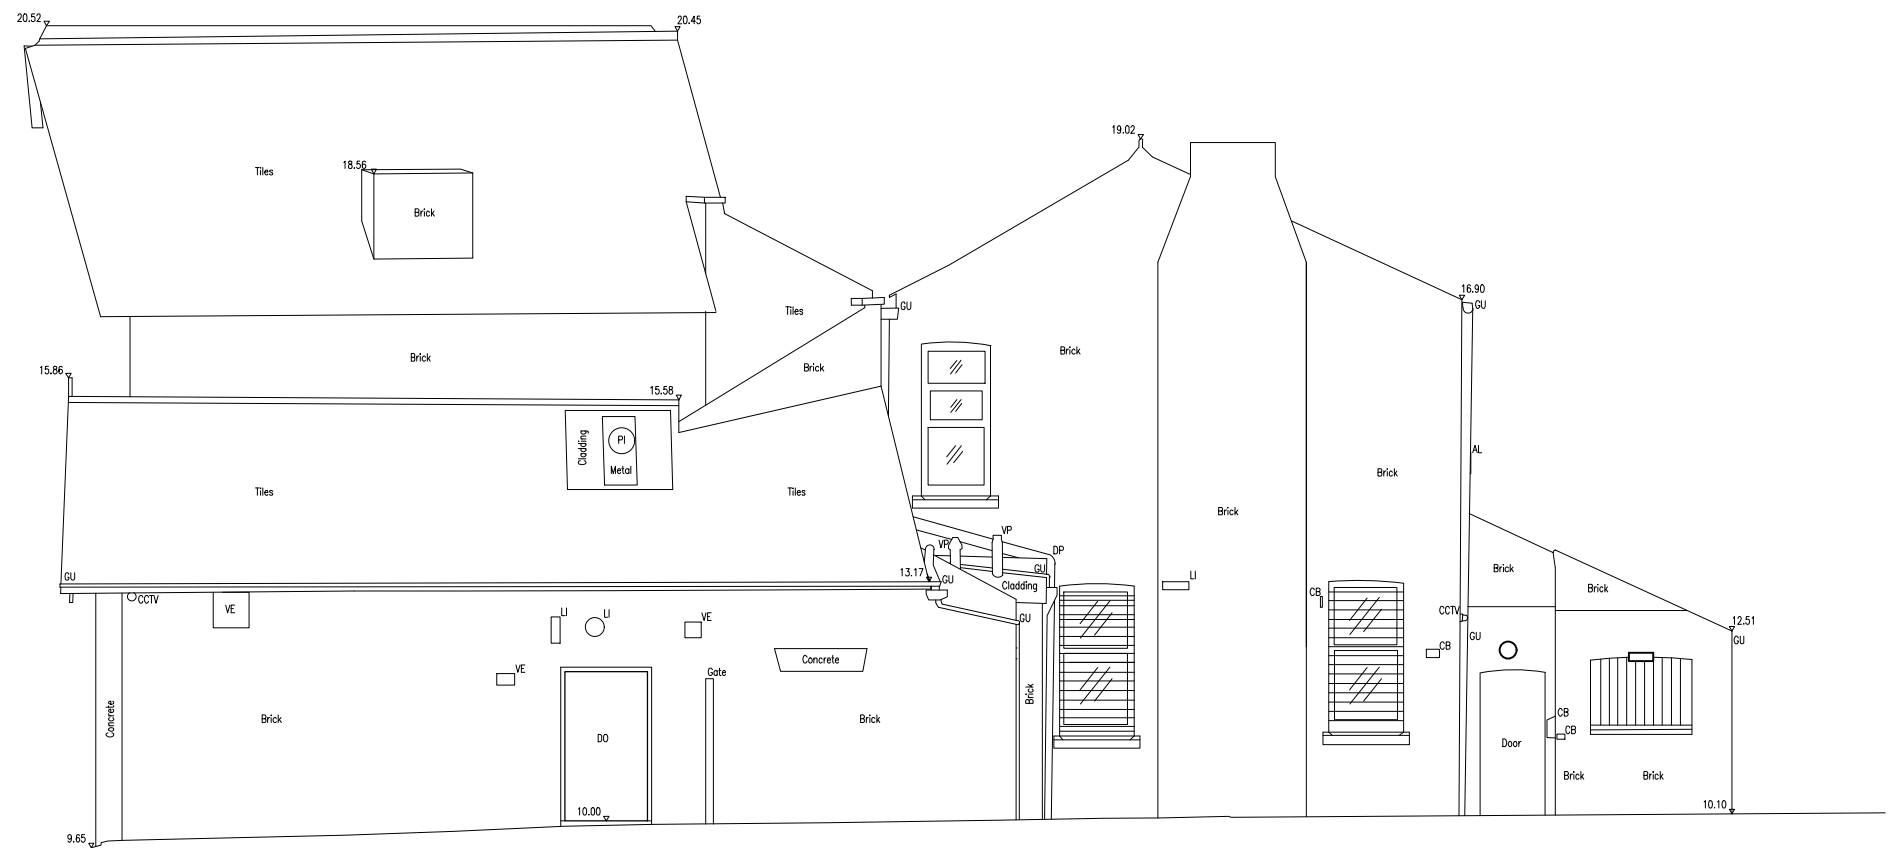

PROPOSED - REAR ELEVATION

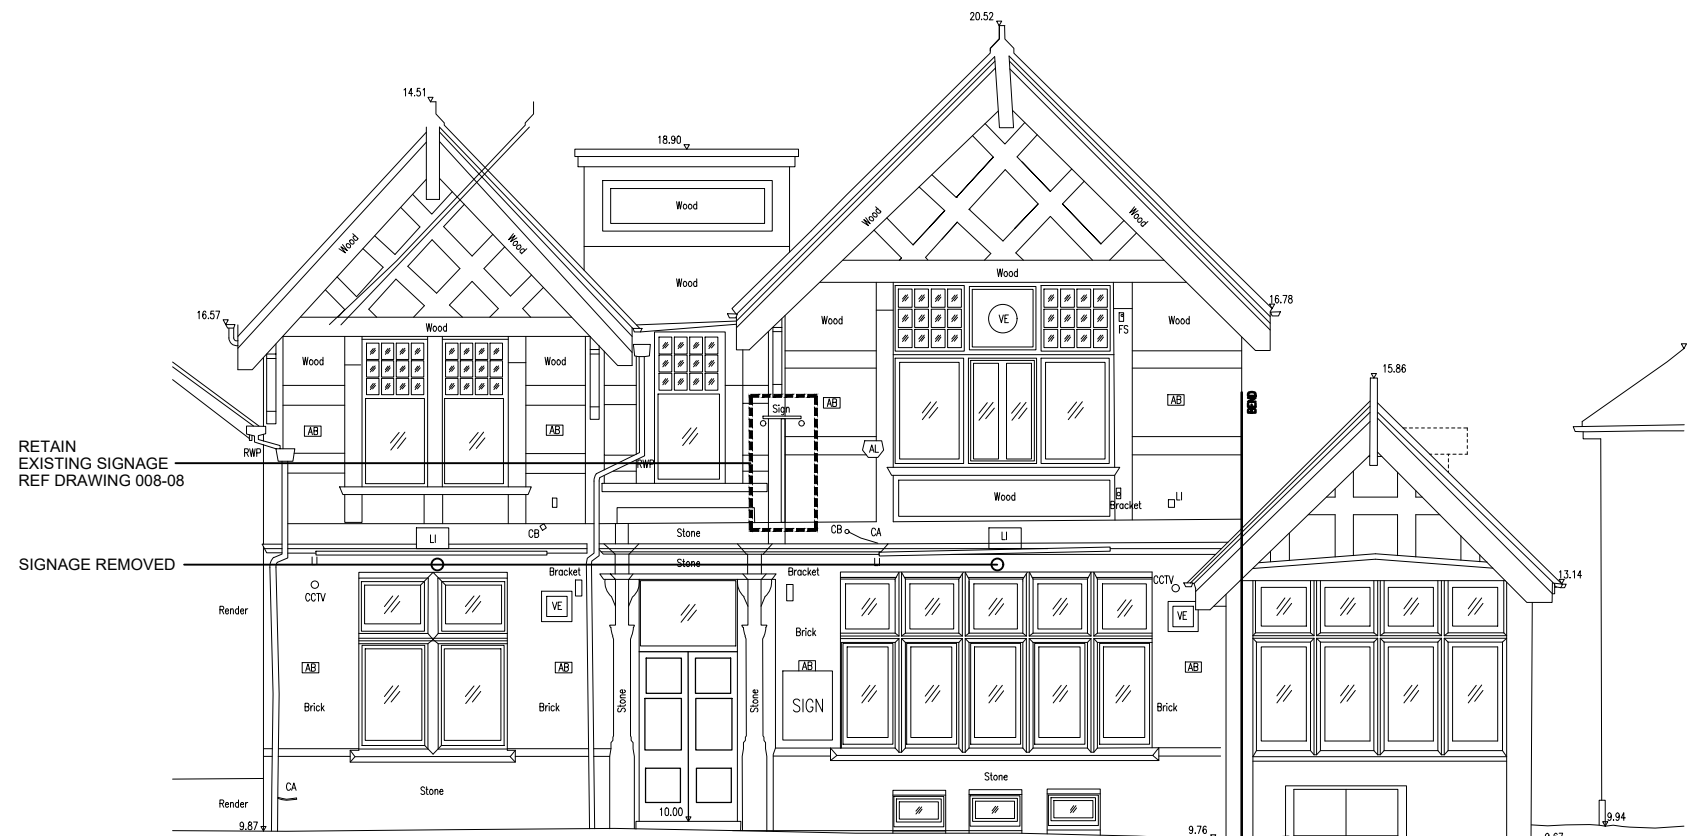

PROPOSED - REAR ELEVATION

|   |    |             |
|---|----|-------------|
| - | -- | ---,---,--- |
|---|----|-------------|

**PROJECT**  
CHANGE OF USE FROM A4 USE CLASS  
A3 USE CLASS WITH BAR

**ADDRESS**  
THE PARKSIDE, 281 BURY OLD ROAD,  
PRESTWICH, MANCHESTER M25 1JA

**DRAWING**  
PROPOSED FRONT ELEVATION AND SIDE  
ELEVATION

**SCALE** 1:100 @ A3  
**DATE** AUG 20    **DRG** 008-07    **REV** /