




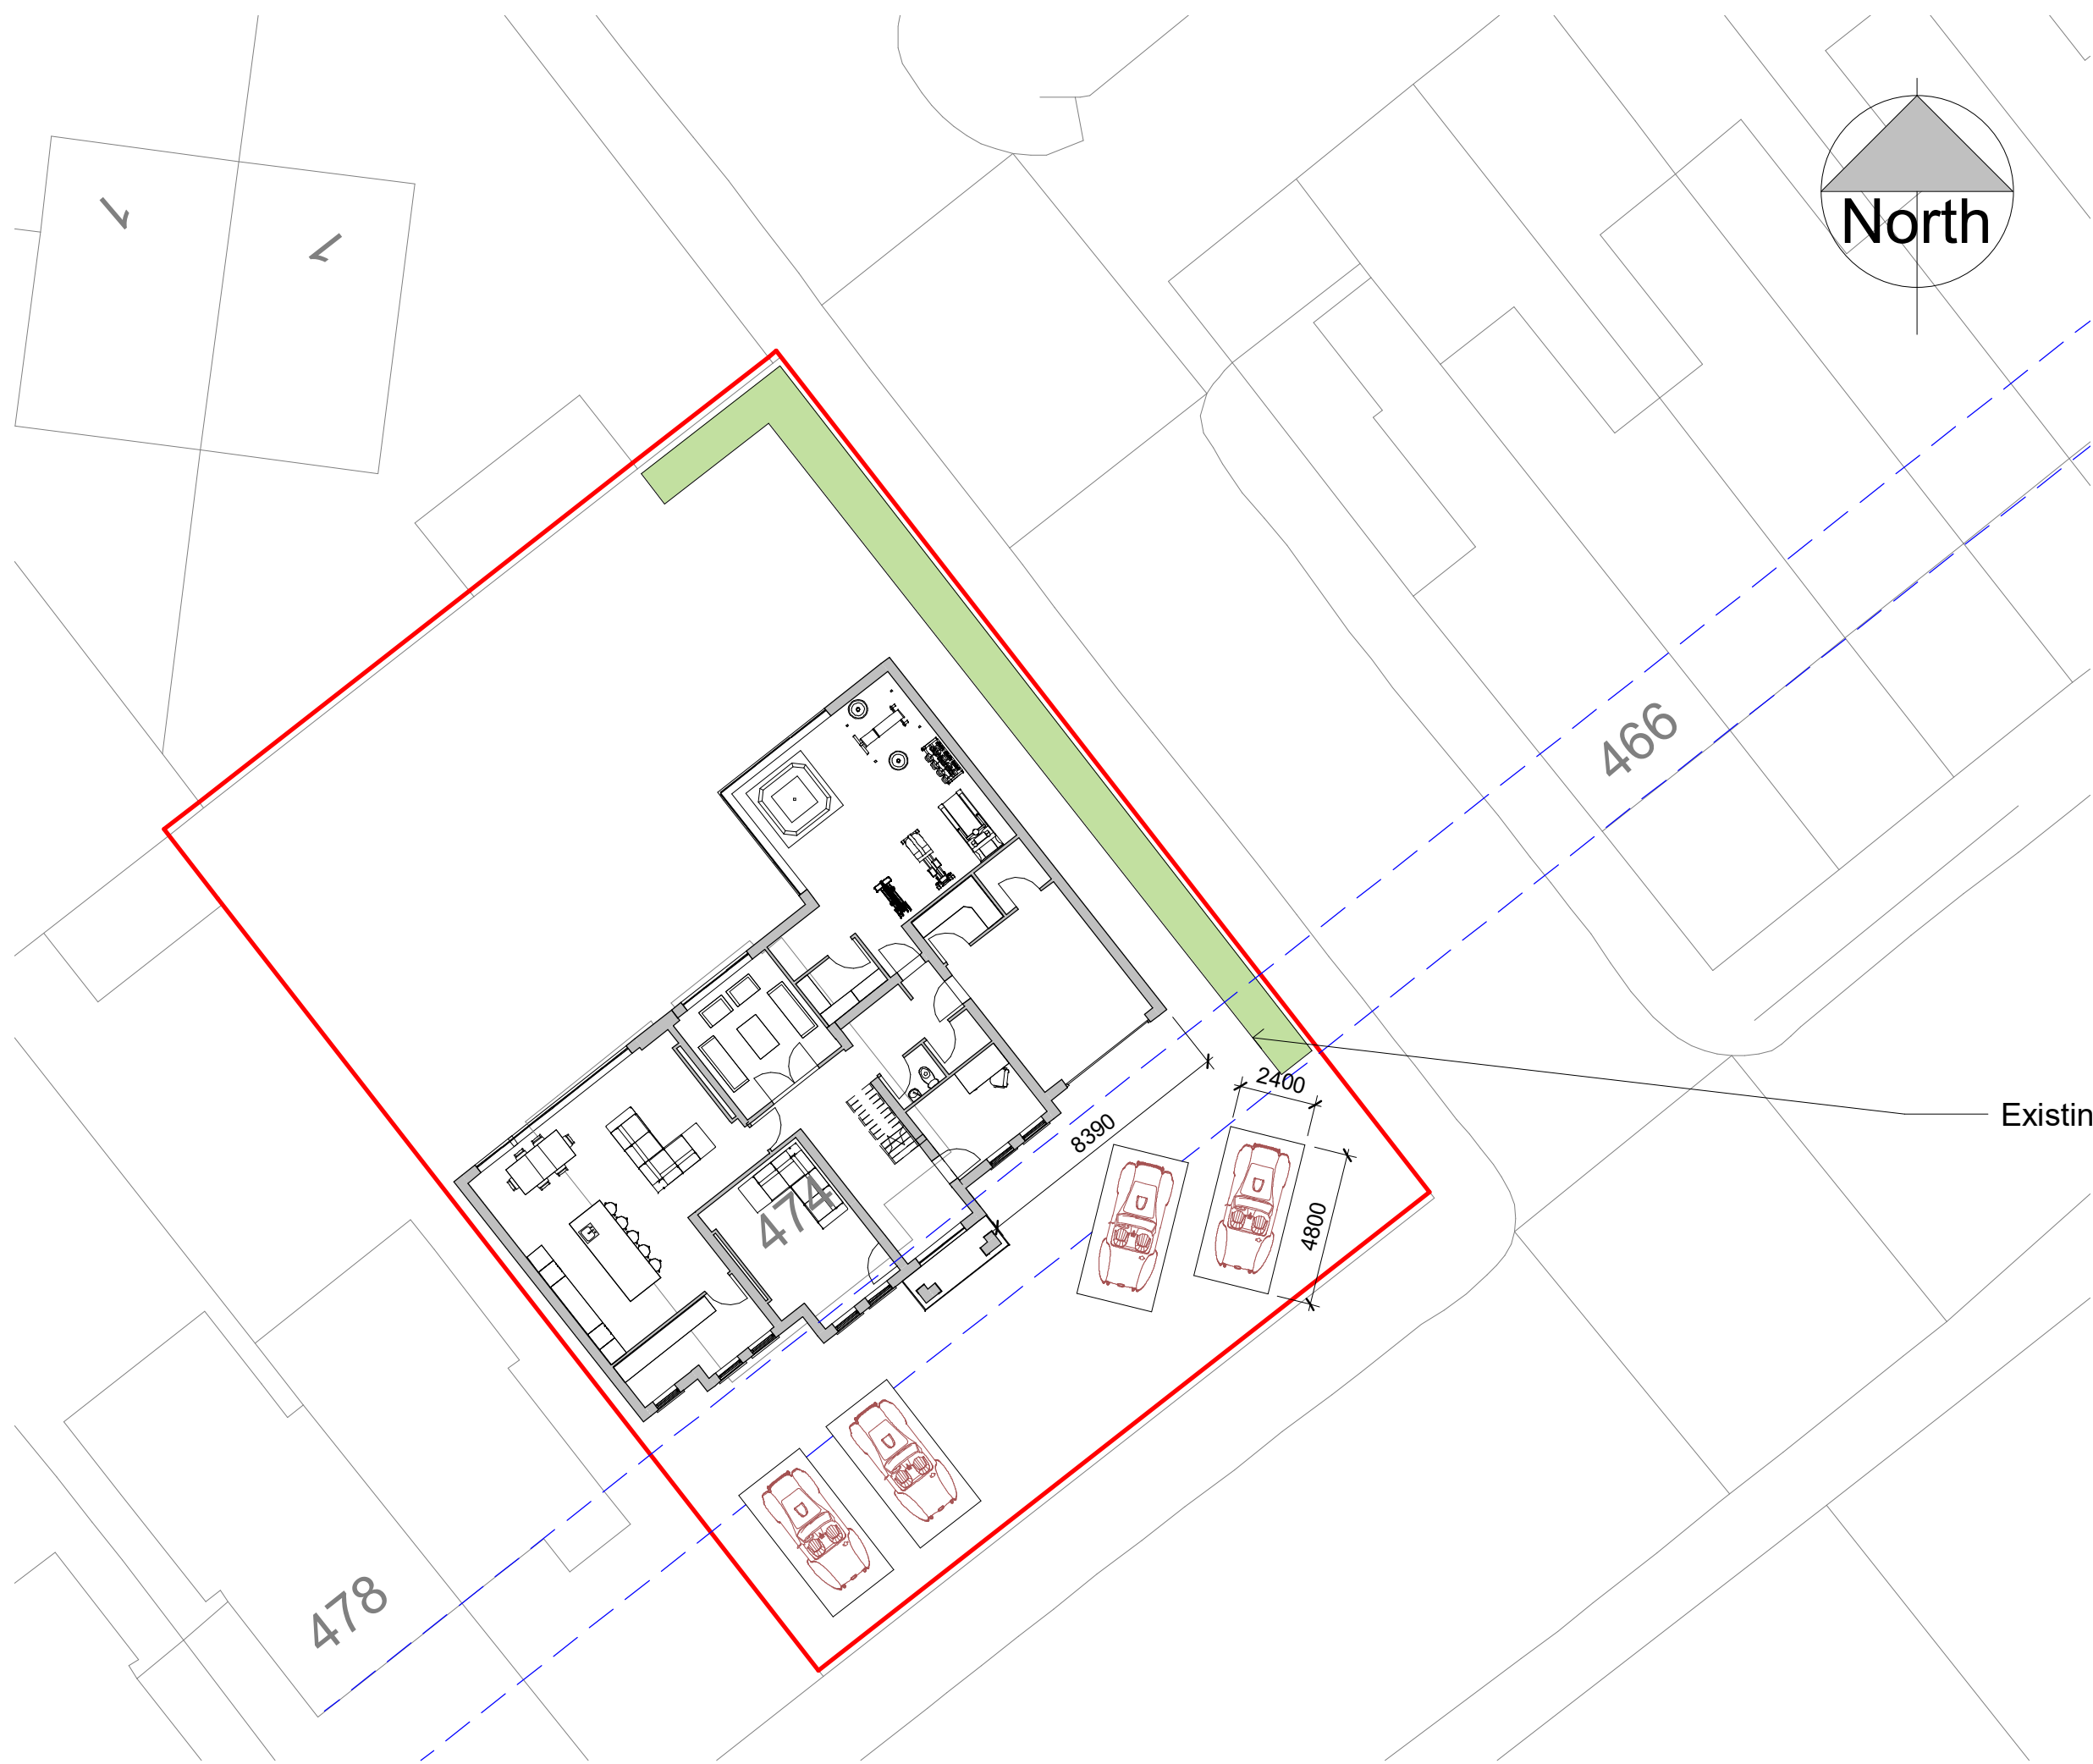

1 **Block Plan**
1 : 200

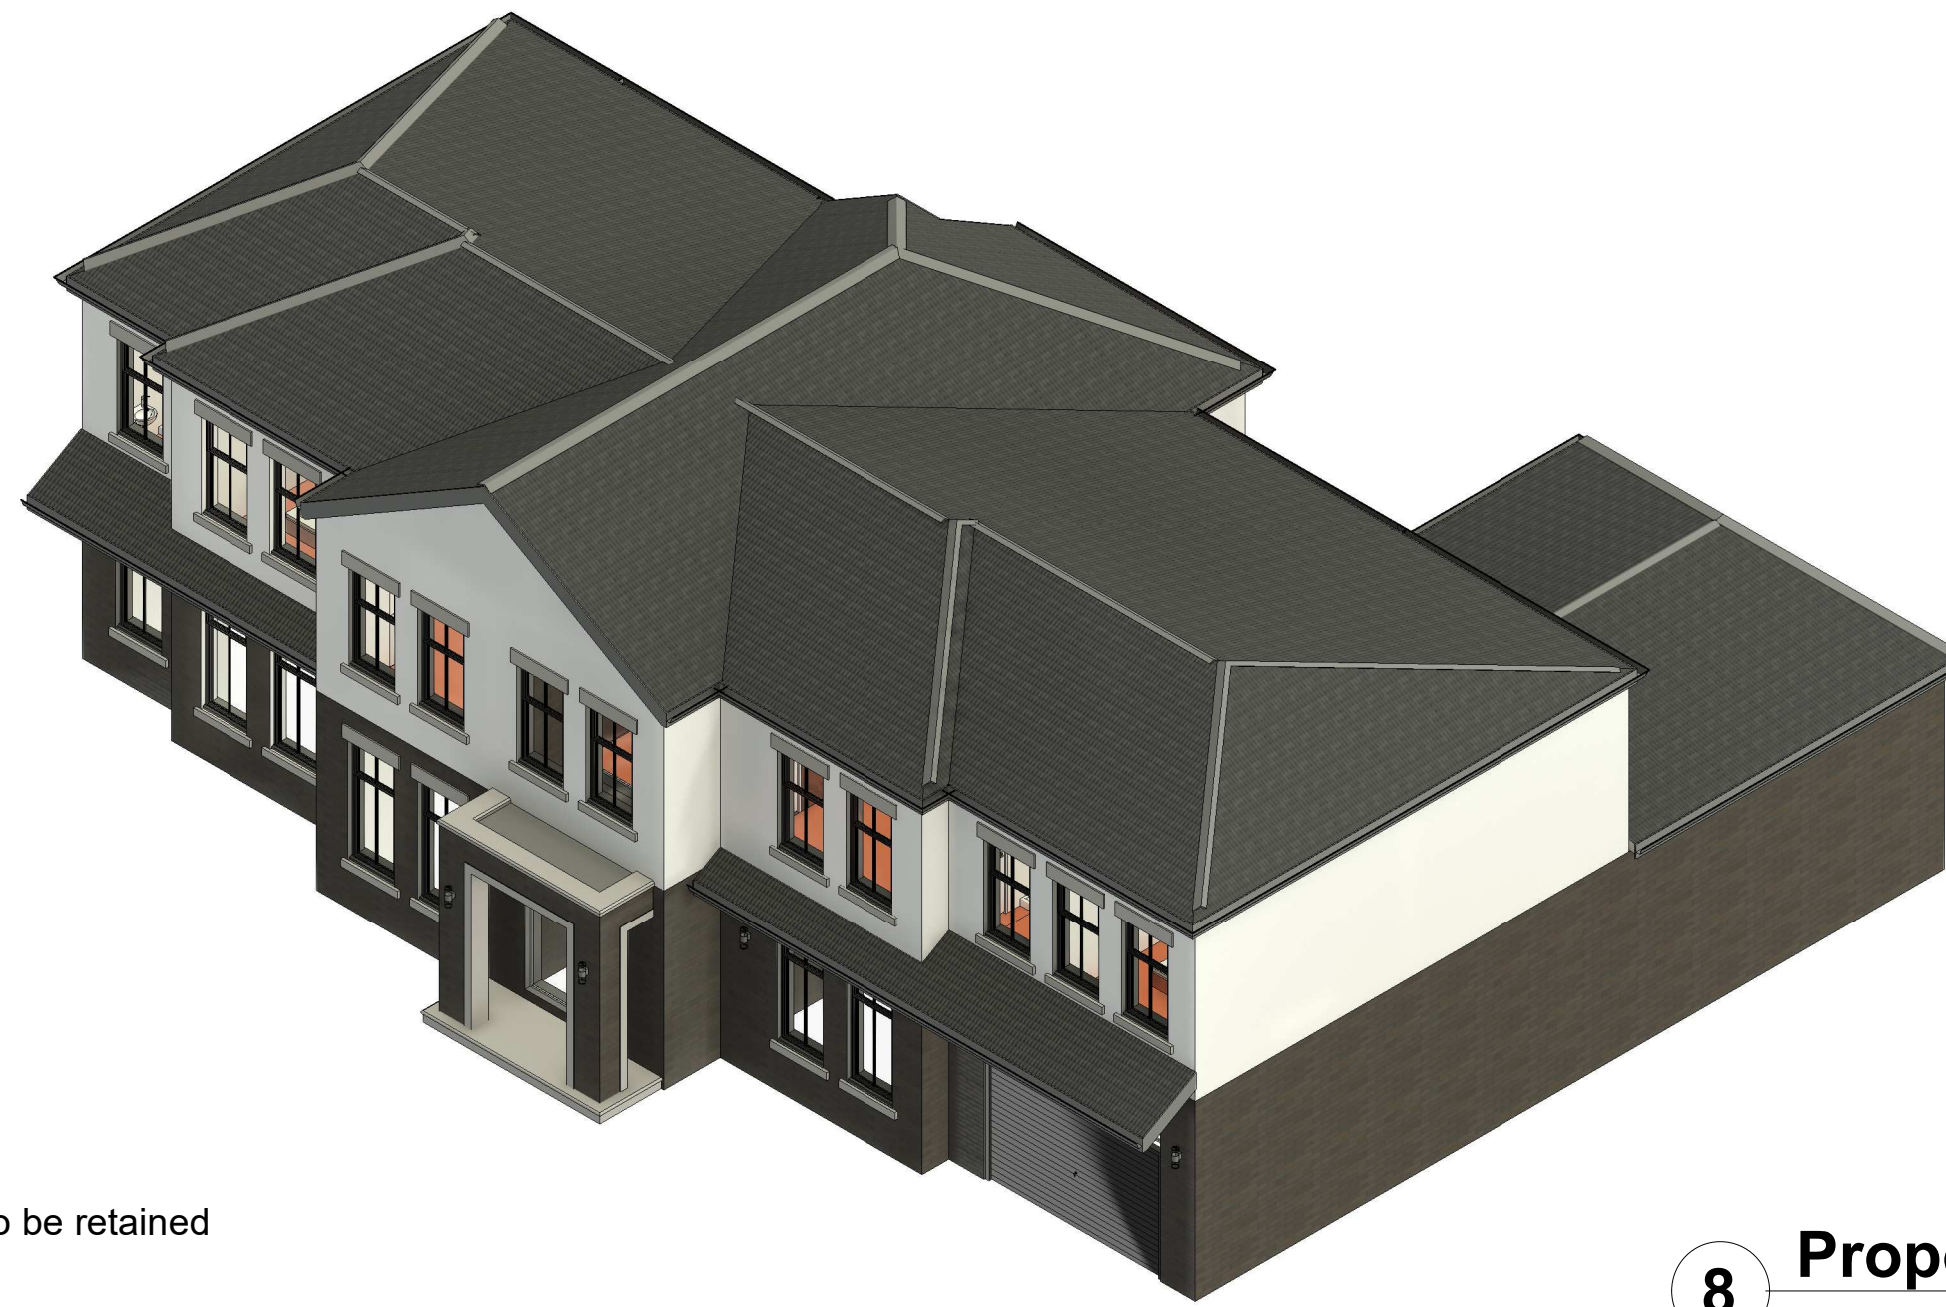

8 **Proposed 3D**

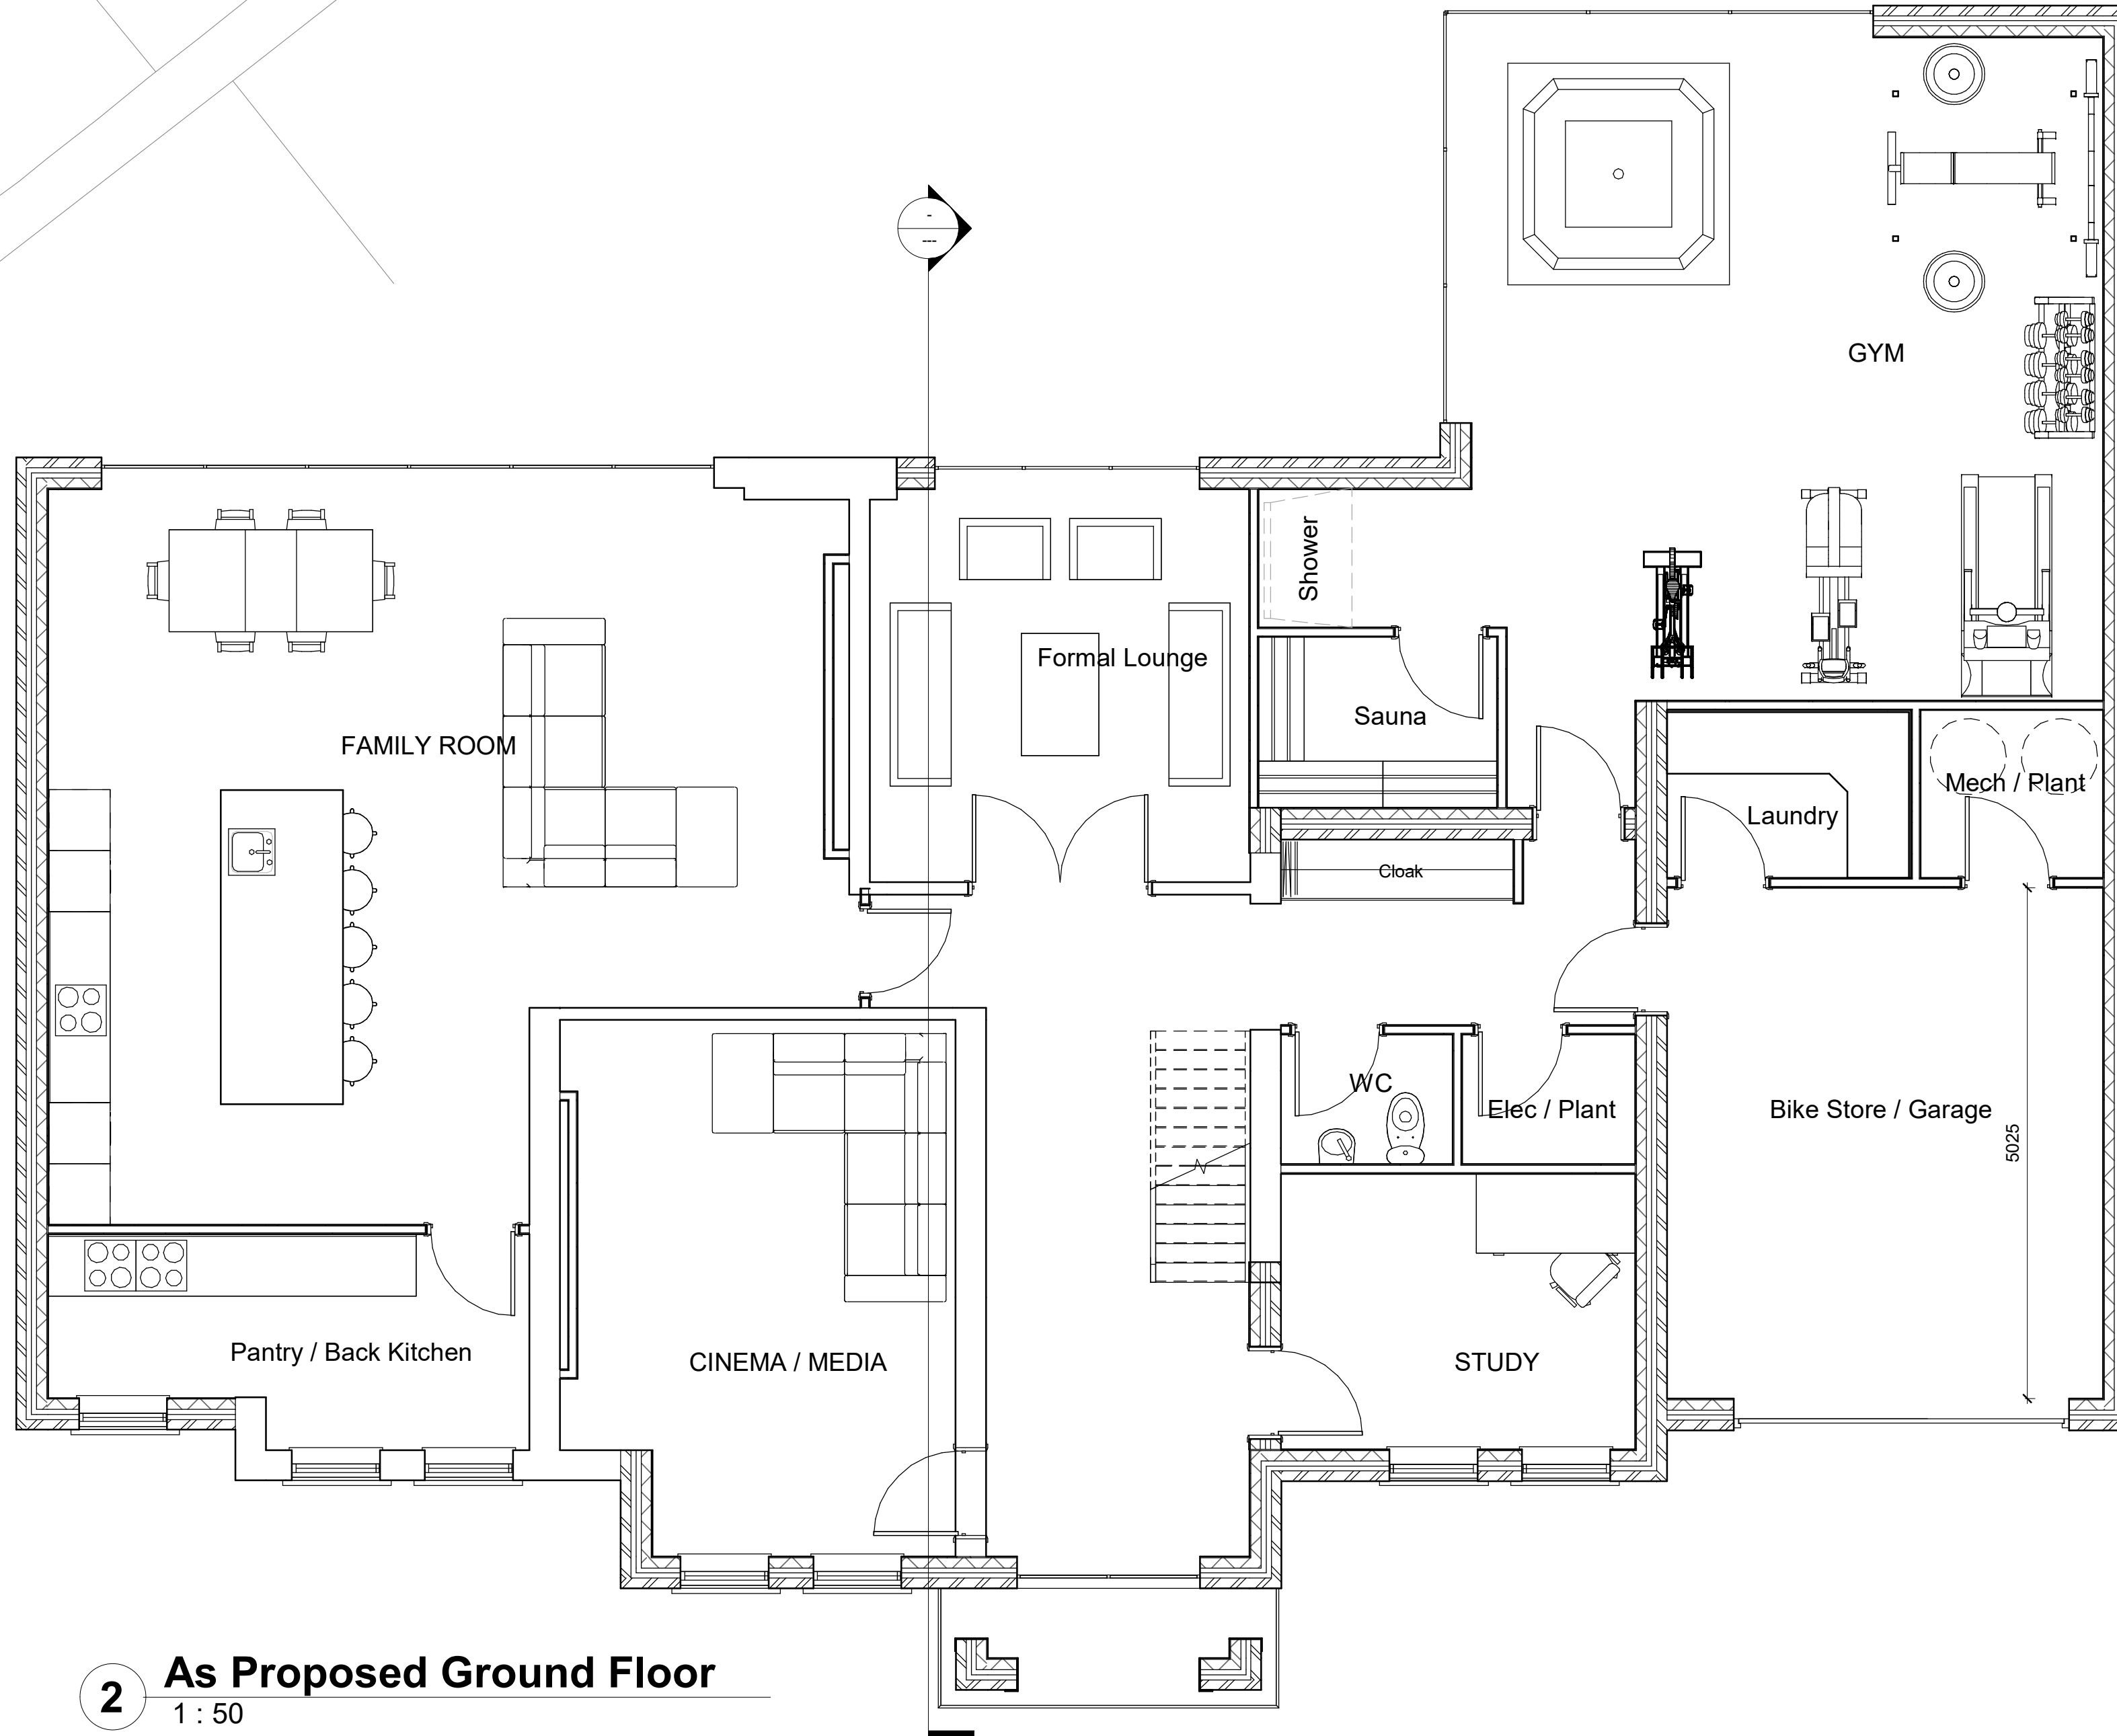

2 **As Proposed Ground Floor**
1 : 50

NOTES

ALL DIMENSIONS AND LEVELS ARE TO BE CHECKED ON SITE

ANY DISCREPANCIES ARE TO BE REPORTED TO THE PROJECT MANAGER BEFORE ANY WORK COMMENCES

THIS DRAWING SHALL NOT BE SCALED TO ASCERTAIN ANY DIMENSIONS WORK TO FIGURED DIMS ONLY

THIS DRAWING SHALL NOT BE REPRODUCED WITHOUT EXPRESS WRITTEN PERMISSION FROM LUXE DESIGN AND BUILD

P3 25.10.21 BC Planning comments
P2 15.09.21 BC Client Comments
P1 11.01.21 BC First Issue

Rev No.	Rev Date	Rev By	Description
proje			

474 bolton road

locati
474 Bolton Road,
Bury, BL8 2DU

clie
Luxe Design

LUXE
DESIGN BUILD

drawing title
As Proposed Ground Floor and
Block Plan

dwg purpose
PRELIMINARY

scale As indicated	drawn BC	checked BC
@ sheet size A1	rev date 25.10.21	

21-008	PL-002	P3
job number	drawing number	revision

Luxe Design and
Build