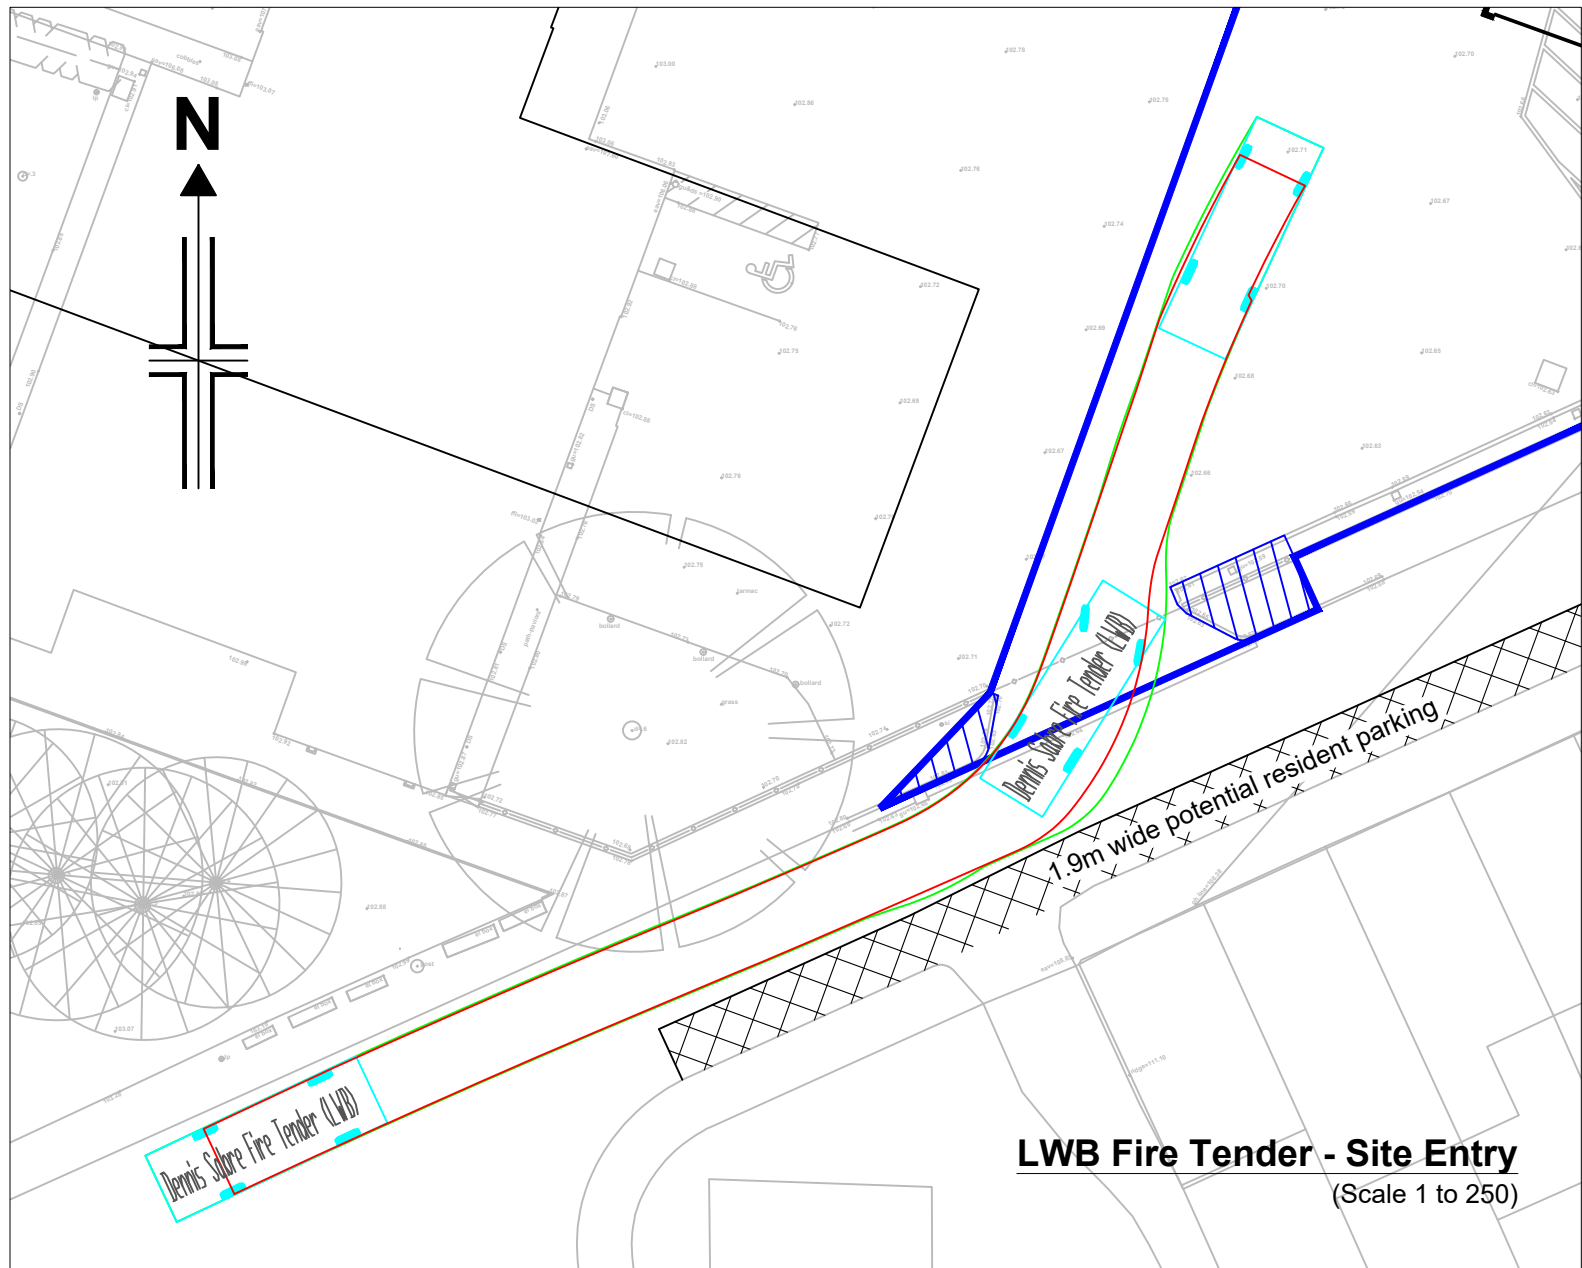
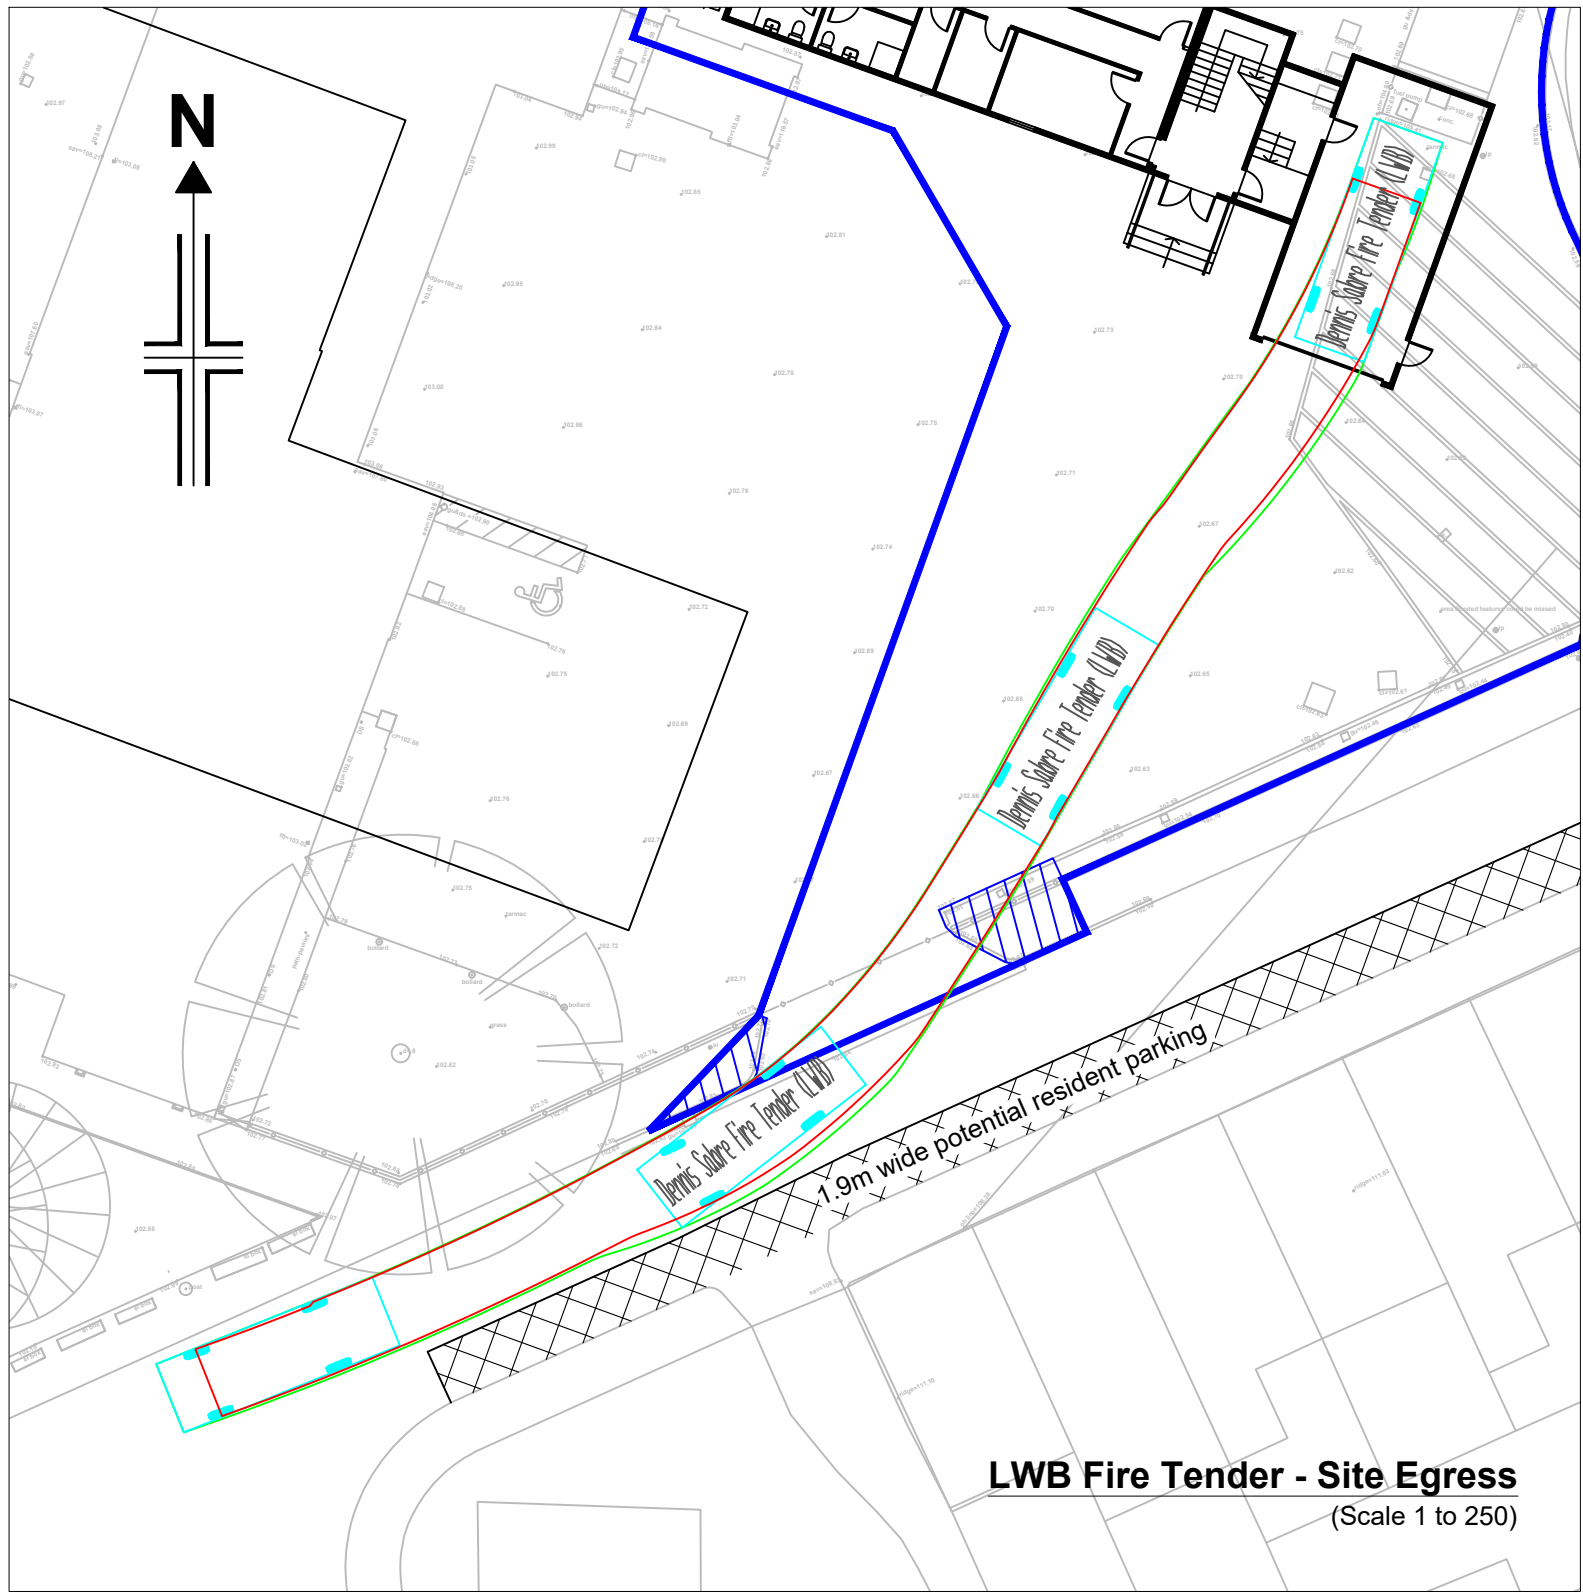


Dennis Sabre Fire Tender (LWB)

Overall Length	7.700m
Overall Width	2.430m
Overall Body Height	3.512m
Min Body Ground Clearance	0.397m
Track Width	2.380m
Lock-to-lock time	5.00s
Curb to Curb Turning Radius	7.400m

P1	31/10/23	For Approval	GS	DLW	GS
REV	DATE	AMENDMENT DETAILS	DRAWN	CHECKED	APPROVED
Bradshaw Gass & Hope LLP					
Whitefield Fire Station Temporary Access Swept Path Analysis & Visibility Splays			Drwg No. H4214-H-01		Rev. P1
			Scale As Shown		Sheet Size A2
			Date 31 October 2023		
			Drawn GS	Checked DW	Approved DW
PSA Design Ltd The Old Bank House, 6 Berry Lane, Longridge, Preston, PR3 3JA Tel. 01772 786066 www.psadesign.co.uk mail@psadesign.co.uk					