




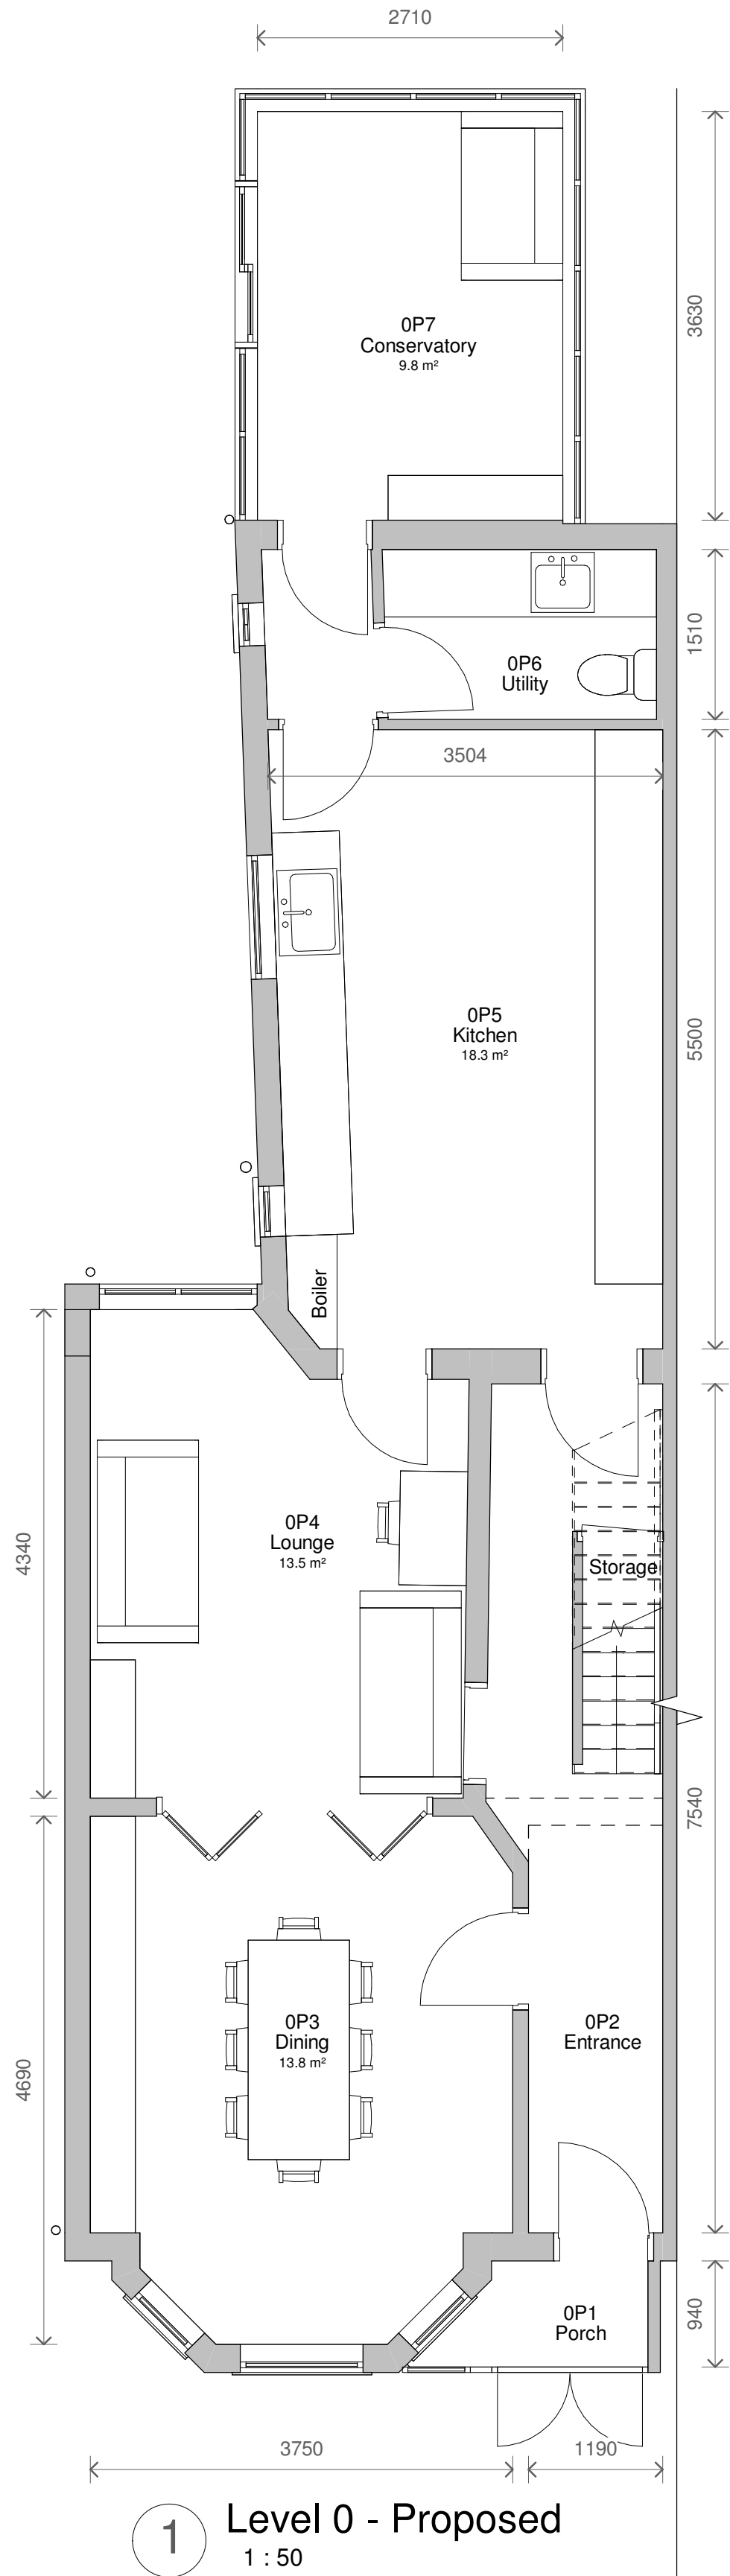


1 Level 0 - Proposed
1 : 50

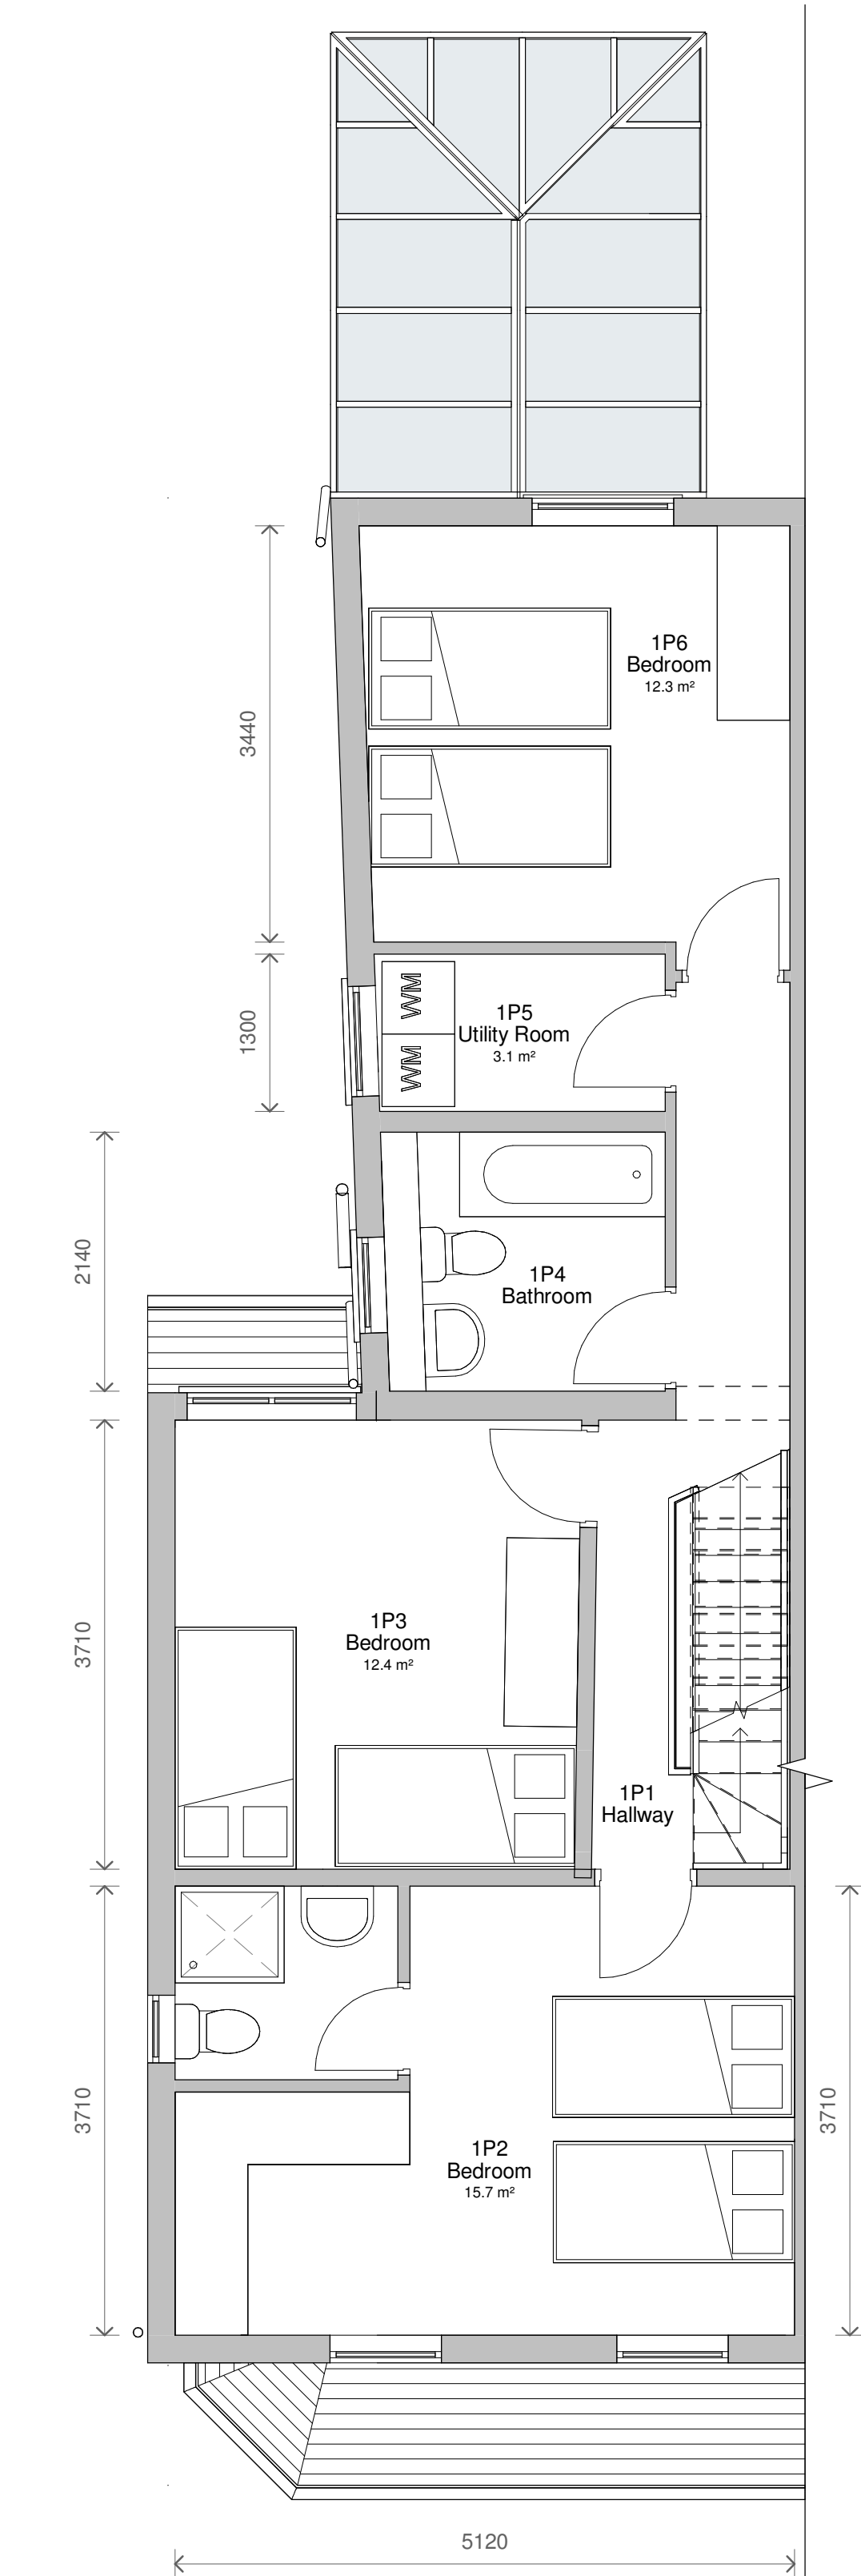

2 Level 1 - Proposed
1 : 50

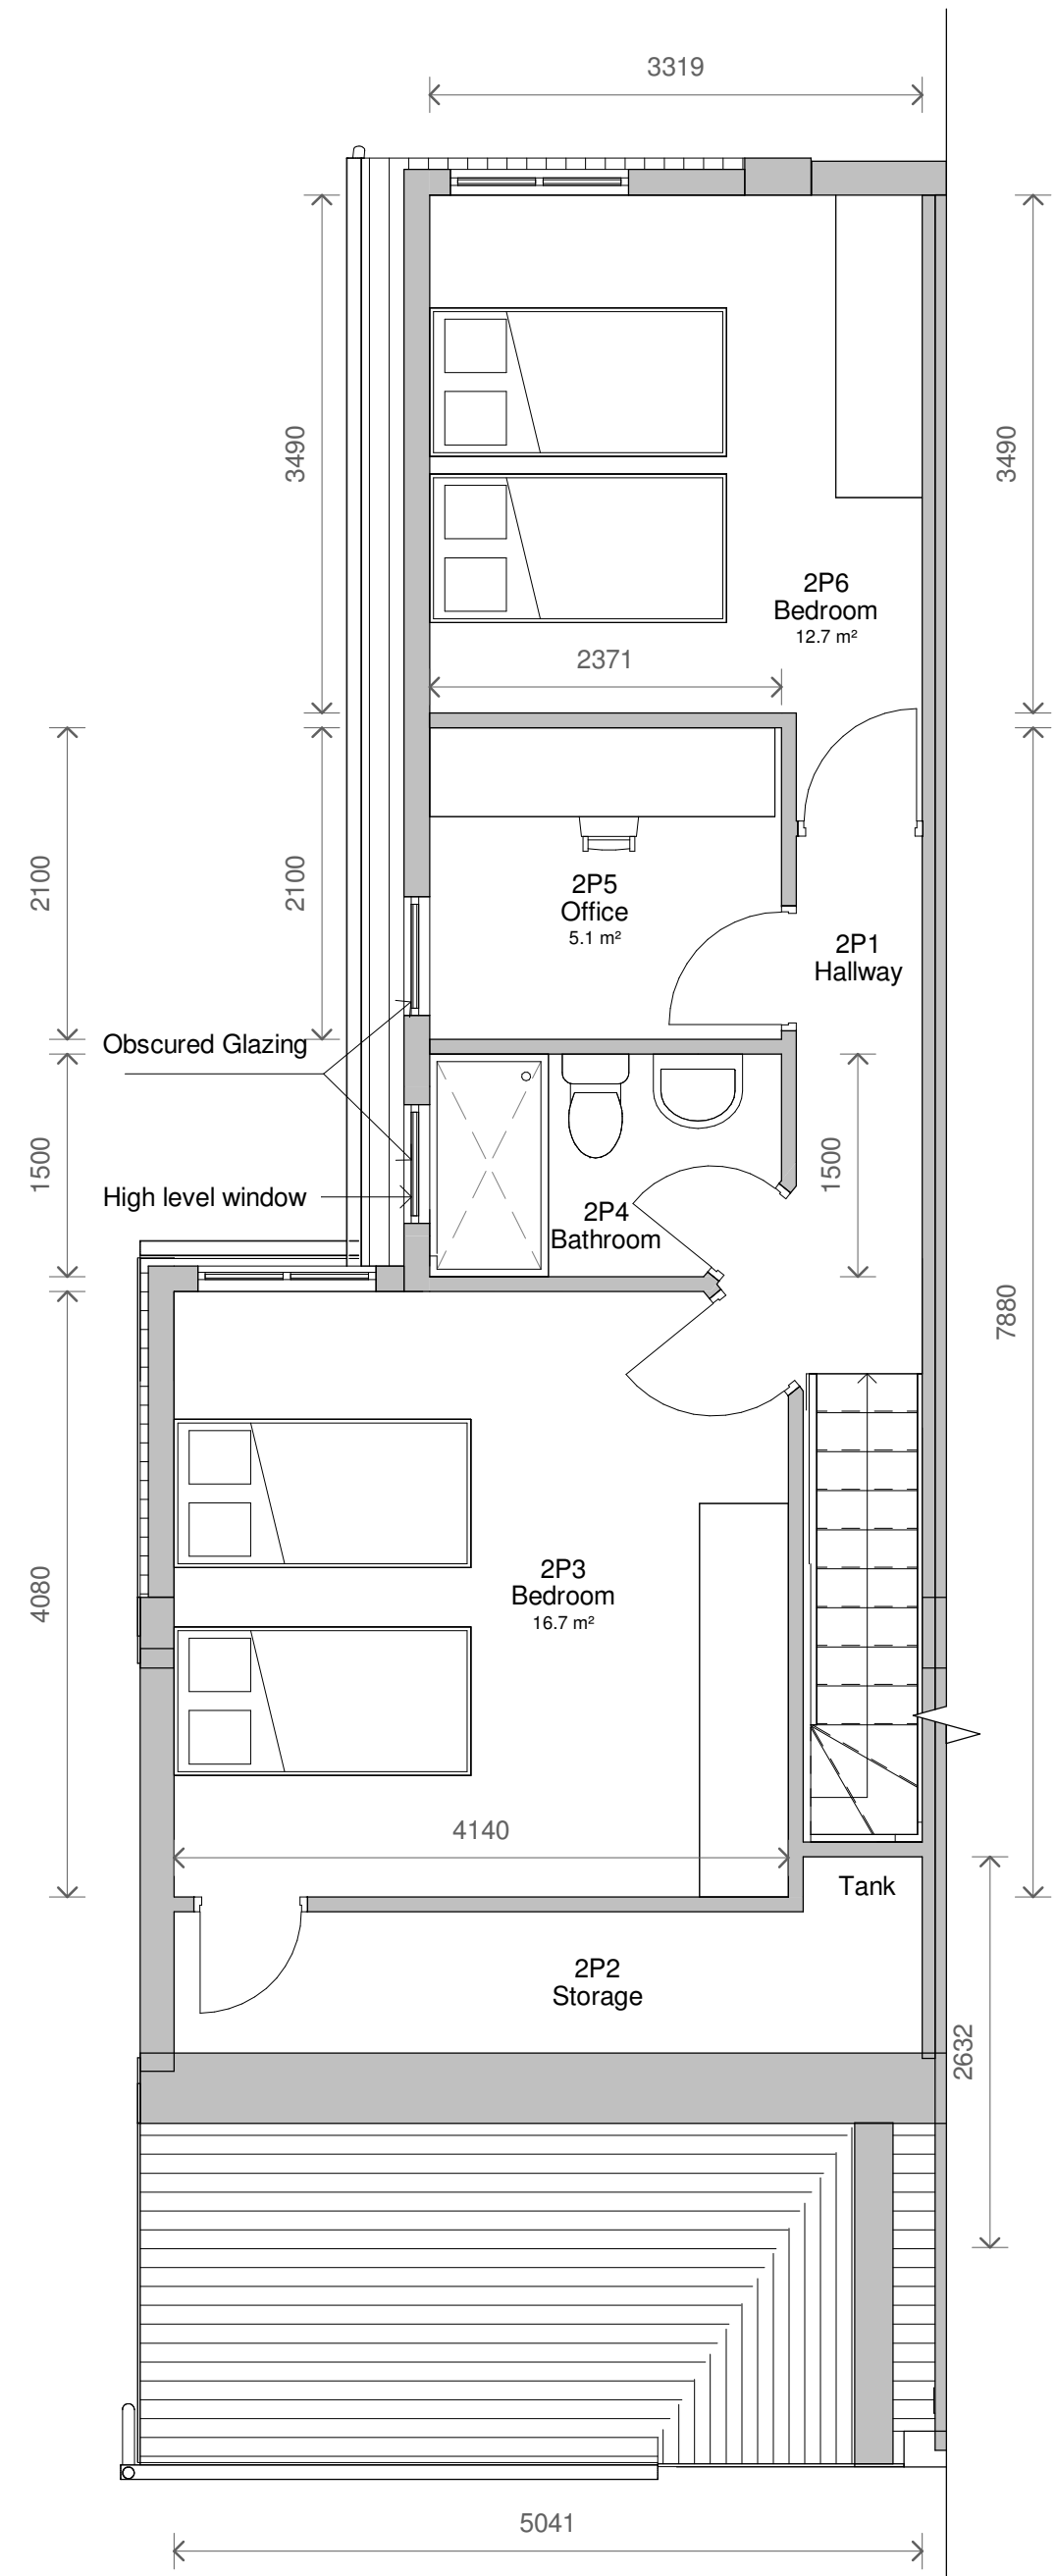

3 Level 2 - Proposed
1 : 50

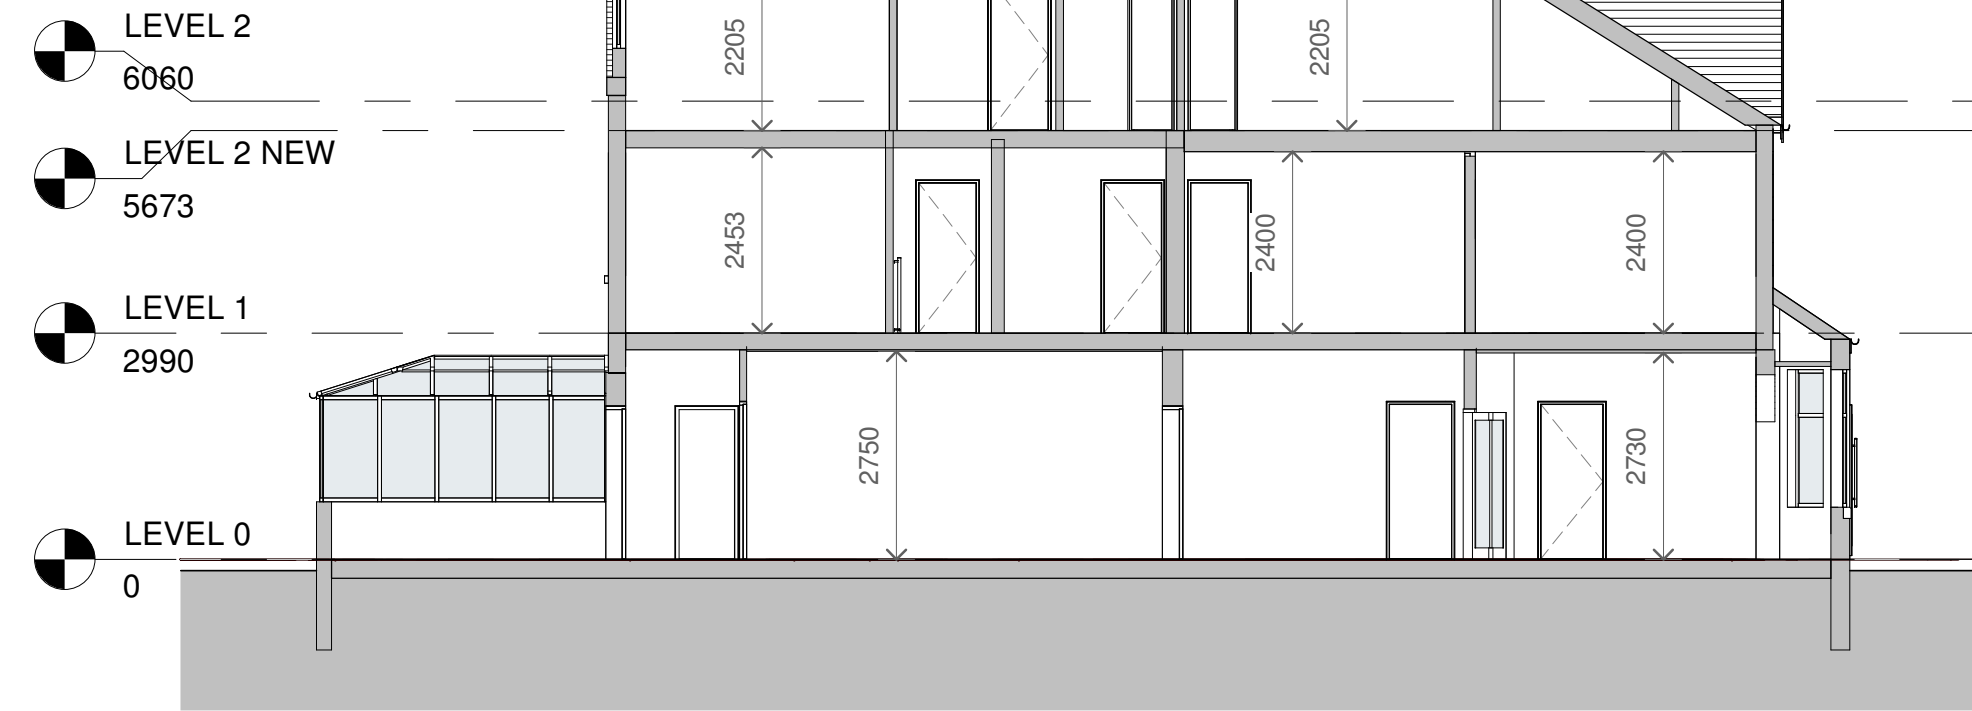

8 Ceiling Heights Proposed
1 : 100




4 Front - Proposed
1 : 100

5 Rear - Proposed
1 : 100



6 Left Side - Proposed
1 : 100

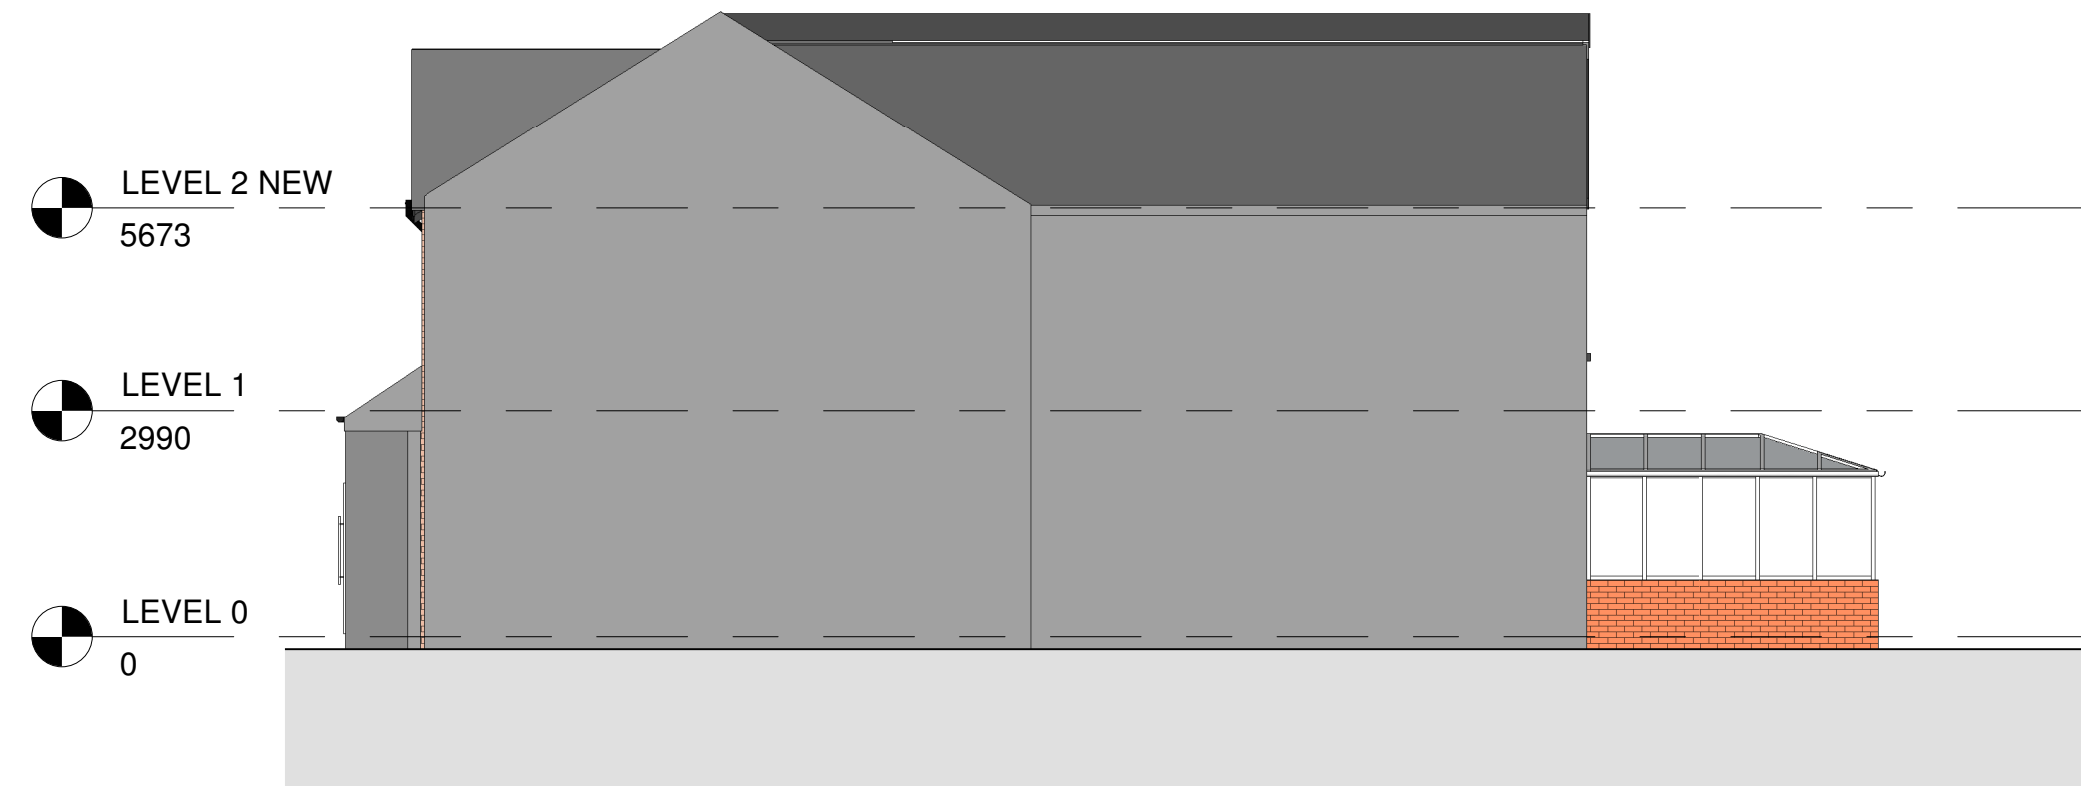

7 Right Side - Proposed
1 : 100

3	Conservatory View Region	09/11/2023
2	Revised Design	23/10/2023
1	Revised Design	13/10/2023
No.	Description	Date

PROJECT 64 Kings Road		
TITLE Proposed Plans and Elevations		
CLIENT Stroth		
STATUS DESIGN		
DRAWN BY CB	DATE 13/09/2023	SCALE (@ A1) As indicated
PROJECT NUMBER GSS23106	DRAWING NUMBER 003	REV 3
GOLD SKETCH STUDIO www.goldsketch.co.uk info@goldsketch.co.uk 0161 792 9595		
NOTES COPYRIGHT ALL RIGHTS RESERVED. NO PART OF THIS DRAWING IS TO BE REPRODUCED WITHOUT WRITTEN CONSENT. DRAWING TO BE USED FOR THE STATUS INDICATED ONLY. ANY DEVIATIONS TO BE REPORTED TO THE DESIGNER PRIOR TO THE COMMENCEMENT OF ANY WORK. ALL DIMENSIONS ARE IN MILLIMETRES UNLESS OTHERWISE STATED.		

