

hollandarchitecture.co.uk

© COPYRIGHT This drawing is protected by copyright and shall not be reproduced in any form without first gaining permission from Mulholland Architecture Ltd

Majors and Architecture shall have no responsibility for any use made

of this document other than for which it was prepared and issued.

All dimensions and weights should be checked on site. All dimensions to be taken on site prior to manufacture of any component or element. Do not scale from this drawing. Please report any discrepancies to

Mulland Architecture.

All works to be in accordance with all current editions and relevant clauses of building regulations, British Standards, Codes of Practice

and HSE directives even if not stated.

All pipes, drains, services etc to be accurately located on site prior to demolition/excavation/constructiion. All disturbed surfaces to be made


good thereafter.

Final building works to be in accordance with relevant building regulations - Structural engineers drawings to supercode drawn

information.

Revision	*	Date	18/08/22	Author
----------	---	------	----------	--------

Station:	Existing Drawings		Drawing Size:	1:50 @A2	Job Number:	033-01
	Drawing Title:	Existing Side Elevation				
	Project:	Ground Floor Rear Extension inc. Internal Remodelling				
Client:	Adrian & Liz Hughes					
	Site Address:	3 Elm Grove, Prestwich, Manchester M25 3DN				
	Drawn:	CM	Date:	Aug '22	Scale:	Ex
	Reviewed by:		Drawing No.:	Revised:		
	CM	Ex-033-201				

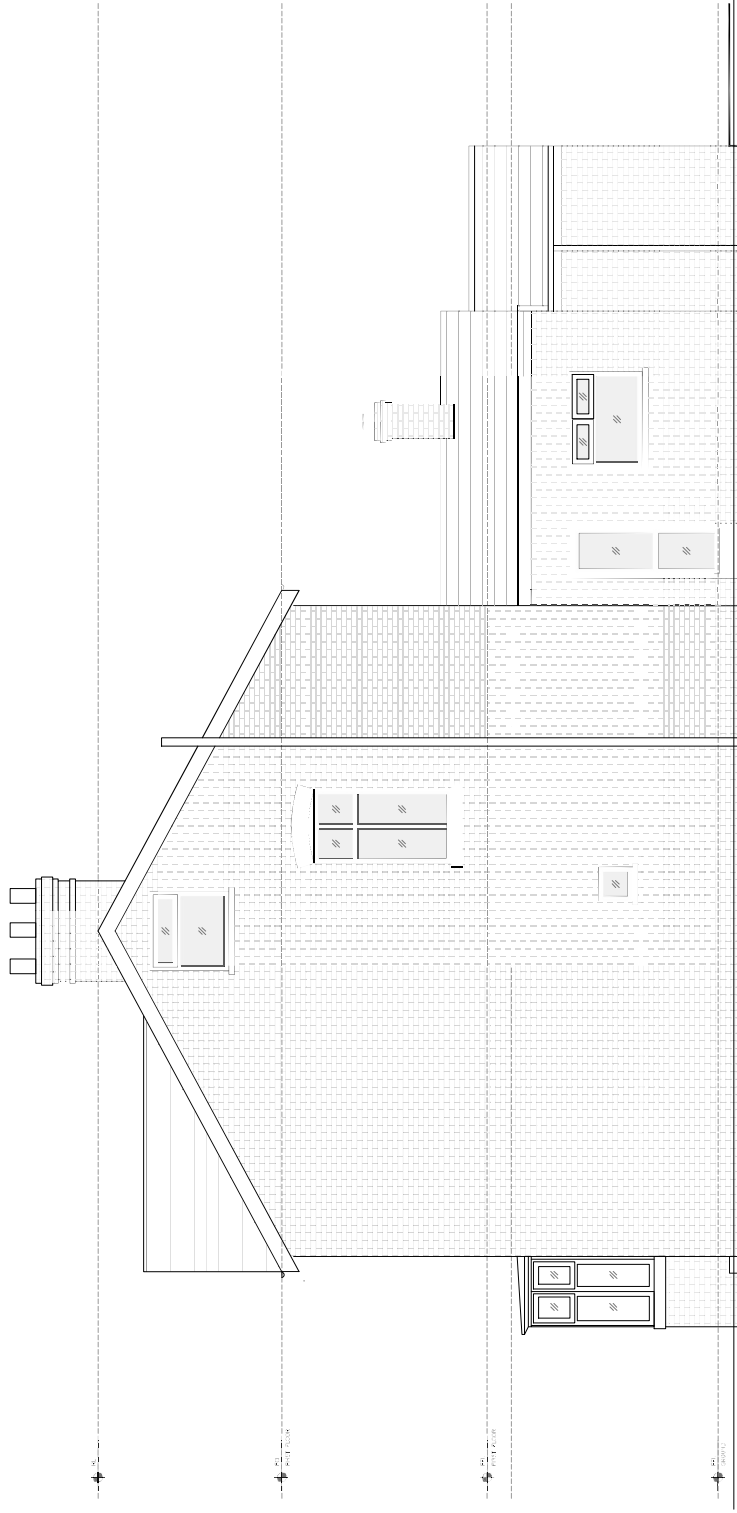

1:50