


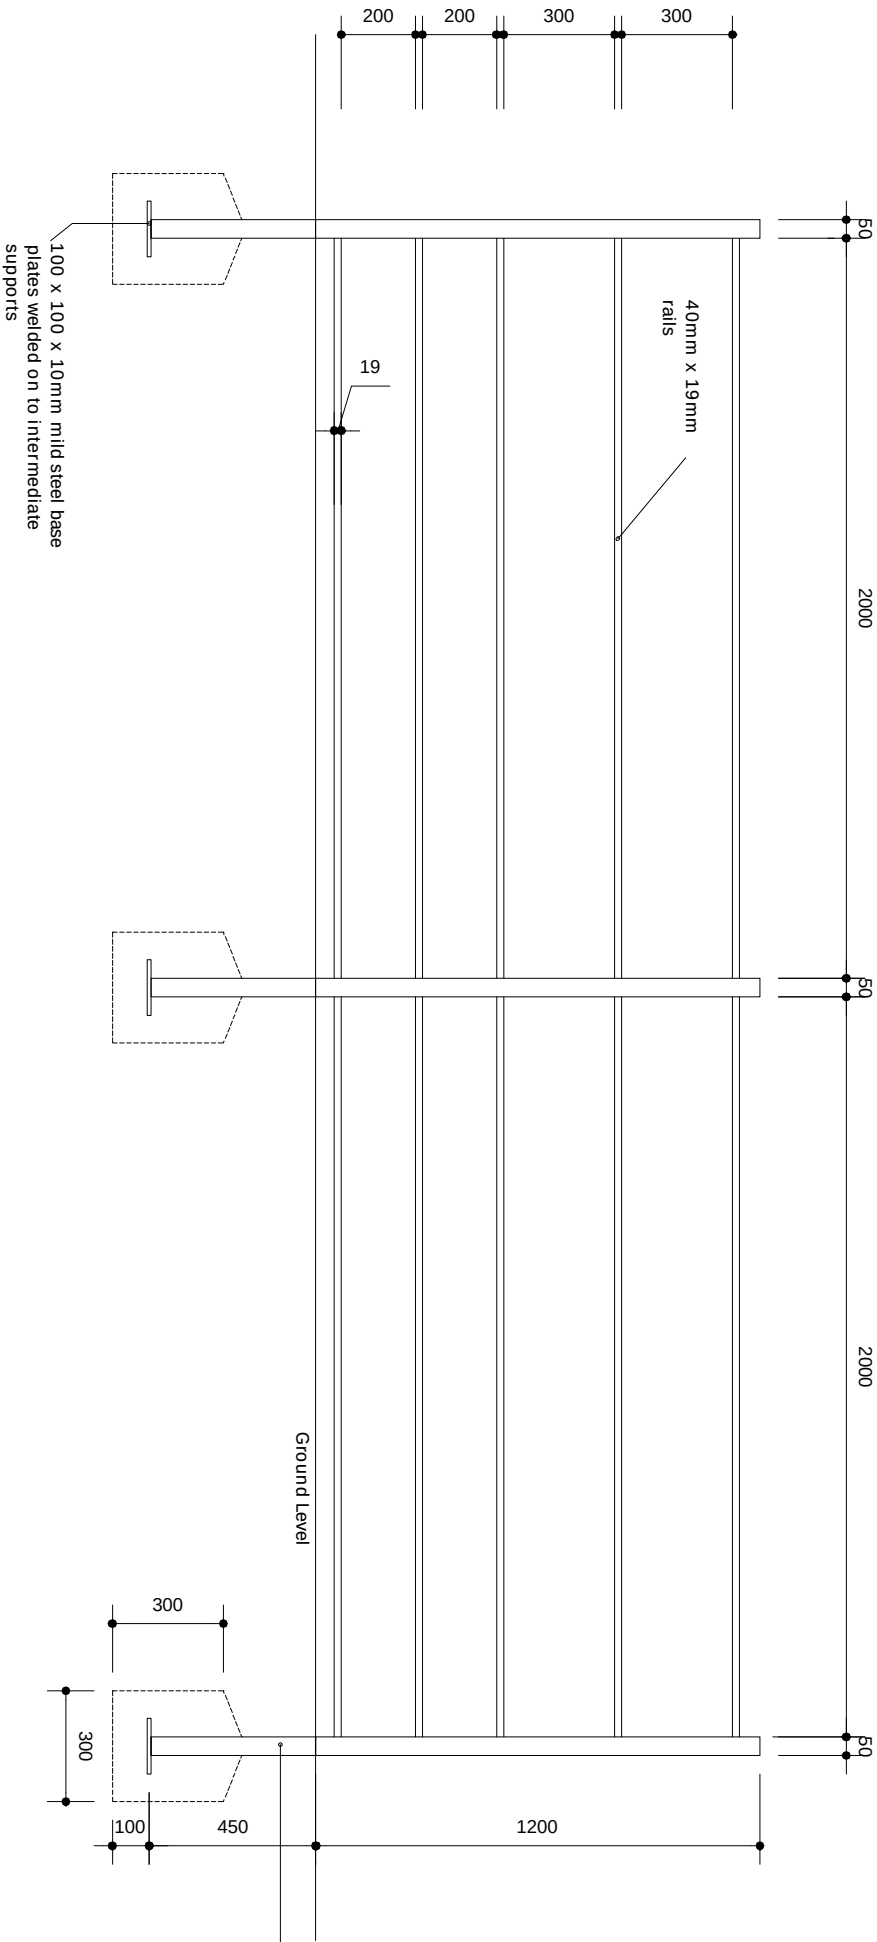

- NOTES:
1. Posts are to be located at all changes of direction, steps and every 2m or set midway on runs of 2-4m long.
 2. All railings are to be purpose made to fit individual situations.
 3. All metalwork is to be supplied ready primed and is to receive one undercoat and two top coats of gloss, on site, colour to be approved or supplied galvanised & polyester powder coated black.
 4. All welds are to be filed down prior to undercoat application.

Post is to extend 450mm below ground, set in 300 x 300 x 300mm in-situ concrete (1:2:4); posts are to be bedded on the bottom part before the top part is poured



BARRATT
DEVELOPMENTS PLC

Group Design & Technical Department
Barratt House
City West Business Park
SCOISWOOD ROAD
NEWCASTLE UPON TYNE
NE4 7DF
Tel: 0191 298 6100
Fax: 0191 256 8324

Barratt 2010 Details

2010 Range - Details

WARNING TO HOUSE PURCHASERS, Property Misdescriptions Act 1991
Buyers are warned that this is a working drawing and the contents of this drawing may be subject to change at any time and alterations and variations can occur during the progress of the build process. As such the layout, form, content and dimensions of the finished construction may differ materially from those shown. Whilst we make every effort to ensure our drawings are up to date there may from time to time be an unavoidable delay in updating these due to changes in regulations and/or re-planning. Purchasers are advised to check with the Sales Adviser whether any alterations have been made to this drawing. The contents of this drawing do not constitute a contract, part of any contract or warranty.

1200MM HIGH ESTATE RAILINGS			
Date	AUG 2011	2010/DET/203	
Drawn by	GD		
Checked by	GD		
Revision			
		Scale	1 : 20 @ A3