


Extension

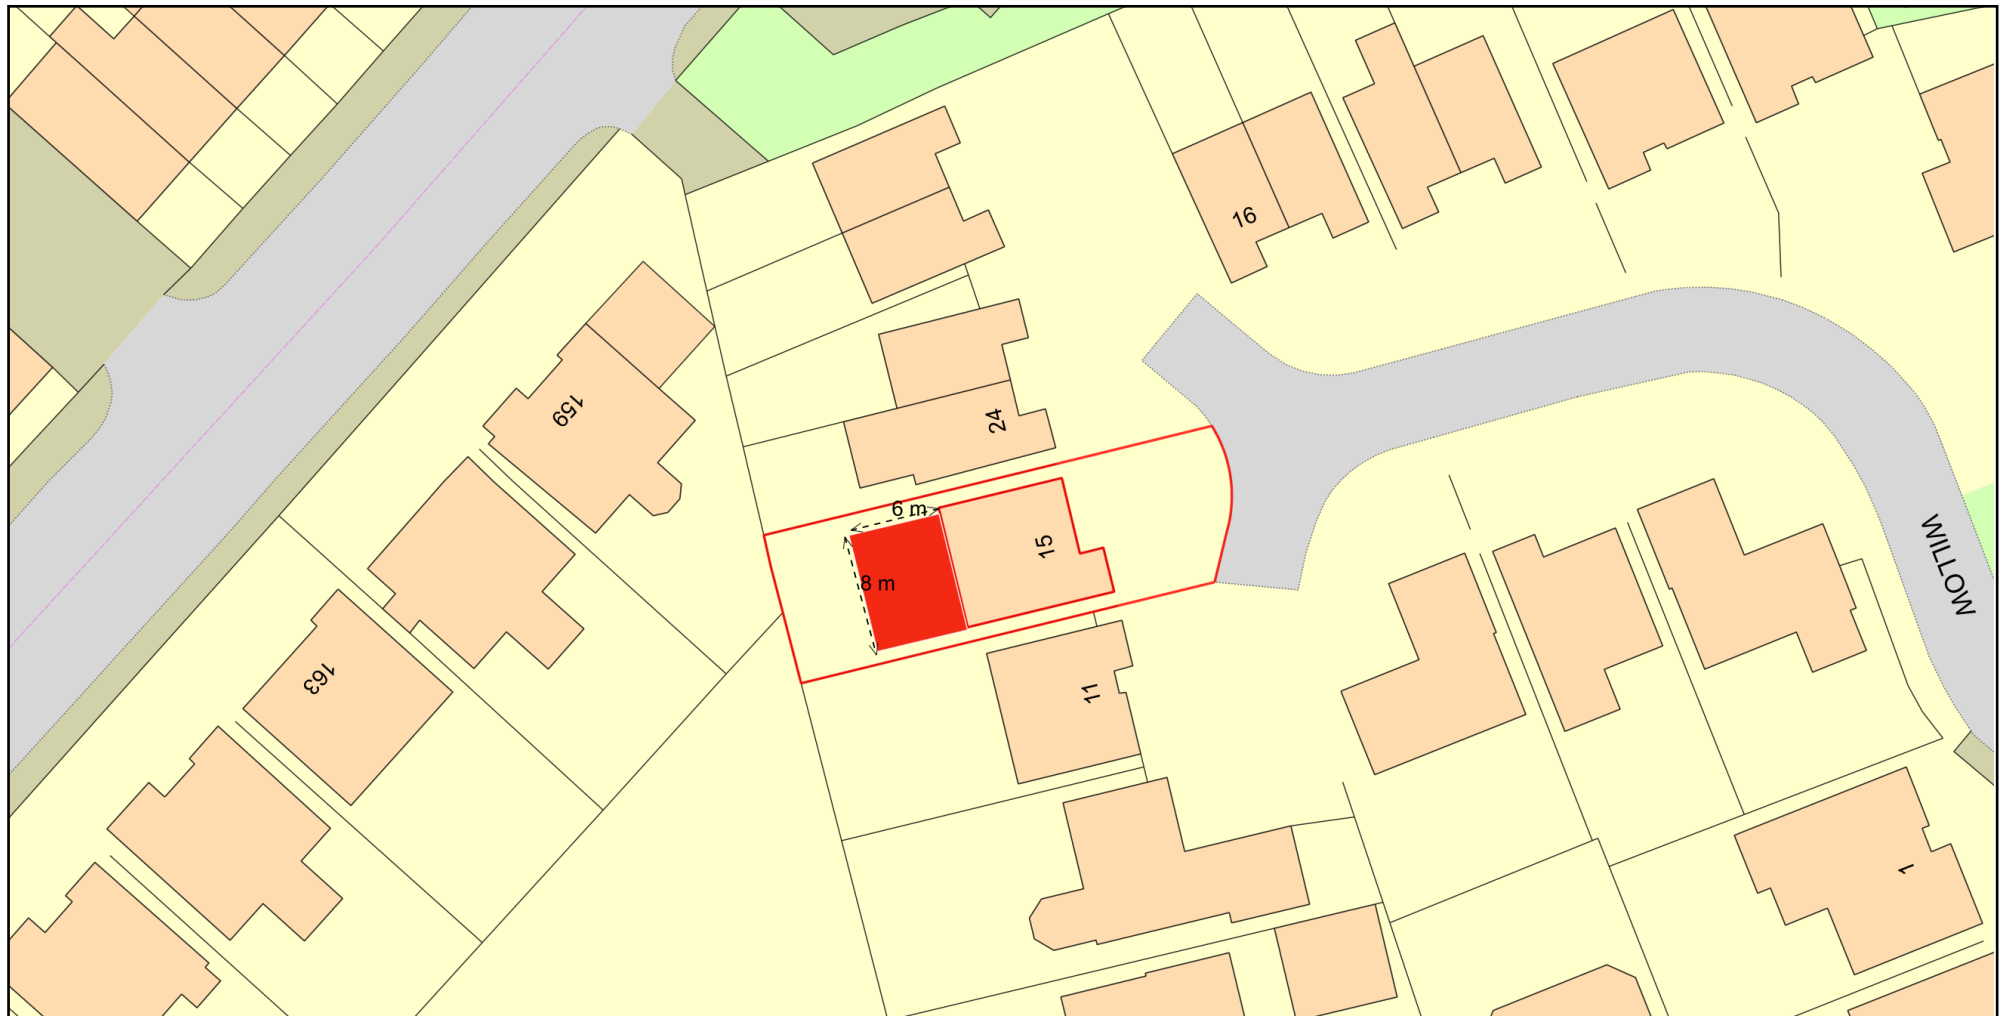

0 20
Metres



Plan Produced for: Imran Nisar

Date Produced: 14 Apr 2022

Plan Reference Number: TQRQM22044212131252

Scale: 1:500 @ A4

© Crown copyright and database rights 2021 OS 100042766