




3. Front - Proposed  
1 : 100




4. Left Side - Proposed  
1 : 100




5. Rear - Proposed  
1 : 100

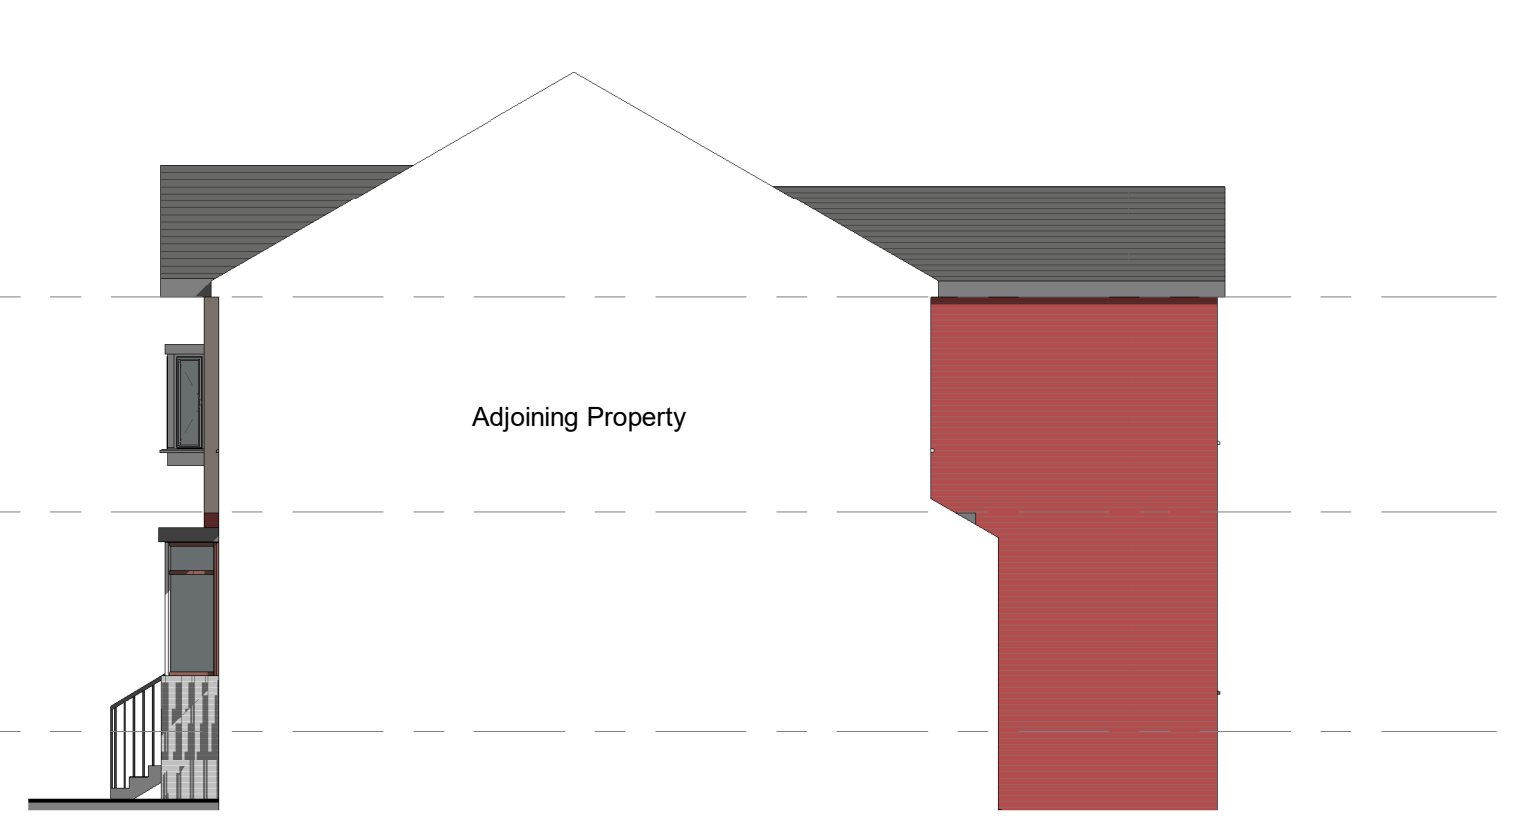


6. Right Side - Proposed  
1 : 100

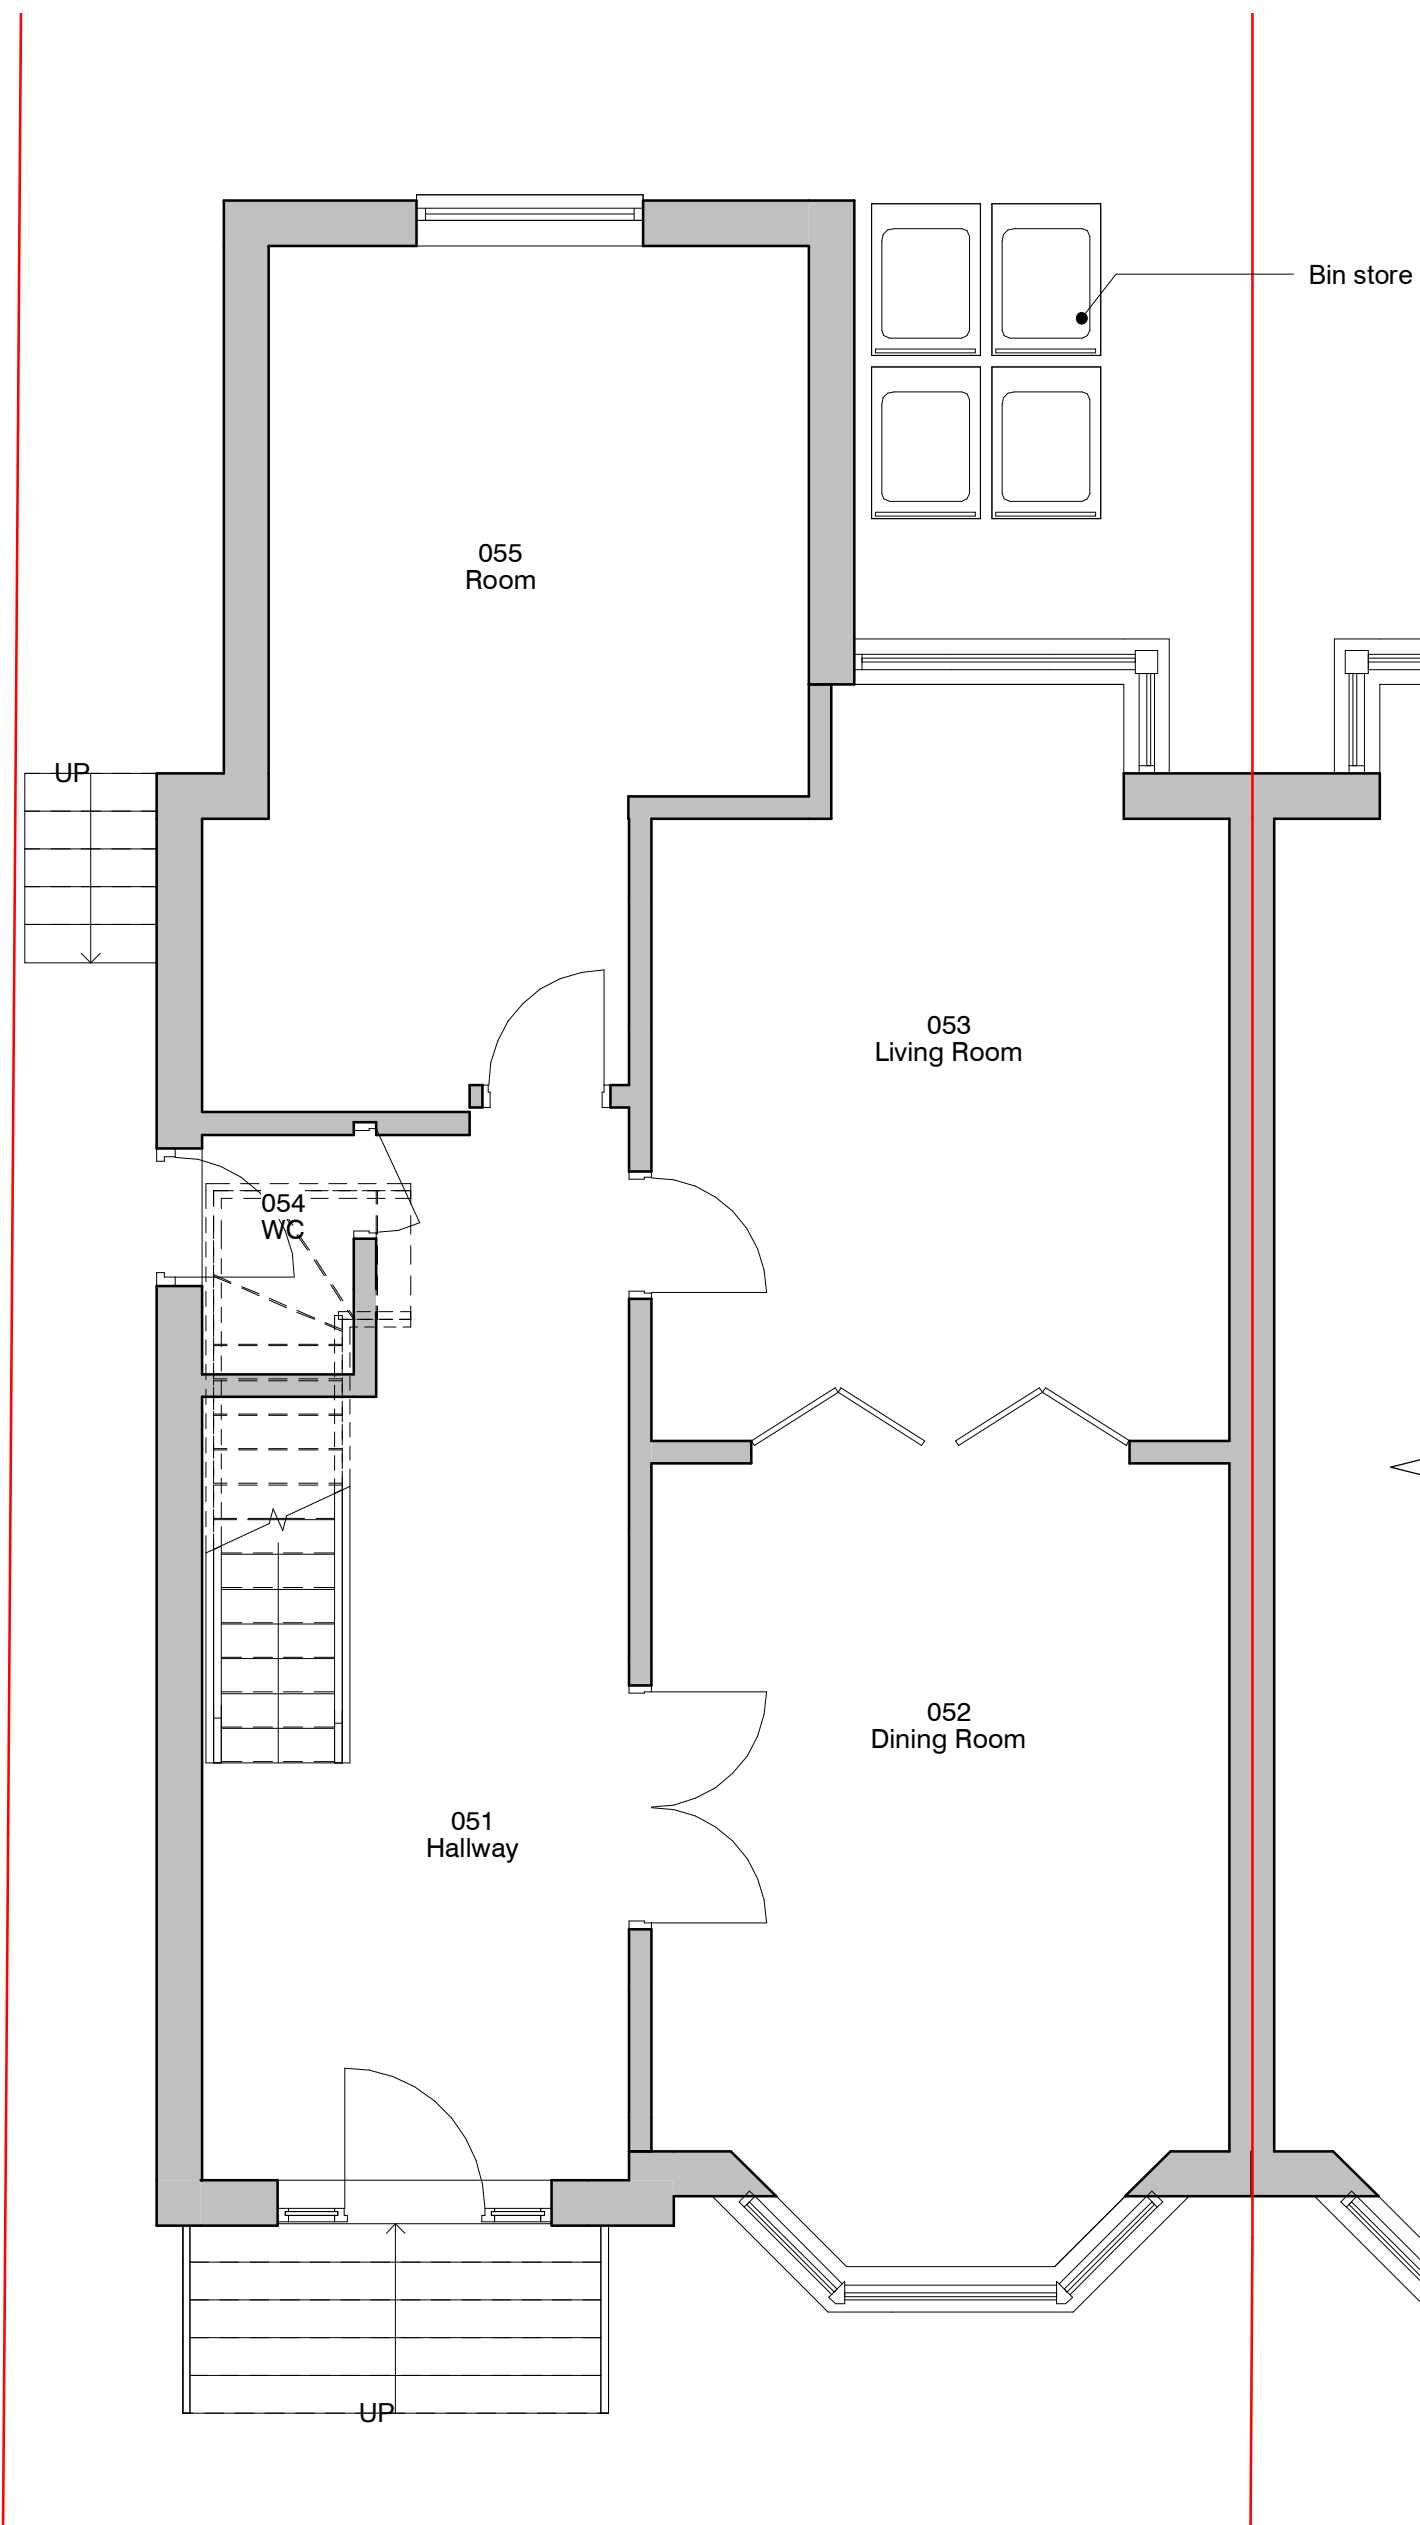

1. Level 0 - GA Proposed  
1 : 50

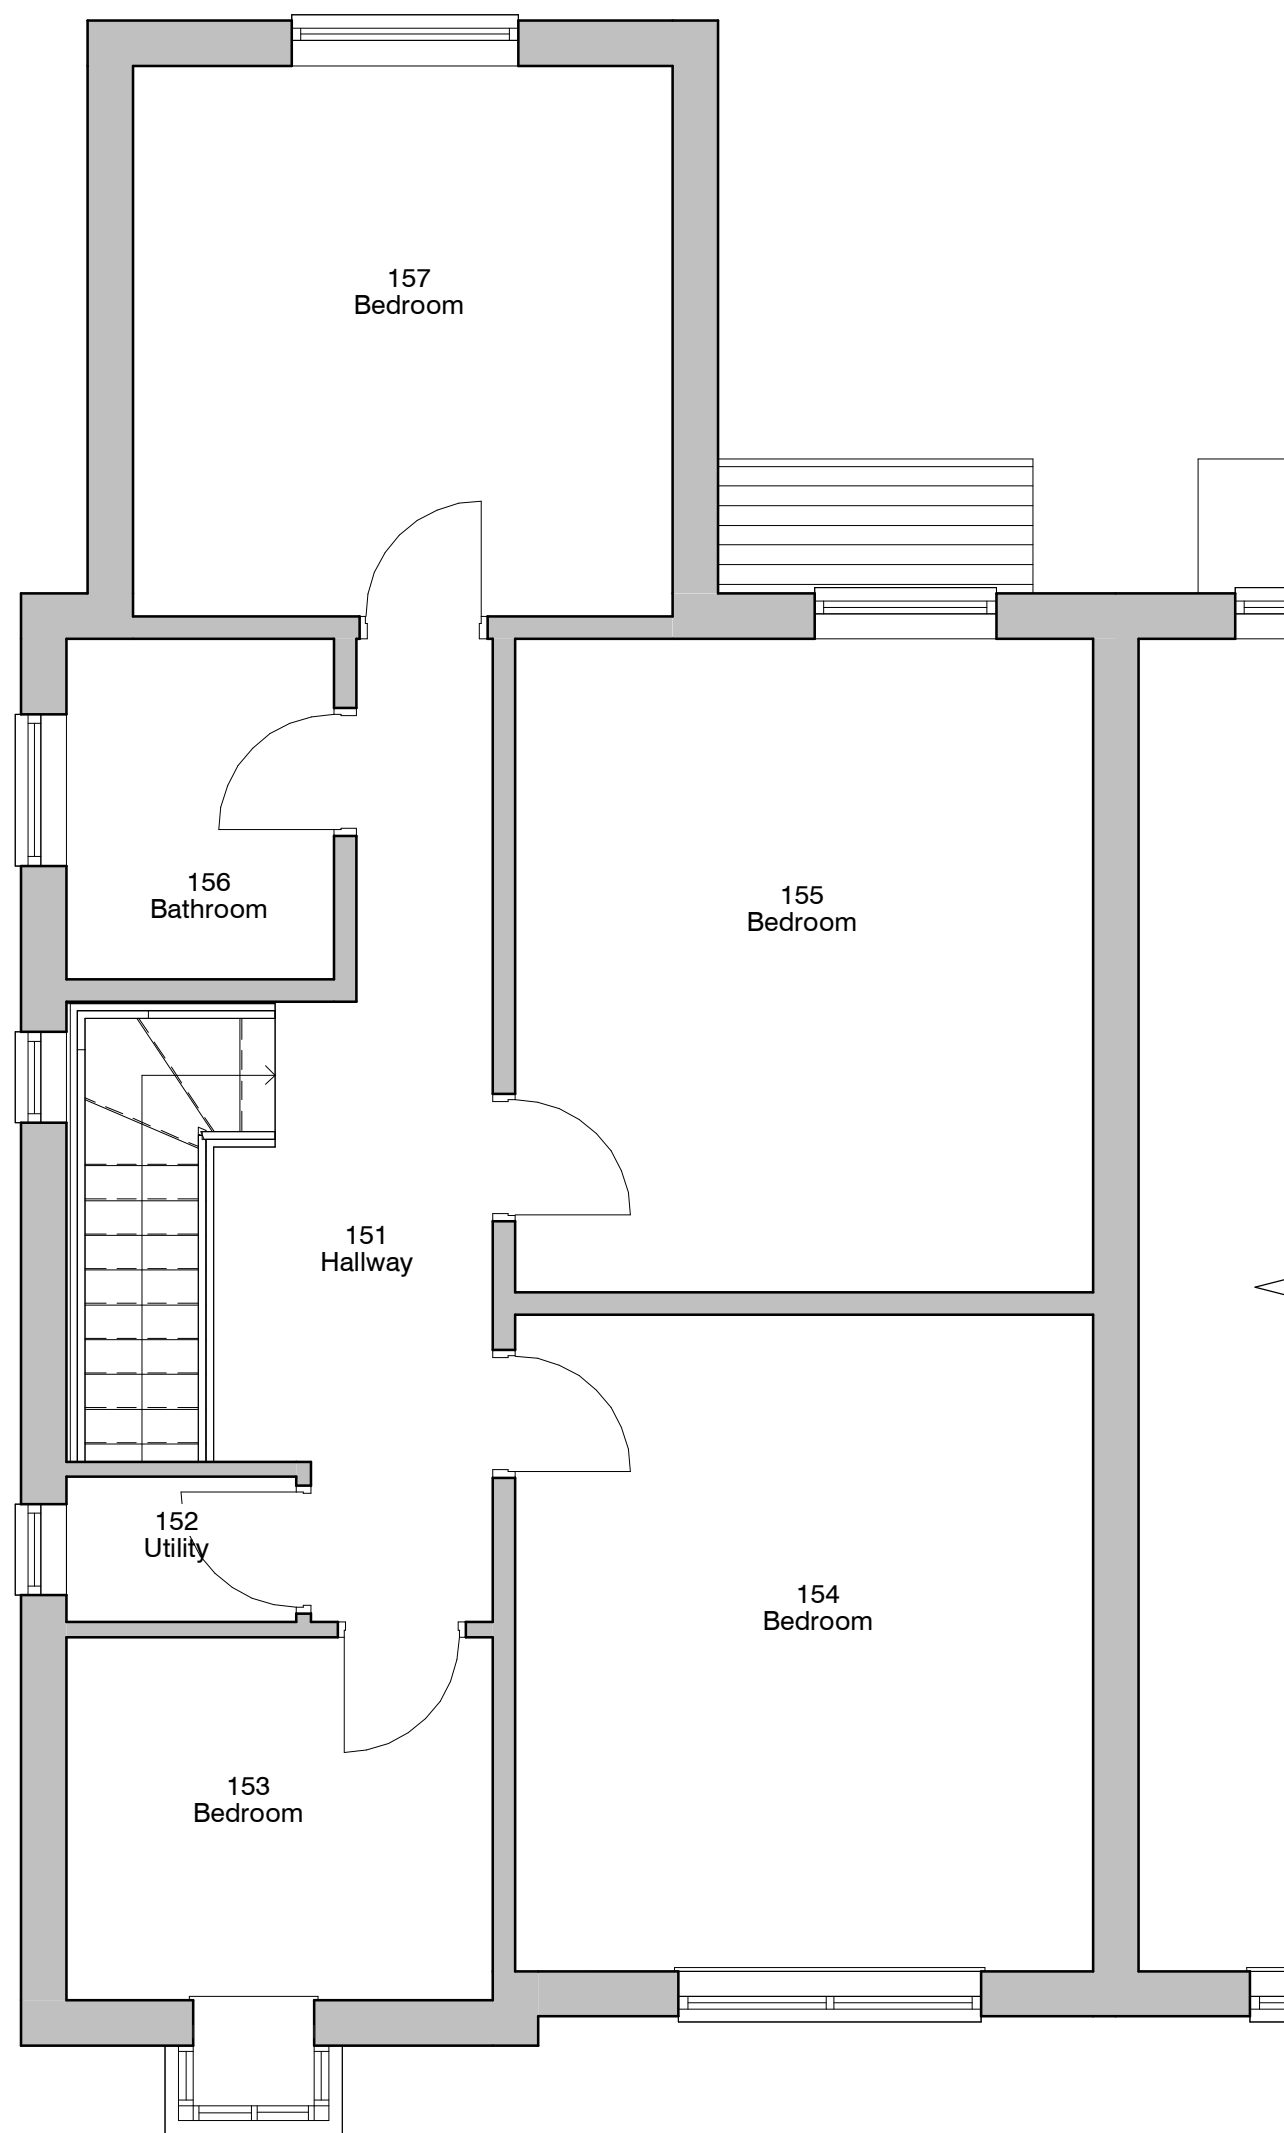

2. Level 1 - GA Proposed  
1 : 50

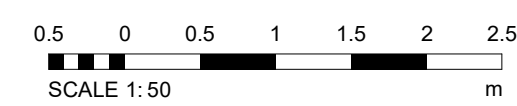

|   |  |              |             |          |
|---|--|--------------|-------------|----------|
| PROJECT   |  | SCALE & A1   | DATE        | DRAWN BY |
| 128 Albert Avenue   |  | As indicated | 16 JUN 2022 | ER       |
| CLIENT   |  | STATUS       |             |          |
| Owner   |  | PLANNING     |             |          |
| TITLE   |  | PROJECT NO.  | DRAWING NO. | REV.     |
| Proposed GA Plans and Elevations   |  | DA22051.     | 003.        | 2        |
| NOTES   |  |              |             |          |
| DISCLAIMER: ALL RIGHTS RESERVED. THIS DRAWING MUST NOT BE REPRODUCED WITHOUT PRIOR WRITTEN CONSENT. DRAWING TO BE USED FOR THE STATUS INDICATED ONLY. ALL DIMENSIONS AND MATERIALS SHALL BE CHECKED AND CONFIRMED ON SITE AND COORDINATED TO THE RELEVANT TO THE DRAWING AREA TO BE ACCORDANCE WITH CURRENT STATUTORY LEGISLATION, RELEVANT CODES OF PRACTICE AND PREVIOUS AGREEMENT. ALL DIMENSIONS ON THIS DRAWING AREA IN MILLIMETRES UNLESS OTHERWISE STATED. |  |              |             |          |

