


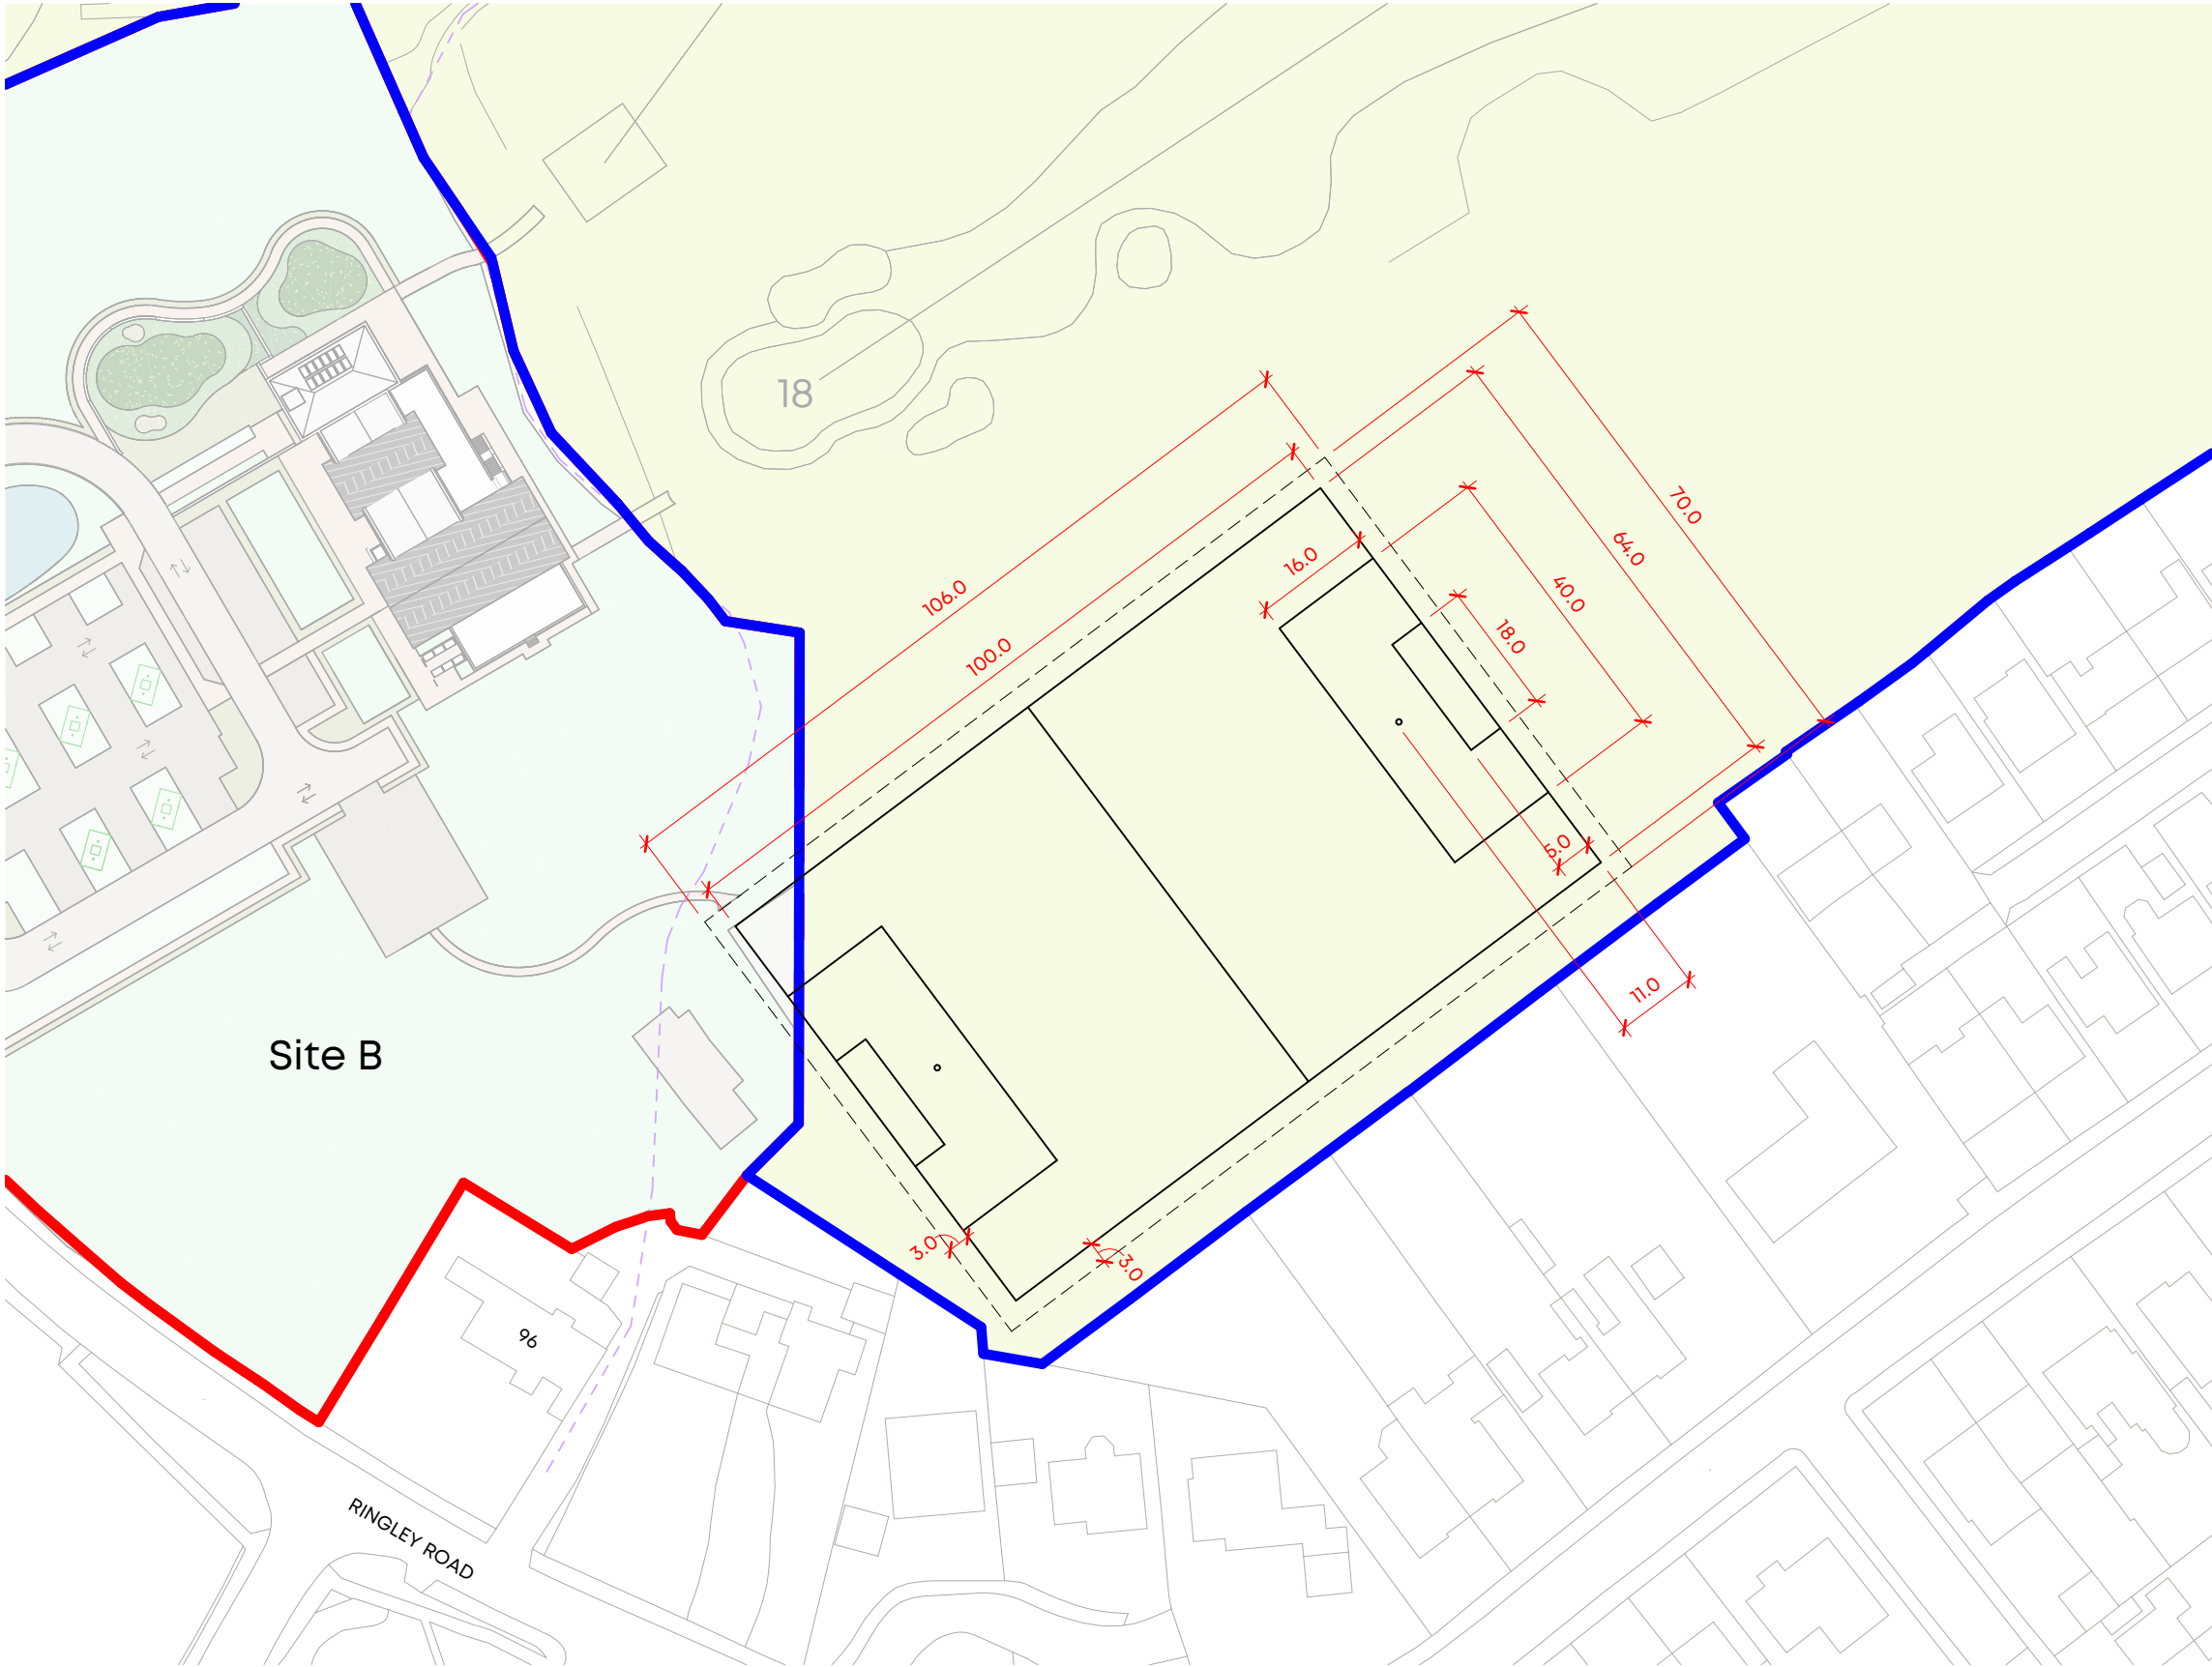


Notes: This drawing is the copyright Paddock Johnson Partnership Limited and may not be used without their prior written consent.
Written dimensions to be taken in preference to scaled dimensions.
Due to the inaccuracies of scanning, scanned images should not be scaled.

REV: DATE: DESCRIPTION: BY:

SitePlan Football Pitches

1 : 1000

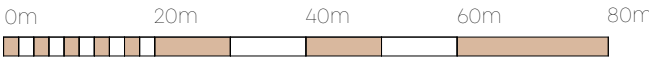

VISUAL SCALE 1:1000 @ A3

CLIENT:
Westshield Ltd.

PROJECT:
Proposed Residential
Development and Golf Club
Stand Golf Club, Whitefield, M45
7NL

DRAWING TITLE:
Overall Site - Regenerated Football Pitch
Layout

DRAWING NUMBER:
23036-PJA-00-ZZ-DR-A-1202

SCALE: 1 : 1000@A3

DATE: 29.04.26

STATUS: **PLANNING**

BY: CT

CHECKED: SH

PADDOCK
JOHNSON

Studio 2, The Lyceum,
Bath Street, Port Sunlight,
Merseyside, CH62 4UJ
0151 643 1234
admin@paddockjohnson.com
www.paddockjohnson.com
Paddock Johnson Partnership
Limited. Registered in England
and Wales. No. 06684275