
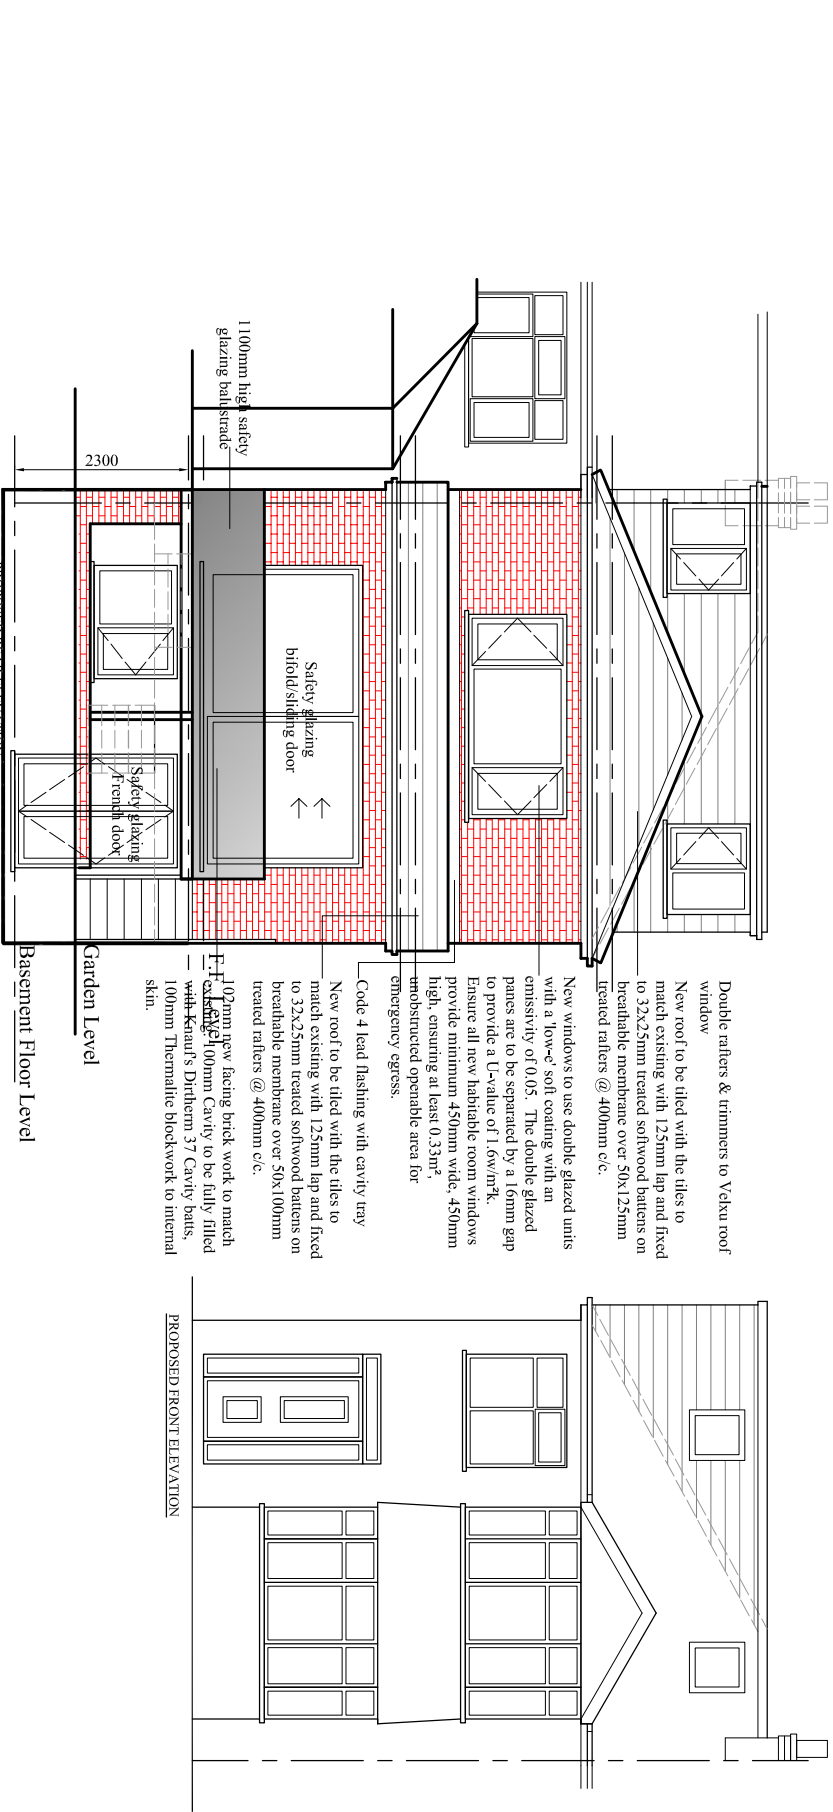


Do not scale from this drawing. All information should be checked by the contractor on site before commencing work. Any discrepancies should be reported to the architect immediately. All rights are reserved and are not transferable. Unauthorised reproductions of this drawing are not permitted.

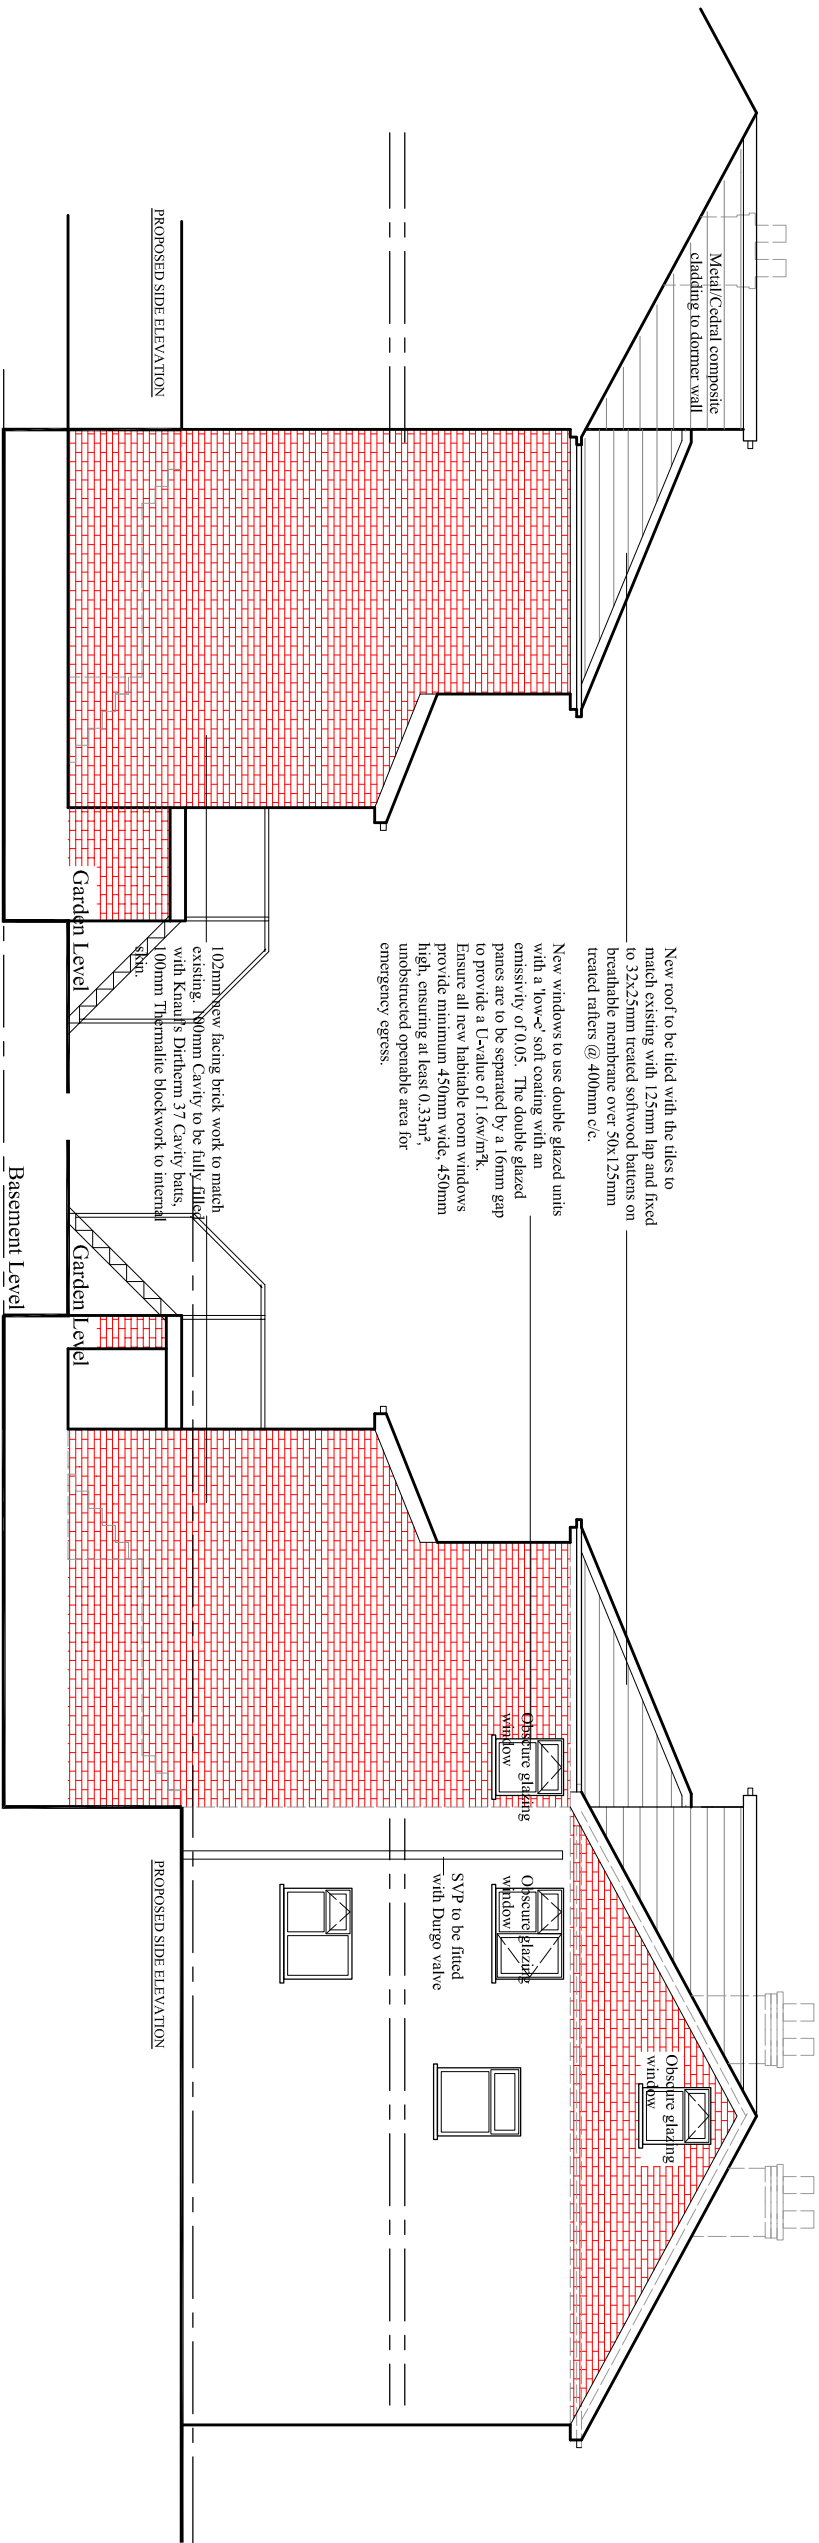

Rev. A 27.7.21 Hip to gable/dormer roof extension

PROJECT

559, Manchester Road,

Bury

CLIENT

Mr. Bilal Shabir

DRAWING TITLE

Proposed Elevation

JOB No DRAWING No

NA-P03

SCALE DATE REVISION

1:100@A3 June 2020

DRAWN CHECKED BY A

t: 0782 895 3405

e: niamat@hotmail.co.uk