


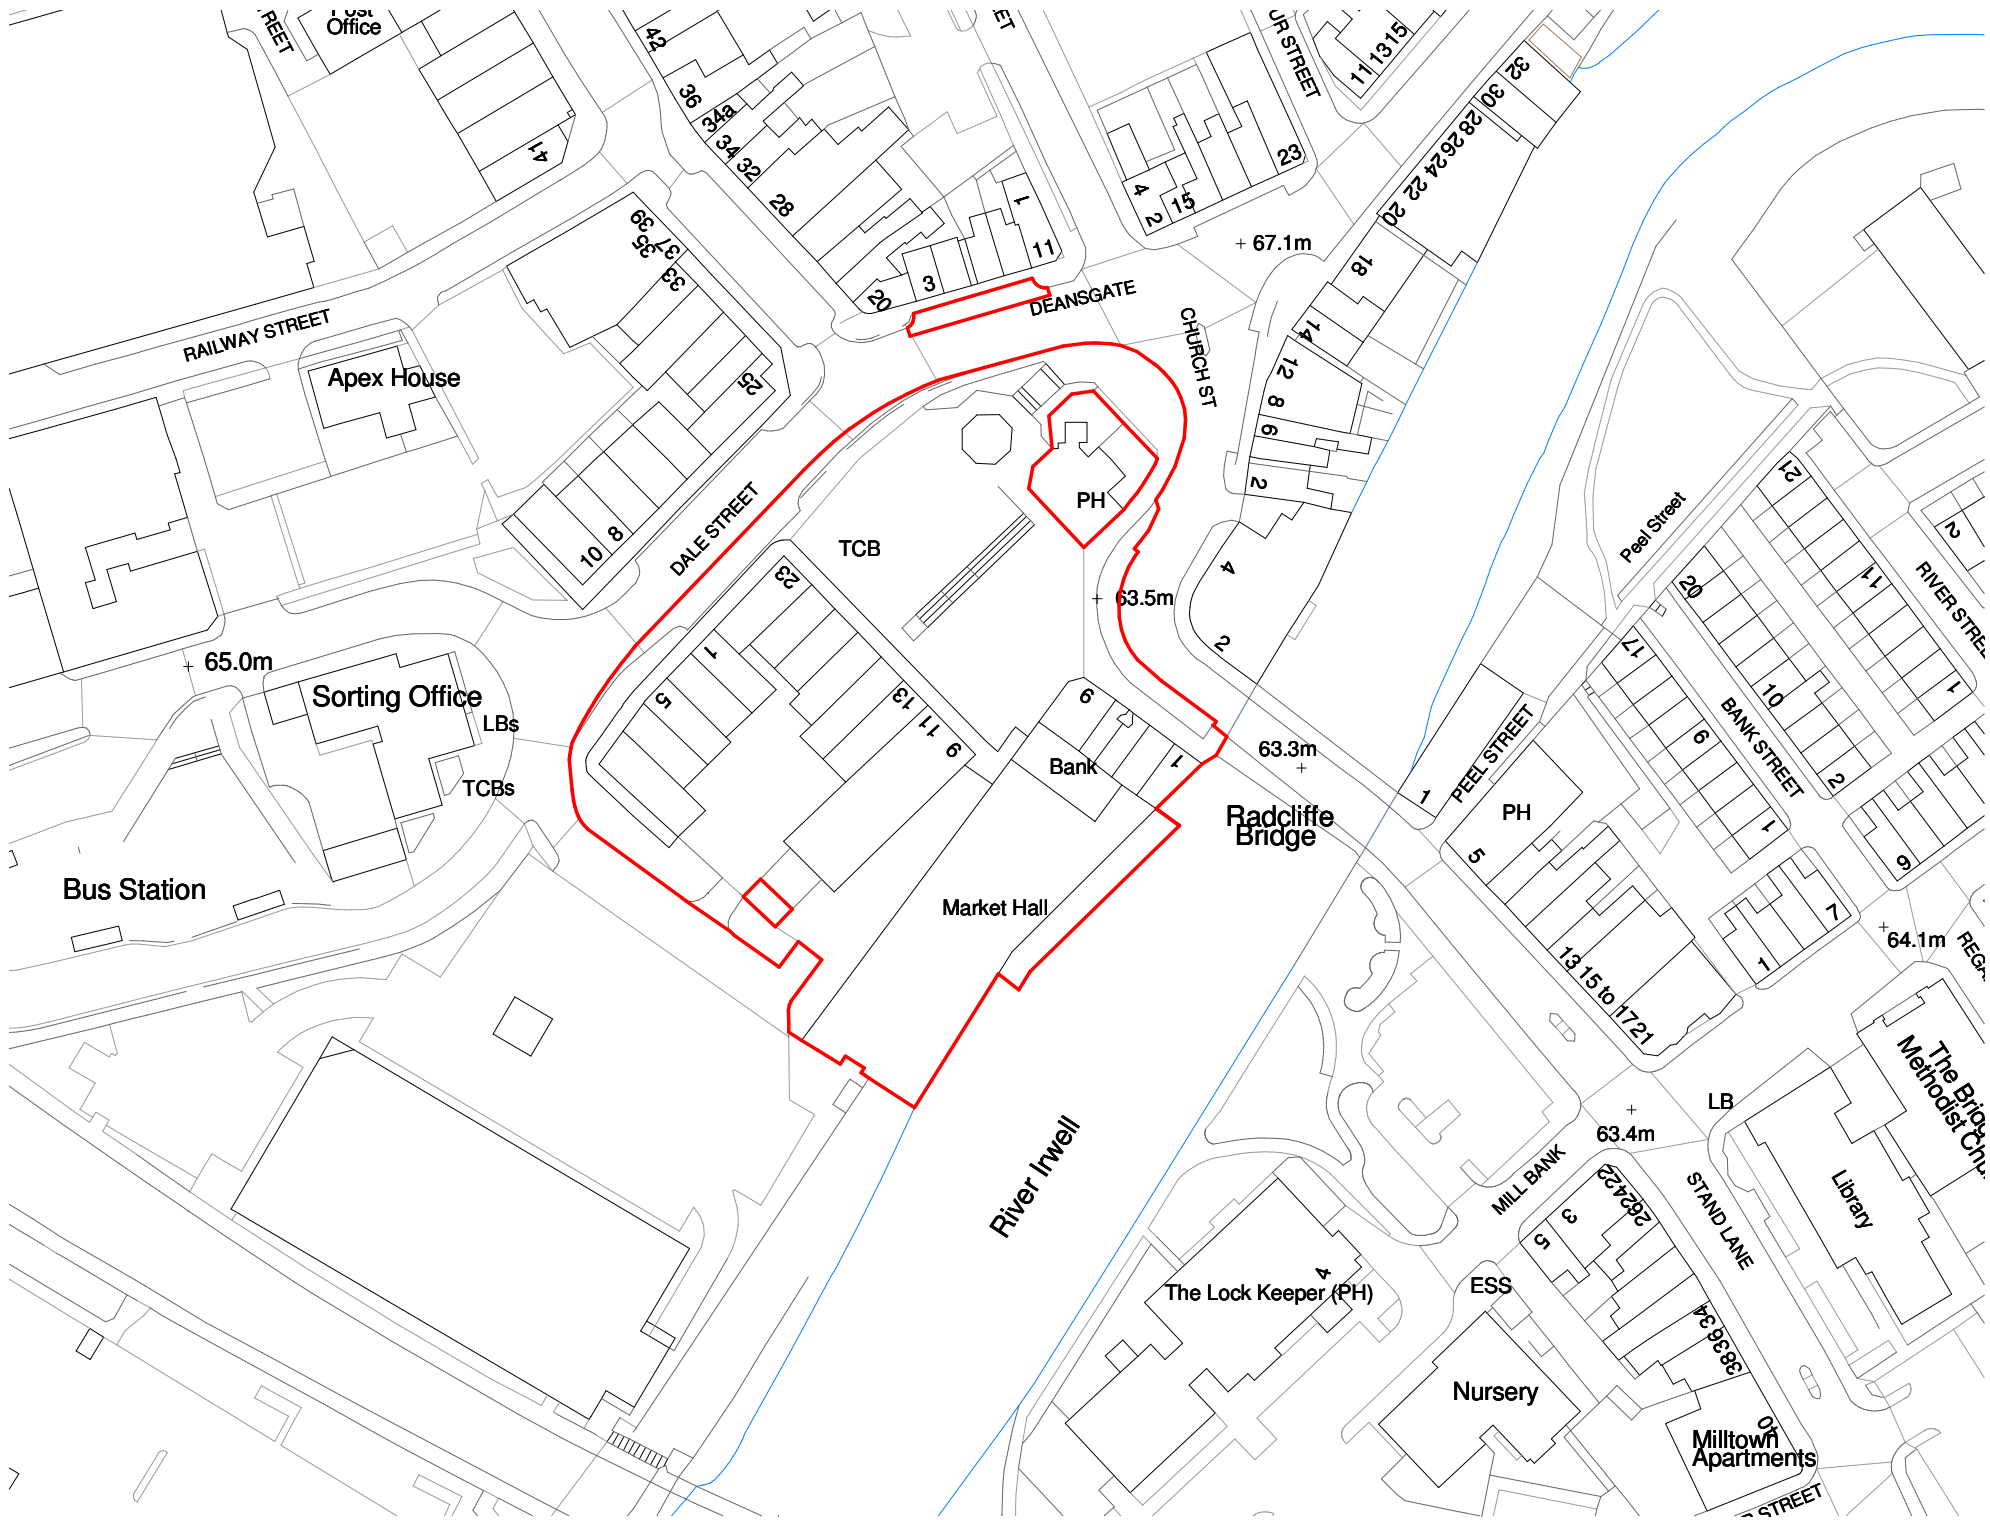

Notes

The Contractor is to check all dimensions and conditions on site before commencing. Do not scale from this drawing.
This drawing remains the copyright of POZZONI Architecture Ltd.

Scale Bars

TO BE USED ONLY AS GUIDANCE

1:100	mm		1000		3000		5000
1:200	mm				5000		8000
1:500	M		5		15		25
1:1250	M		10		30		50
							70

KEYPLAN

P01	Redline boundary updated.	DAS	30.06.23
Rev	Description	By	Date
Client	VINCI Construction UK Ltd		
Job	Radcliffe Hub		
Drawing	Planning - Existing Block Plan		
BSRef	POZ Ref	Rev	P01
RADHUB-PAL-VV-XX-DR-A-1101			
Date	02/16/23	Scale	1 : 1250 @ A3
3D CoOrd	DM	2D CoOrd	DAS
Project Status	Planning	Tender	Construction
	Design	Contract	As Built

pozzoni

10-12 Emerald Street
London
WC1N 3QA

Woodville House
2 Woodville Road
Altrincham
WA14 2FH

+44 20 7078 0079
architects@pozzoni.co.uk

+44 161 928 7848
www.pozzoni.co.uk

Autodesk Docs://Radcliffe Hub/RADHUB-POZ-Z0-ZZ-M-A-0001.rvt
30/06/2023 11:46:50