

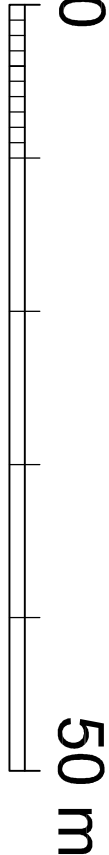


- do not scale dimensions from this drawing
- all dimensions to be checked on-site and discrepancies to be reported to the architects

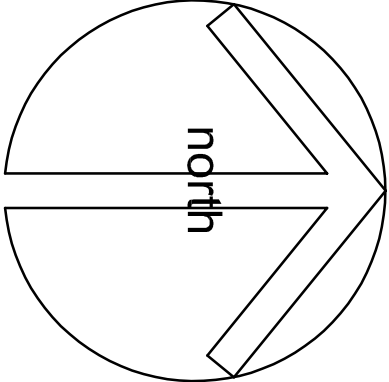

SCALE

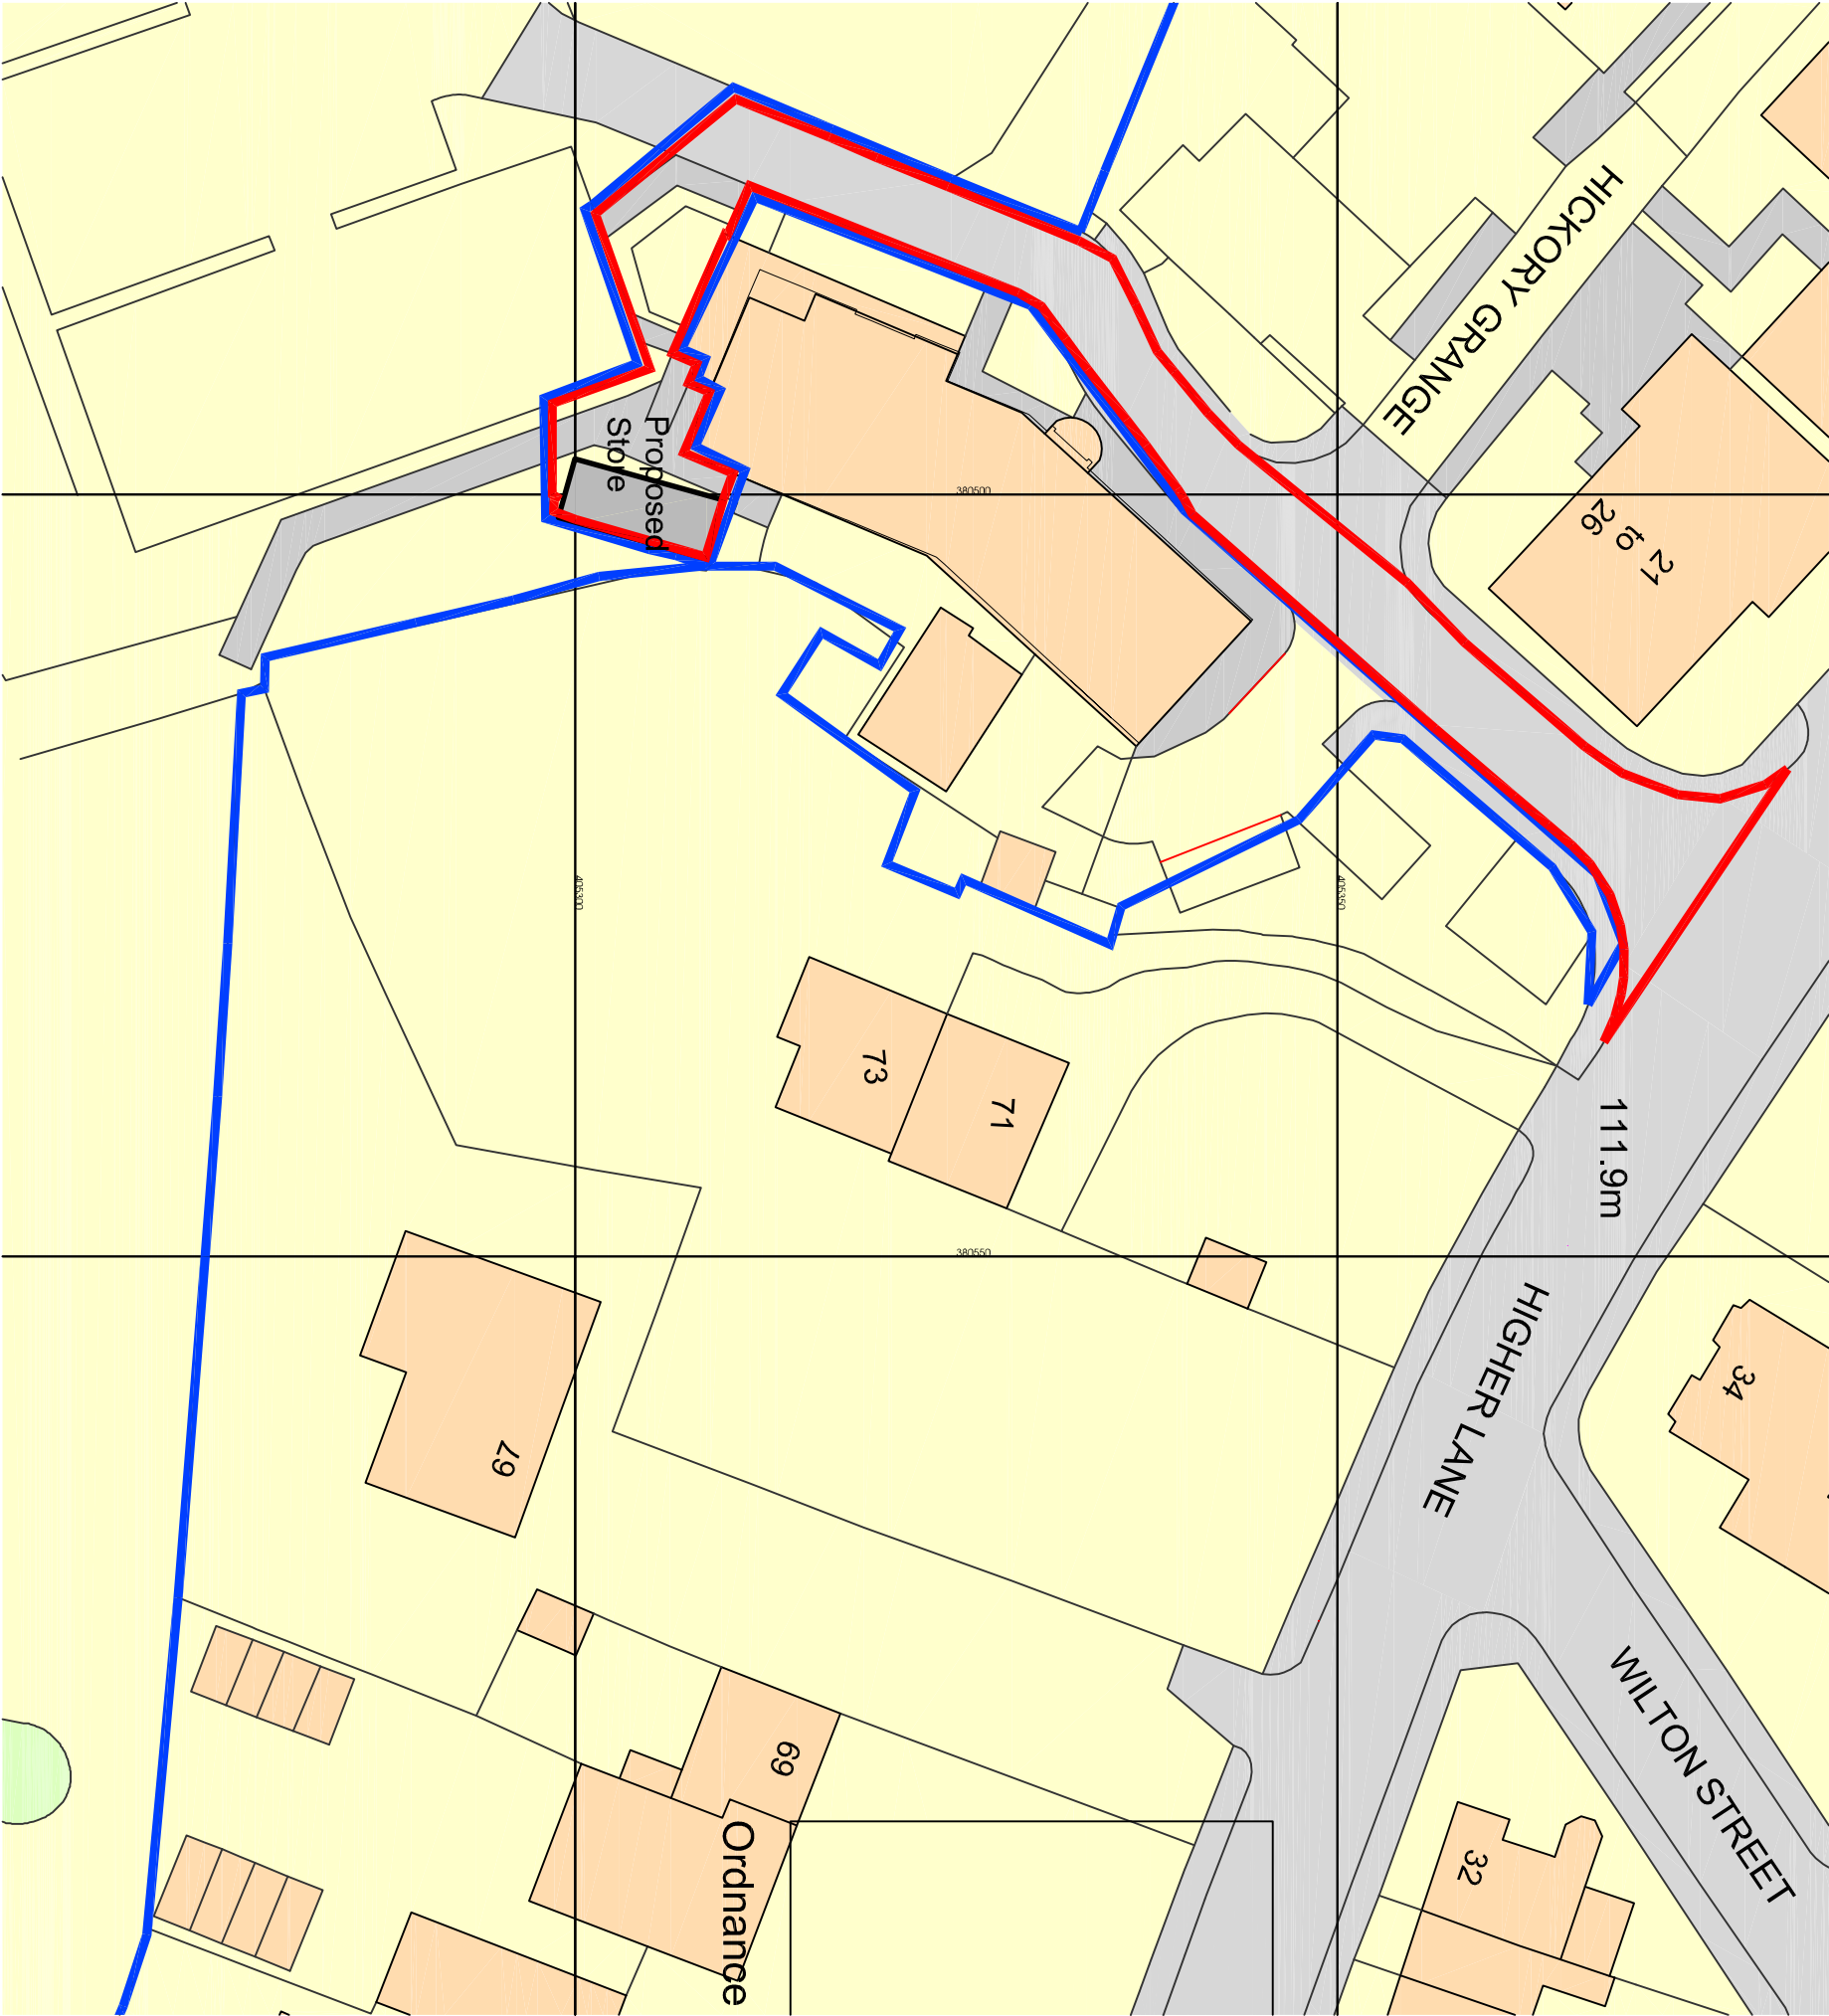

client

project
Proposed Storage Building
Whitefield Golf Club, Higher Lane, Whitefield,
Bury, M45 7EZ

title
Location Plan

drawing number

revision

scale

1:500 A3

date

Jan 20

drawn by

status

RH

fisk
& associates
architects

20 chorley road, swinton, manchester, m27 5qj
t - 0161 793 5300 e - info@rafisk.co.uk

