


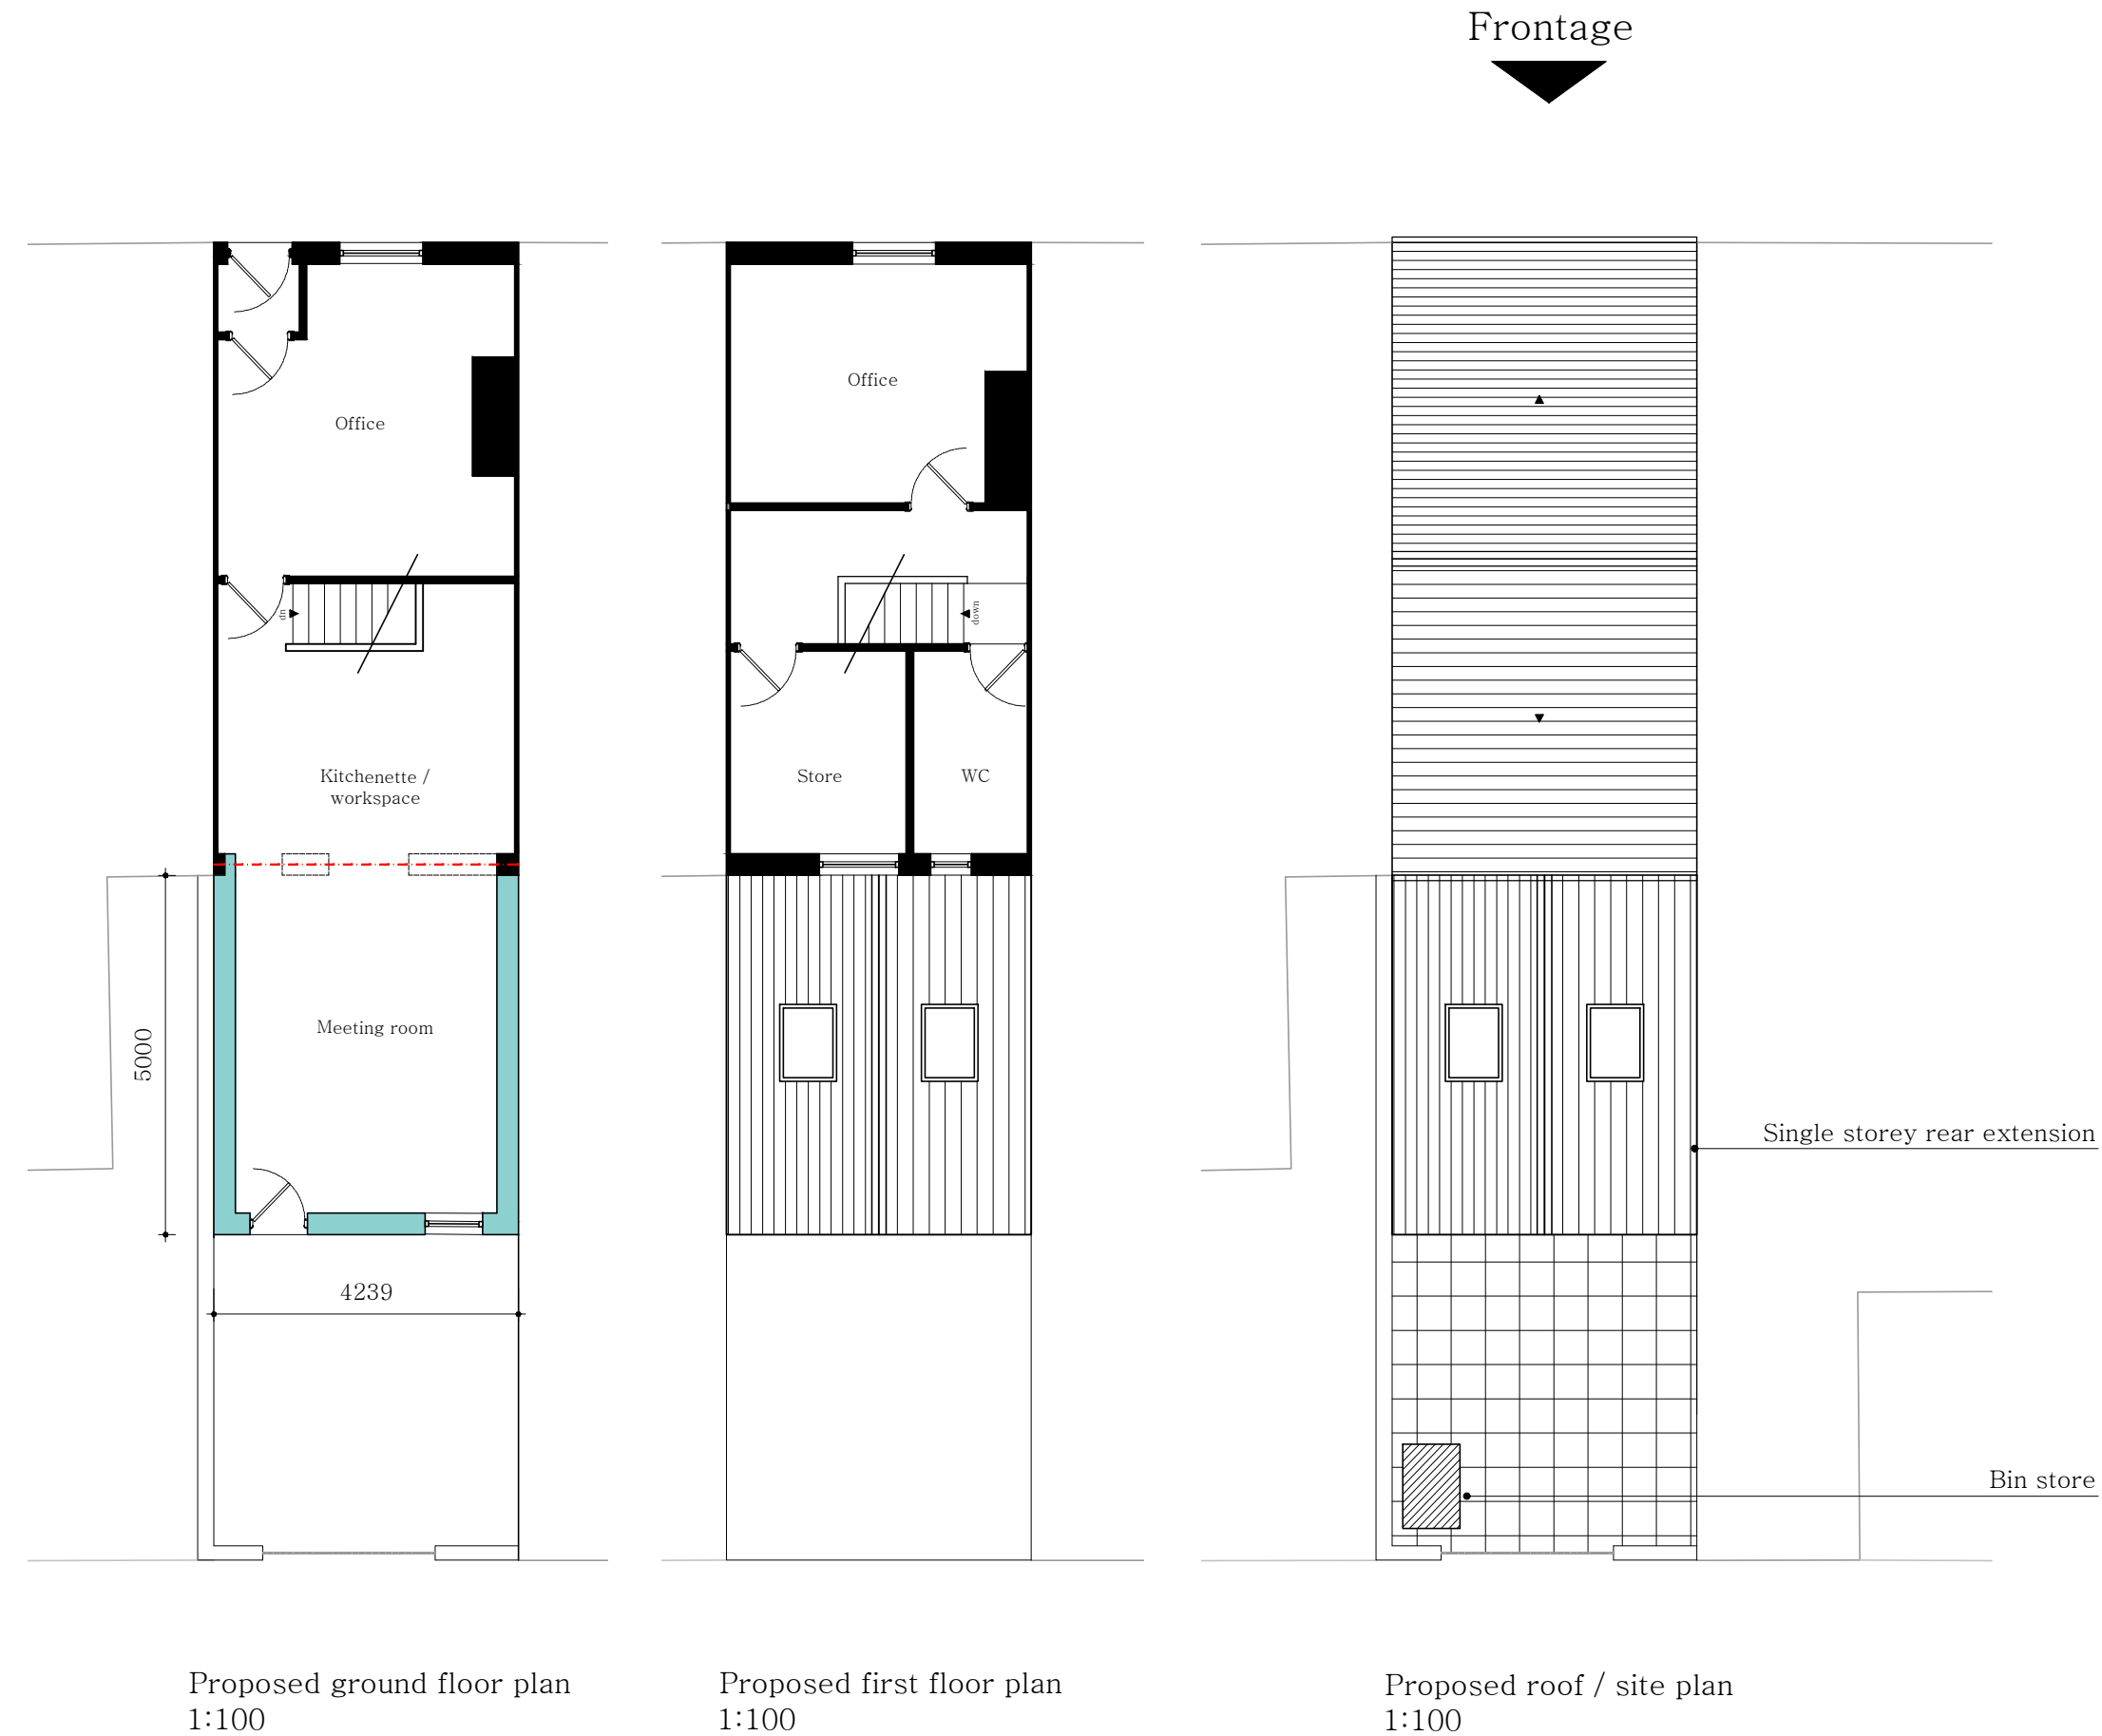

U84-P03

Revisions

revision	date	comments
-	-	-

Job Title

Single storey rear extension

Site Address

90 South Cross St,
Bury
BL9 0RS

Drawing Title

Proposed plans

Scale

1:100 @ A3

Date

19.08.20

Drawn

uf

A. 275a Upper Brook St
Manchester
M13 0HR

T. 07894401574
E. umar@lumitekton.com