
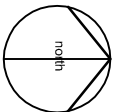
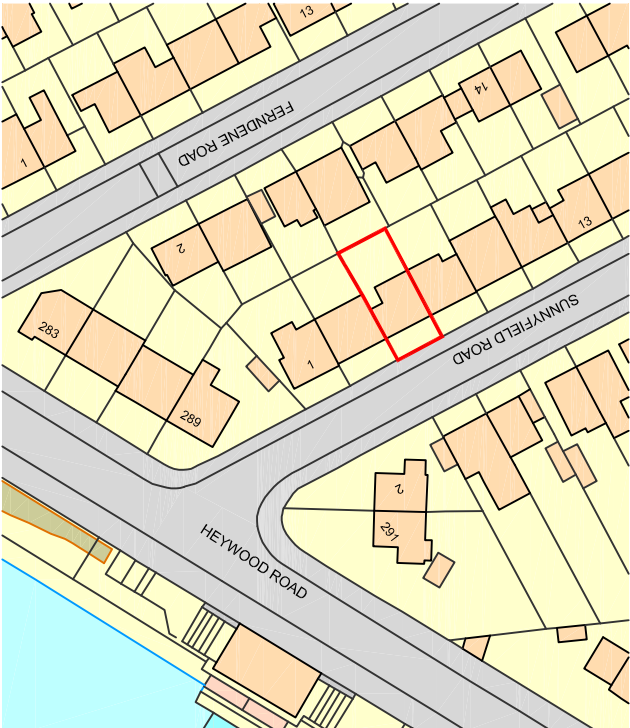


- do not scale dimensions from this drawing
- all dimensions to be checked on-site and discrepancies to be reported to the architects

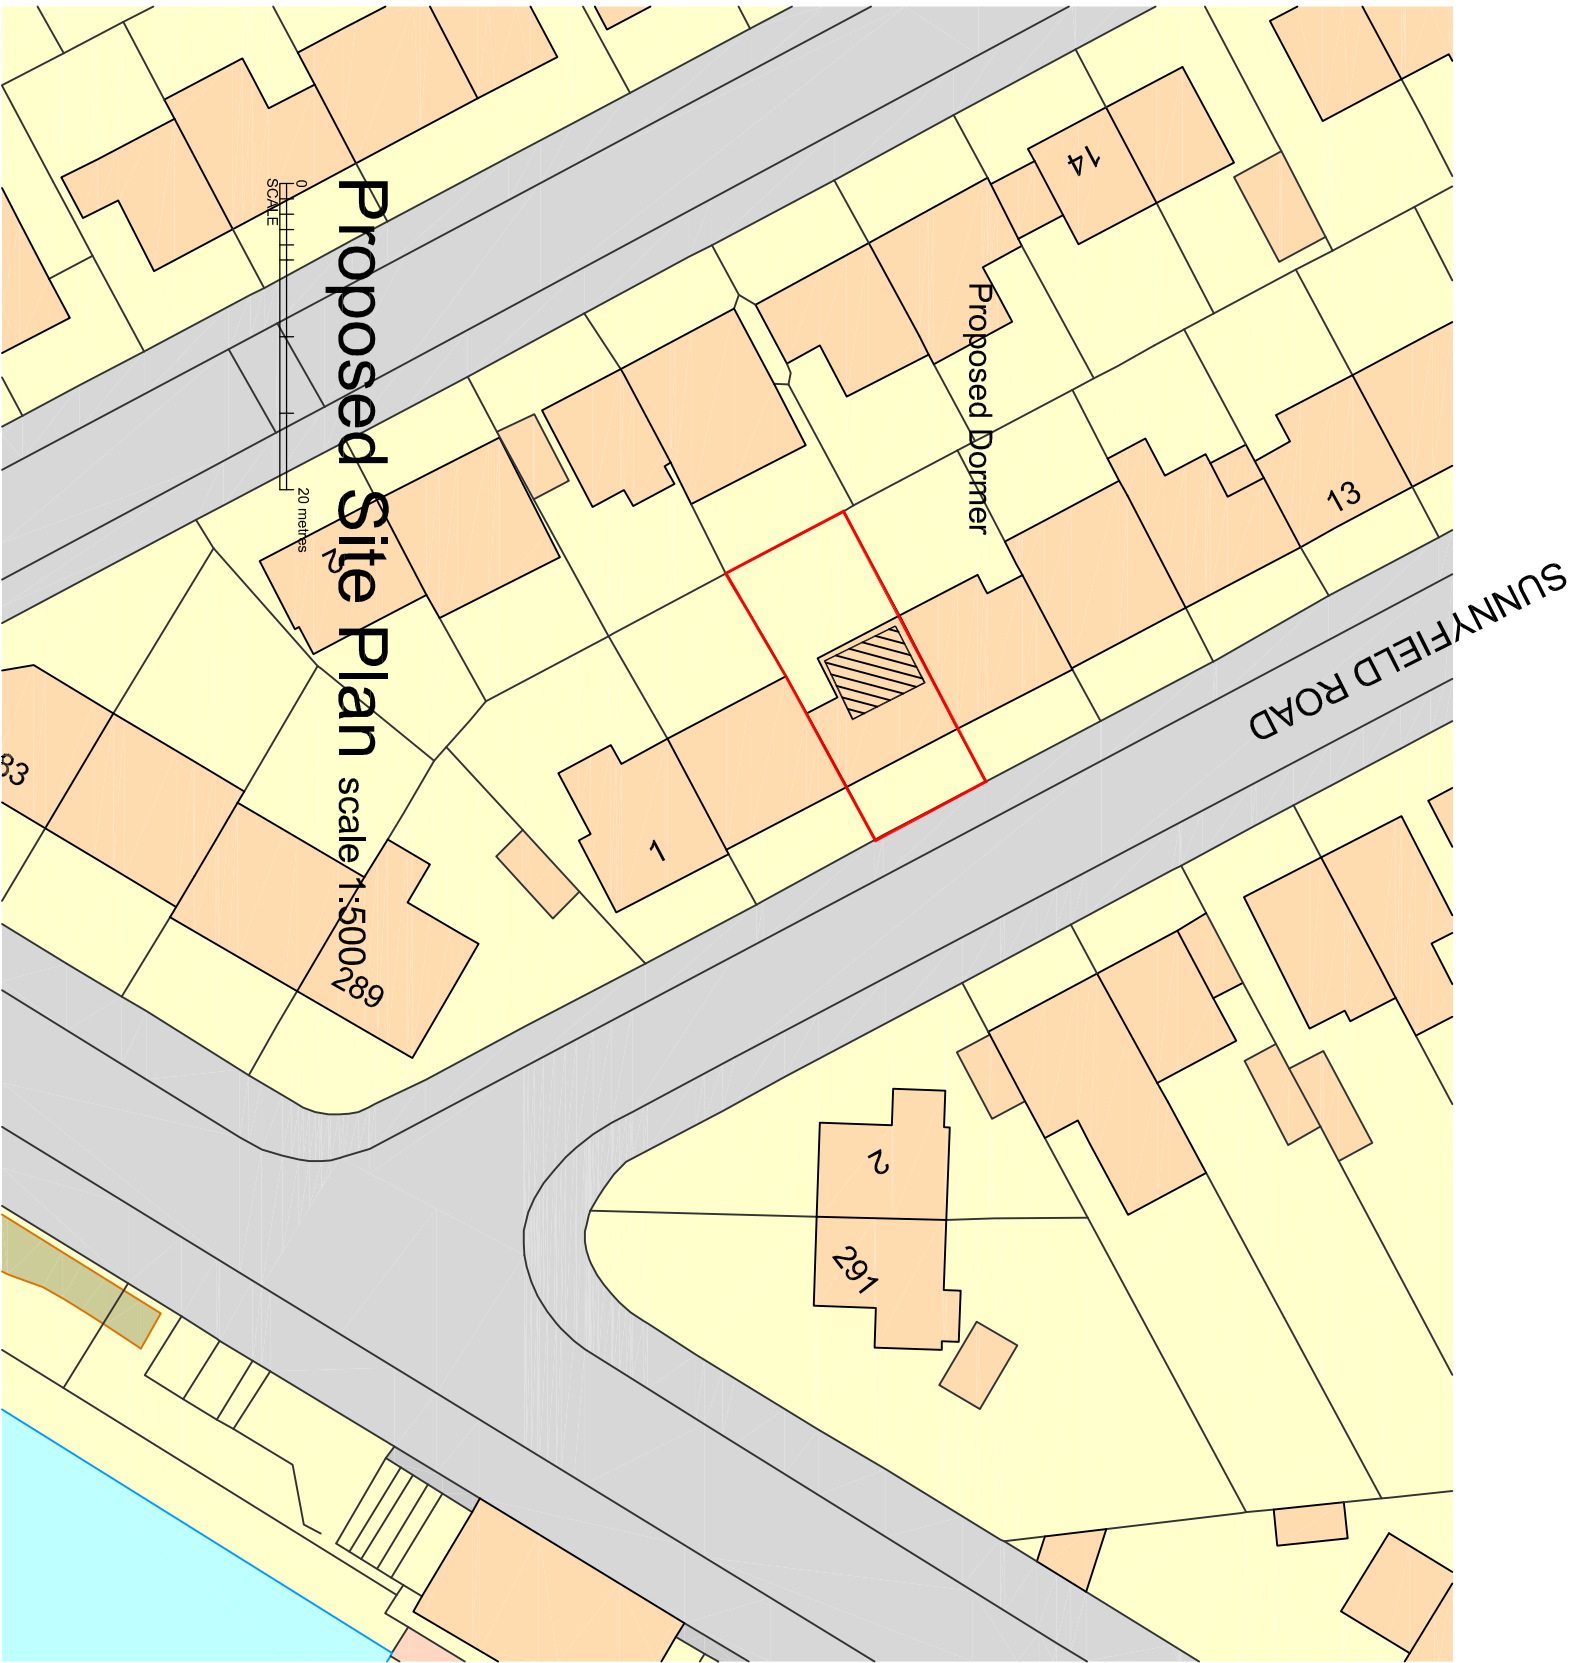

Location Plan scale 1:1250

SCALE

client
Mr & Mrs Tomlinson

project
Proposed Dormer and Roof Alterations
5 Sunnyfield Road, Prestwich,
Manchester, M25 2RD

title
Site and Location Plan

drawing number
1160:01

scale
As shown A3

drawn by
RH

status

date
Feb 20

fisk
& associates
architects

20 chorley road, swinton, manchester, m27 5qj
t - 0161 793 5300 e - info@rffisk.co.uk