



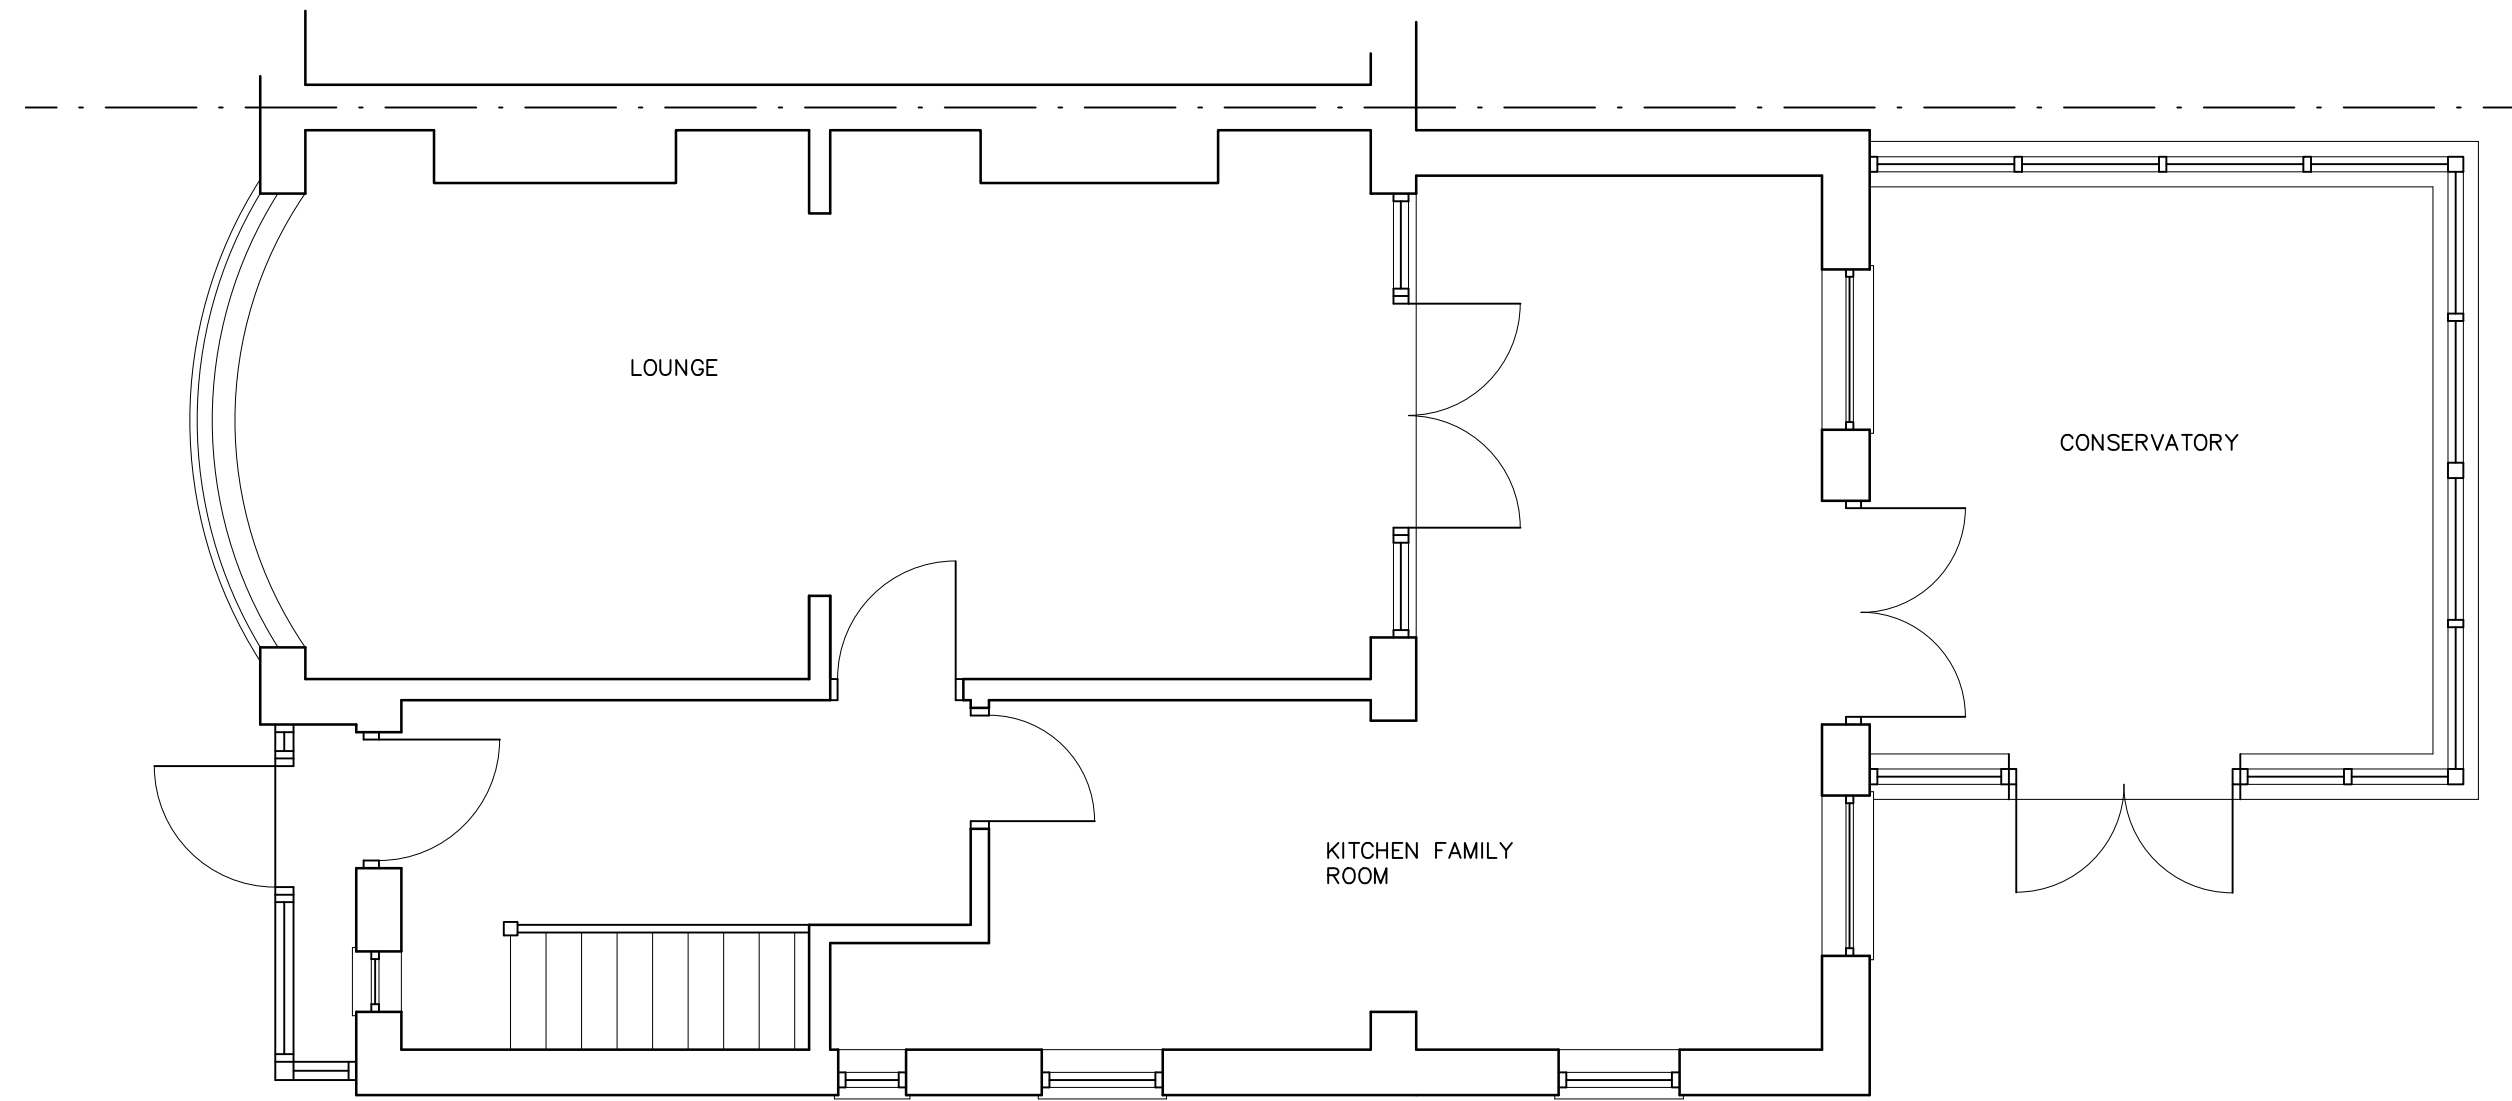


PROPOSED GROUND FLOOR PLAN

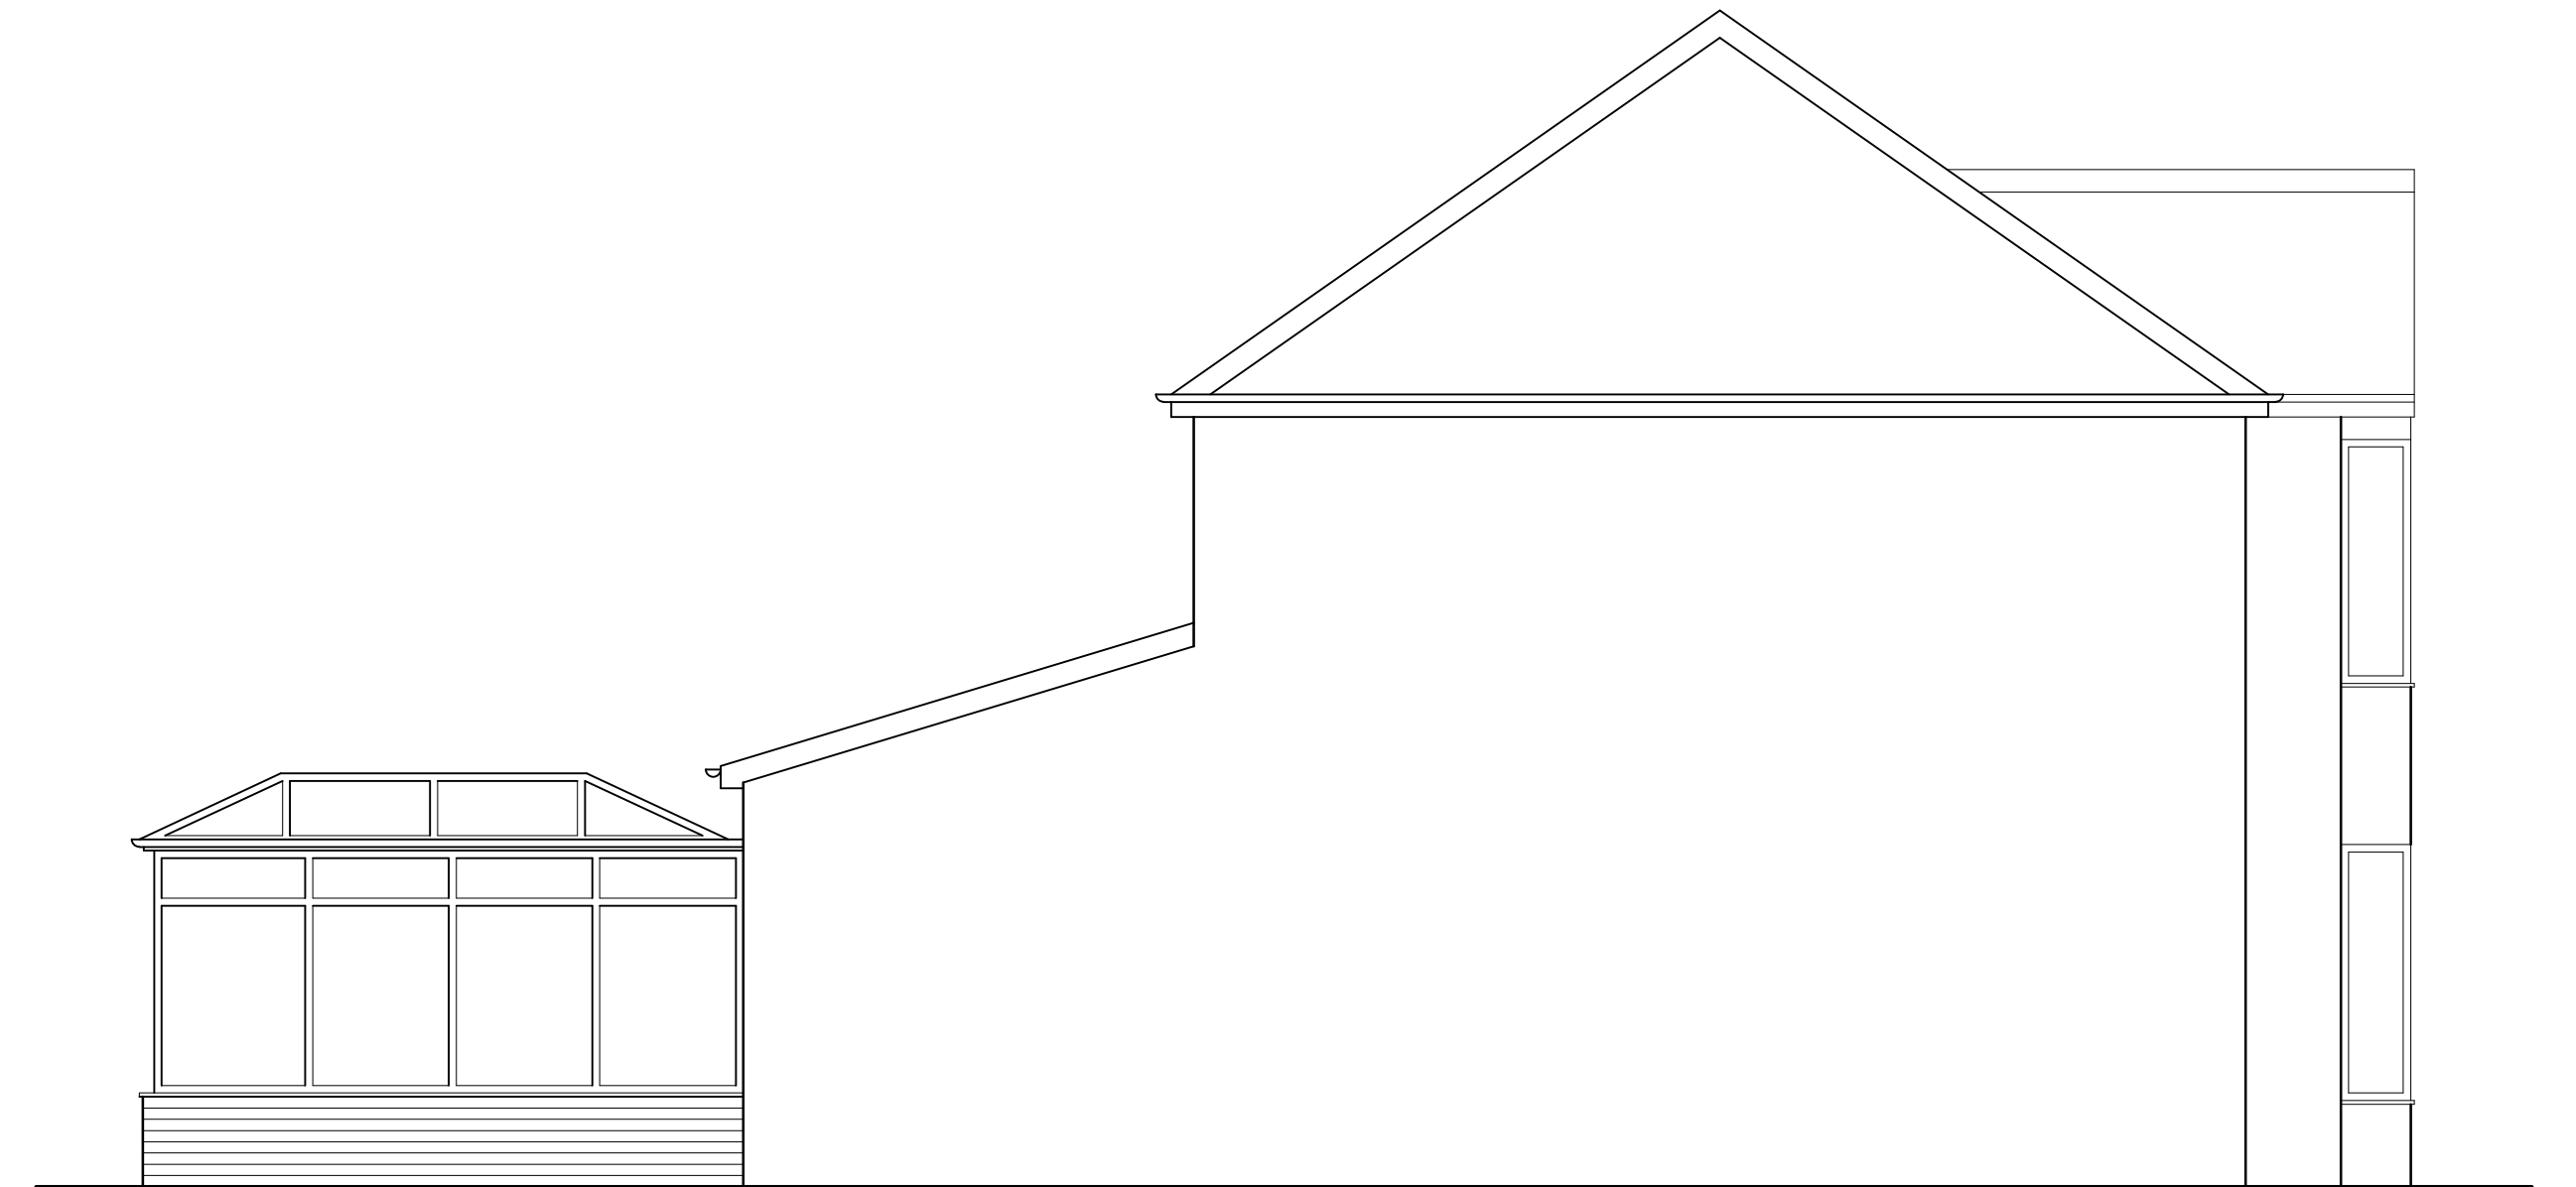

PROPOSED SOUTH EAST ELEVATION



PROPOSED NORTH WEST ELEVATION

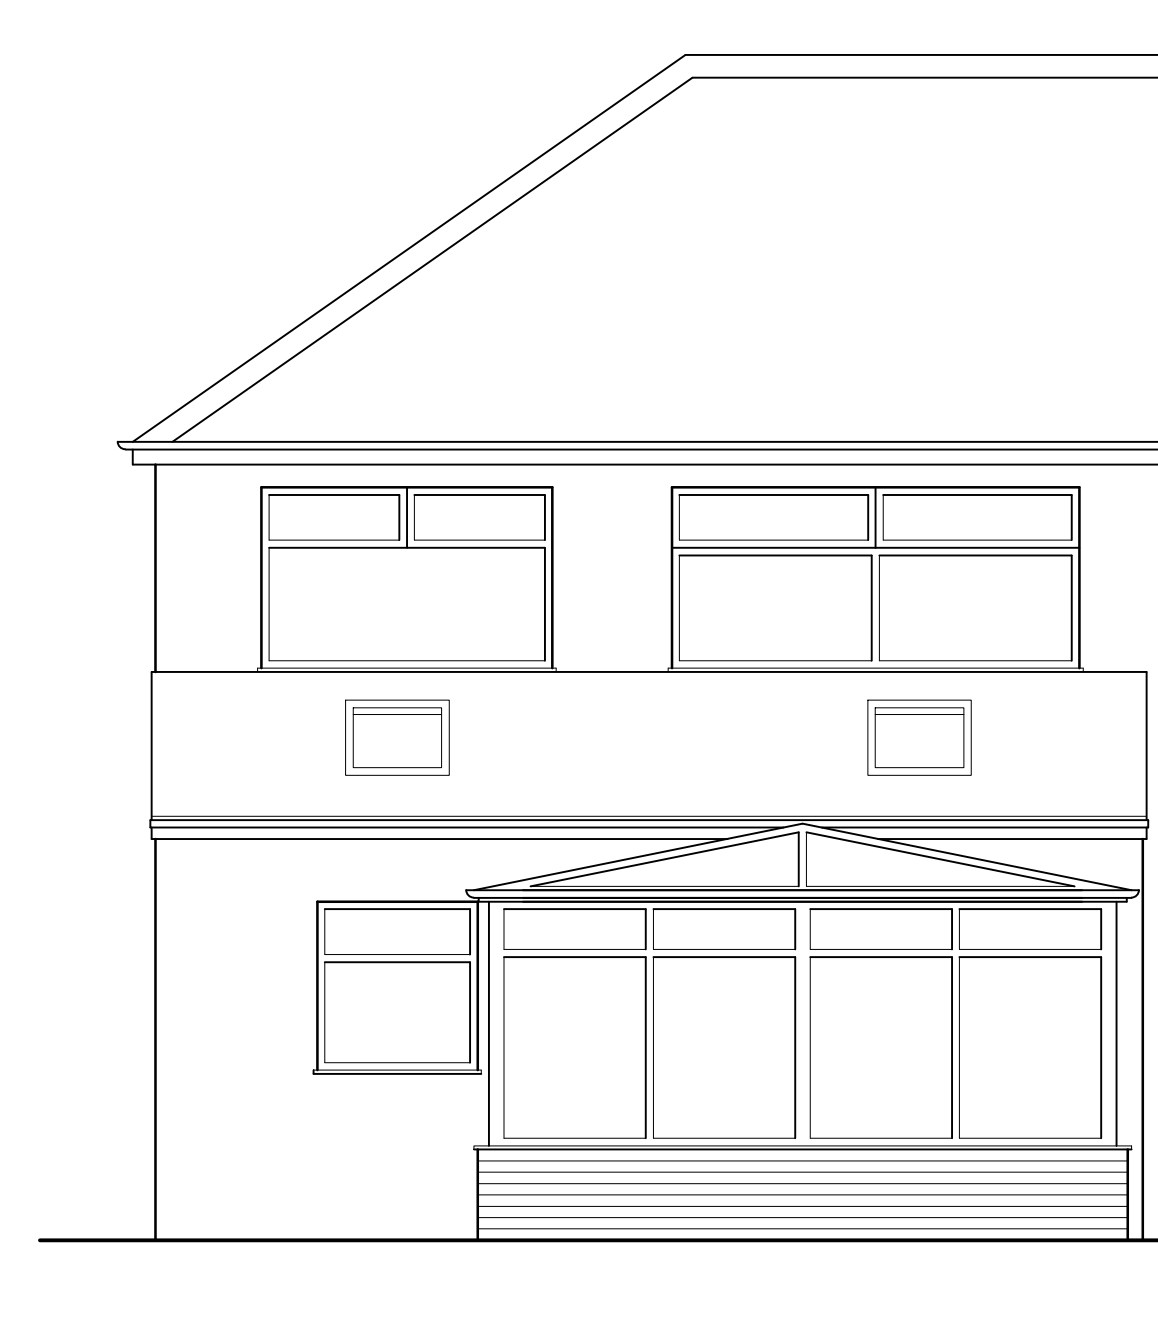

PROPOSED SOUTH WEST ELEVATION