



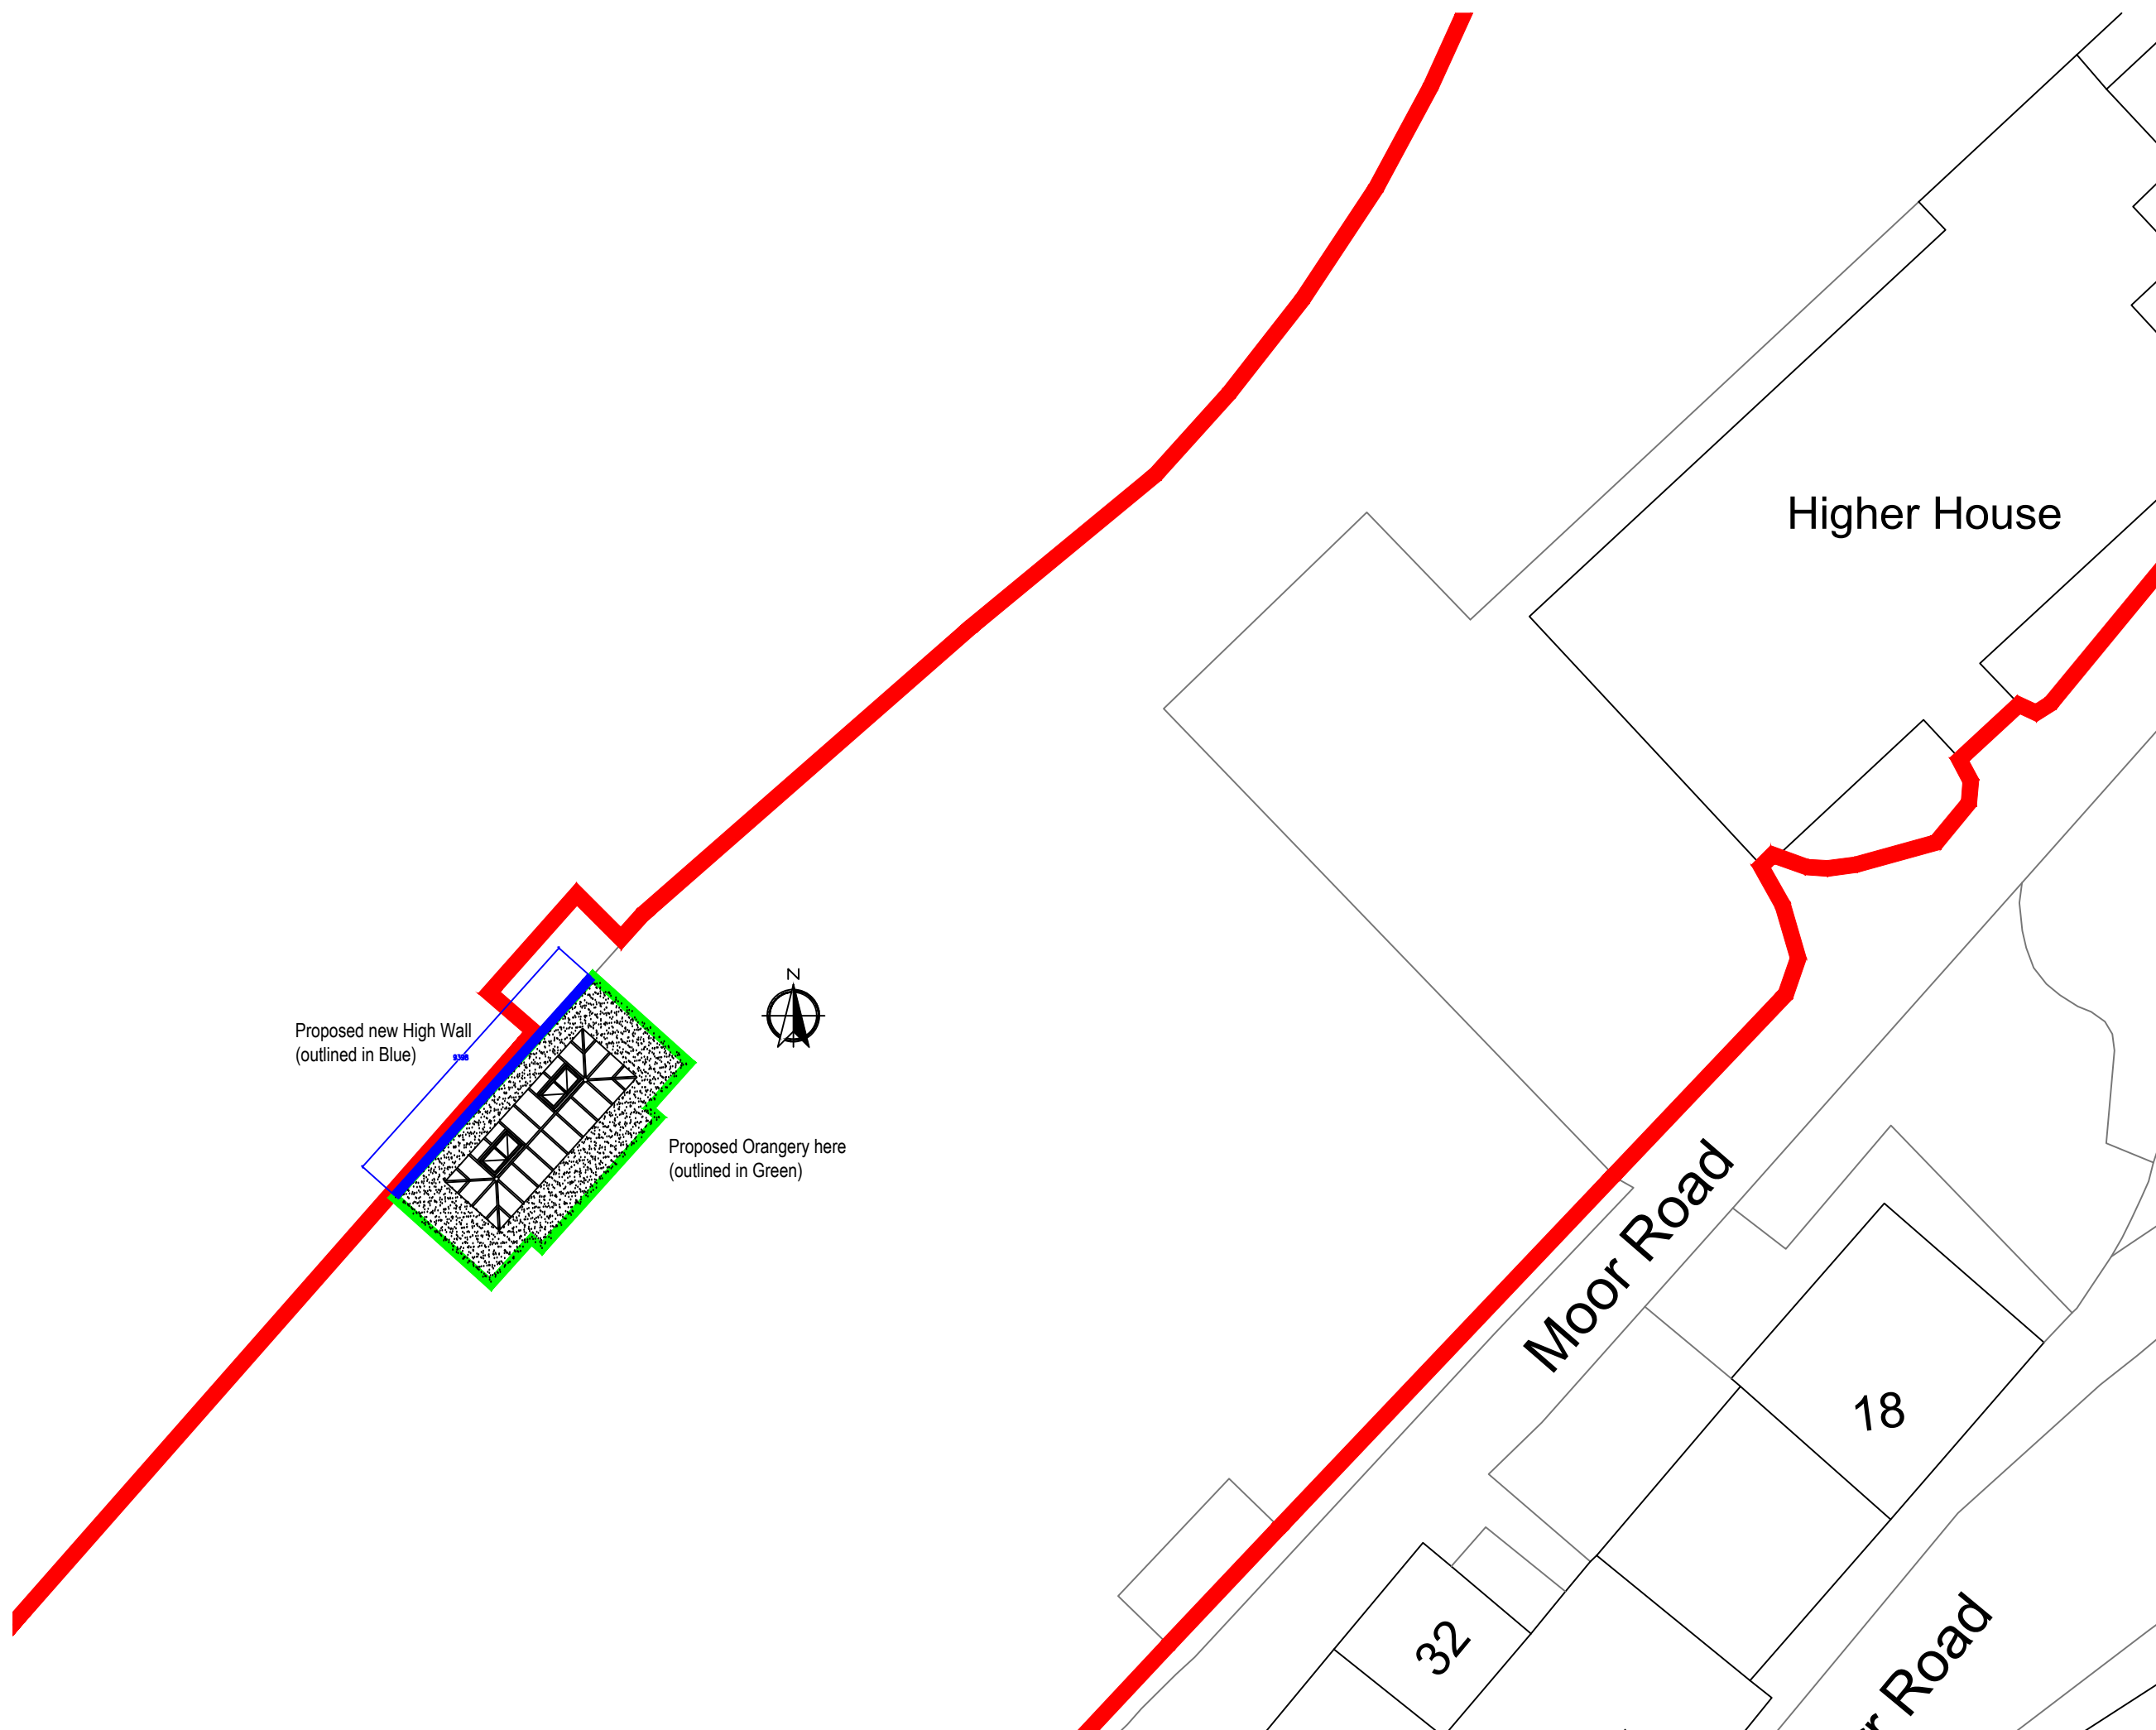

Proposed new High Wall
(outlined in Blue)

Proposed Orangery here
(outlined in Green)

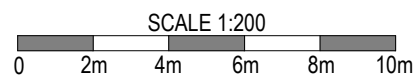

REVISION	DATE	COMMENT
C	19.05.23	Amended to match Planners comments

client Higher House Moor Road Bury Greater Manchester BL8 4NX		
Drawing: Block Plan		
scale: 1:200@A3	dwg: 12617 /04	rev: C
date: January '23		


David Salisbury
Bennett Road,
Isleport Business Park,
Highbridge, Somerset, TA9 4PW
Tel: 01278-764400 Fax:
01278-764422