
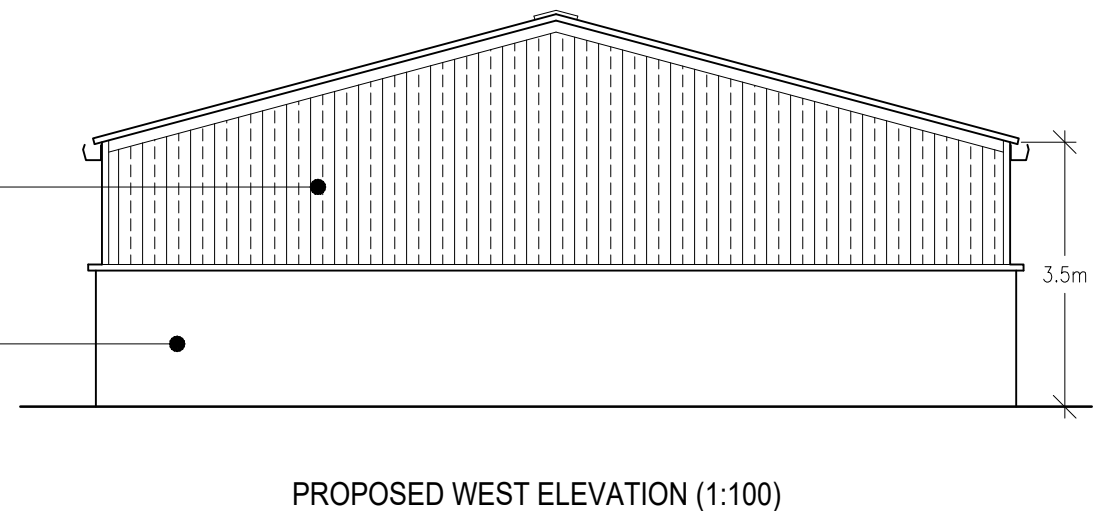
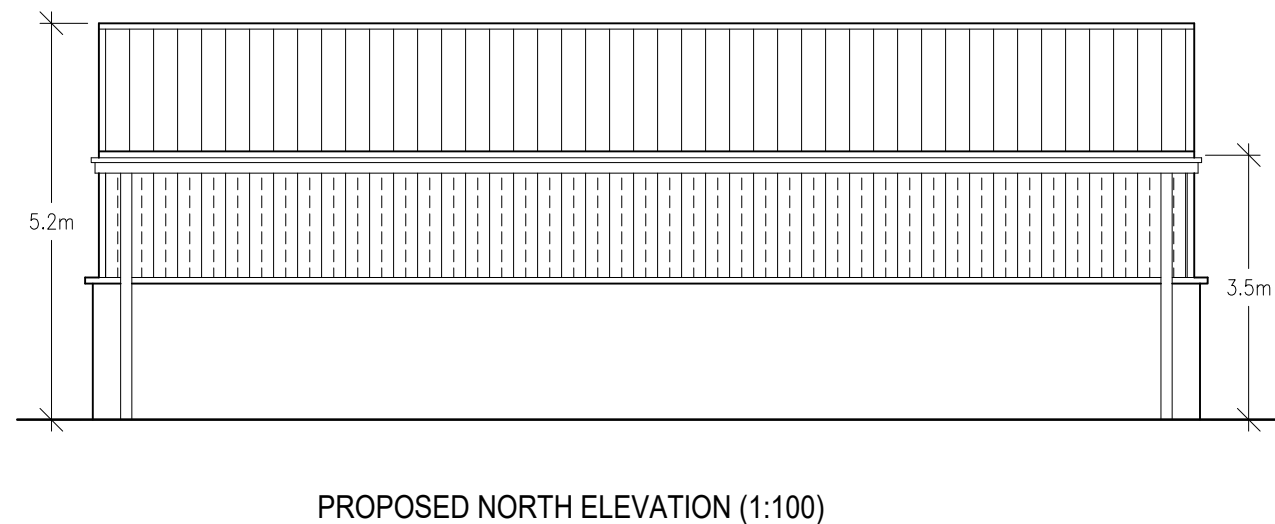
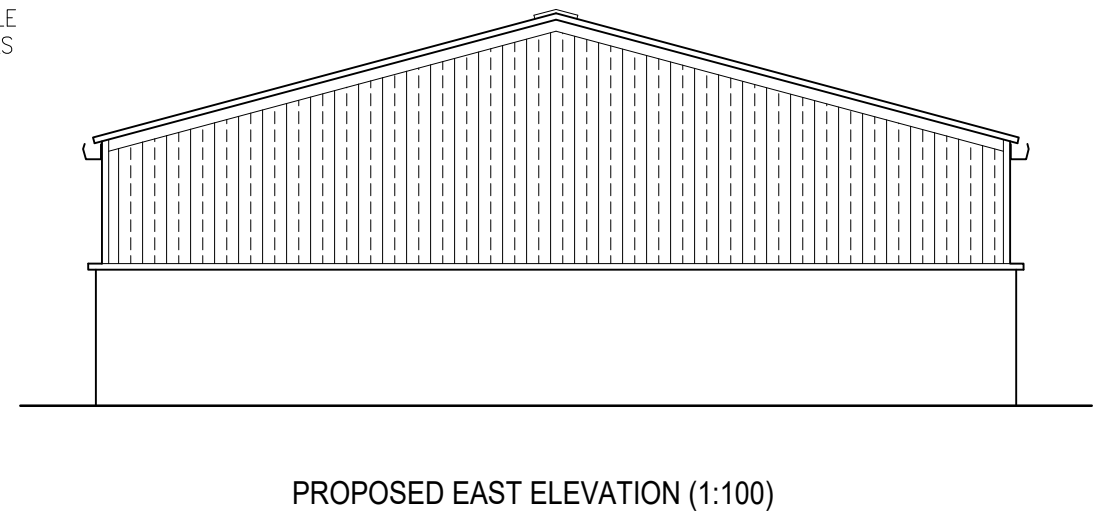


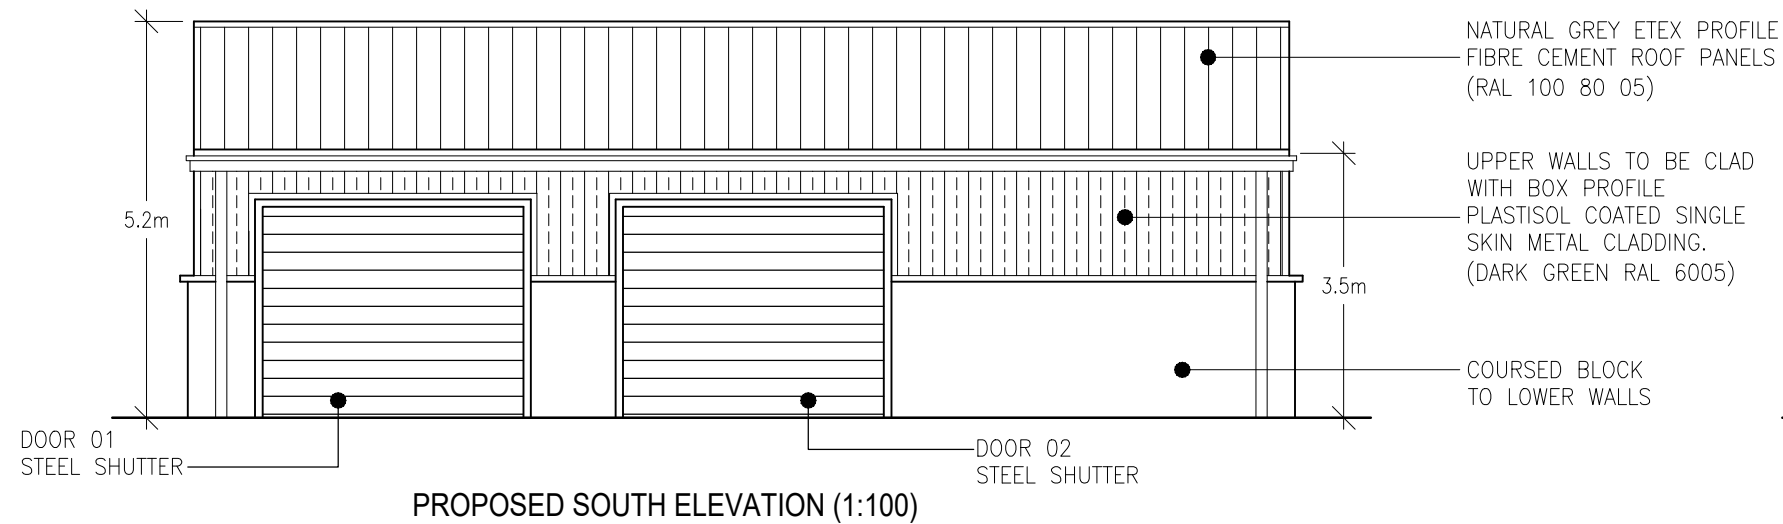

Notes:	Amendments:				Project:			
	A	17.06.25	JPE	HEIGHT OF BUILDING REDUCED TO SINGE STOREY HEIGHT AT REQUEST OF LPA (EAVES LOWERED TO 3.5METRES). RIDGE HEIGHT CONFIRMED AT 5.2 METRES, AND EAVES HEIGHT CONFIRMED AT 3.5 METRES TO MATCH HEIGHTS STATED IN PLANNING STATEMENT UPDATED 17th JUNE 2025.	Title REPLACEMENT AGRICULTURAL BUILDING AT BARRACK FOLD FARM, AINSWORTH, BOLTON~			
	B	11.12.25	JPE		Client MR C. D. DUDLEY			
	Dwg. No. 25/1323/283B – PROPOSED ELEVATIONS							
	Date 17.03.2025		Plot Scale A3@1:100		Drawn by JPE		Status PLANNING	