

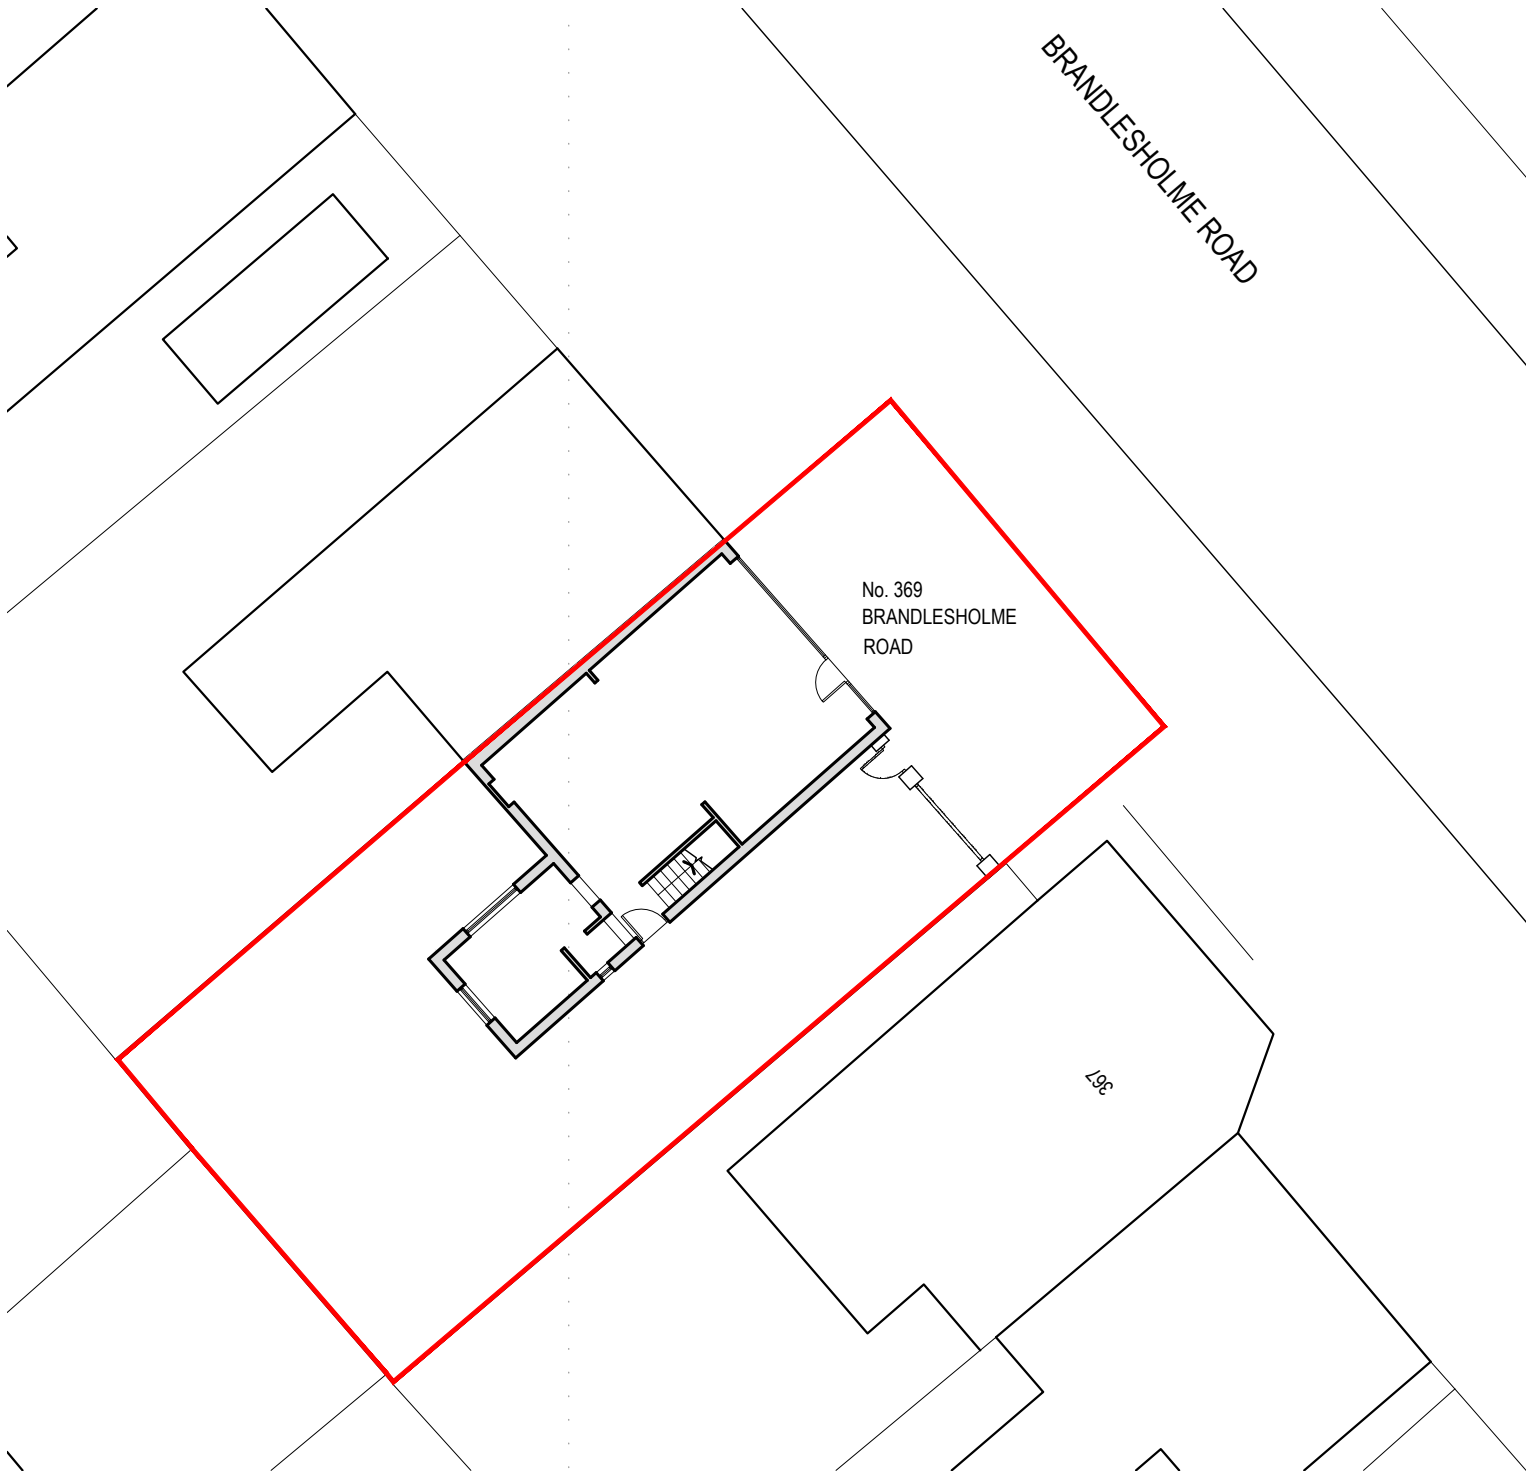


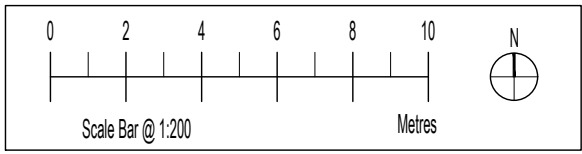

EXISTING SITE BLOCK PLAN
1:200@A3

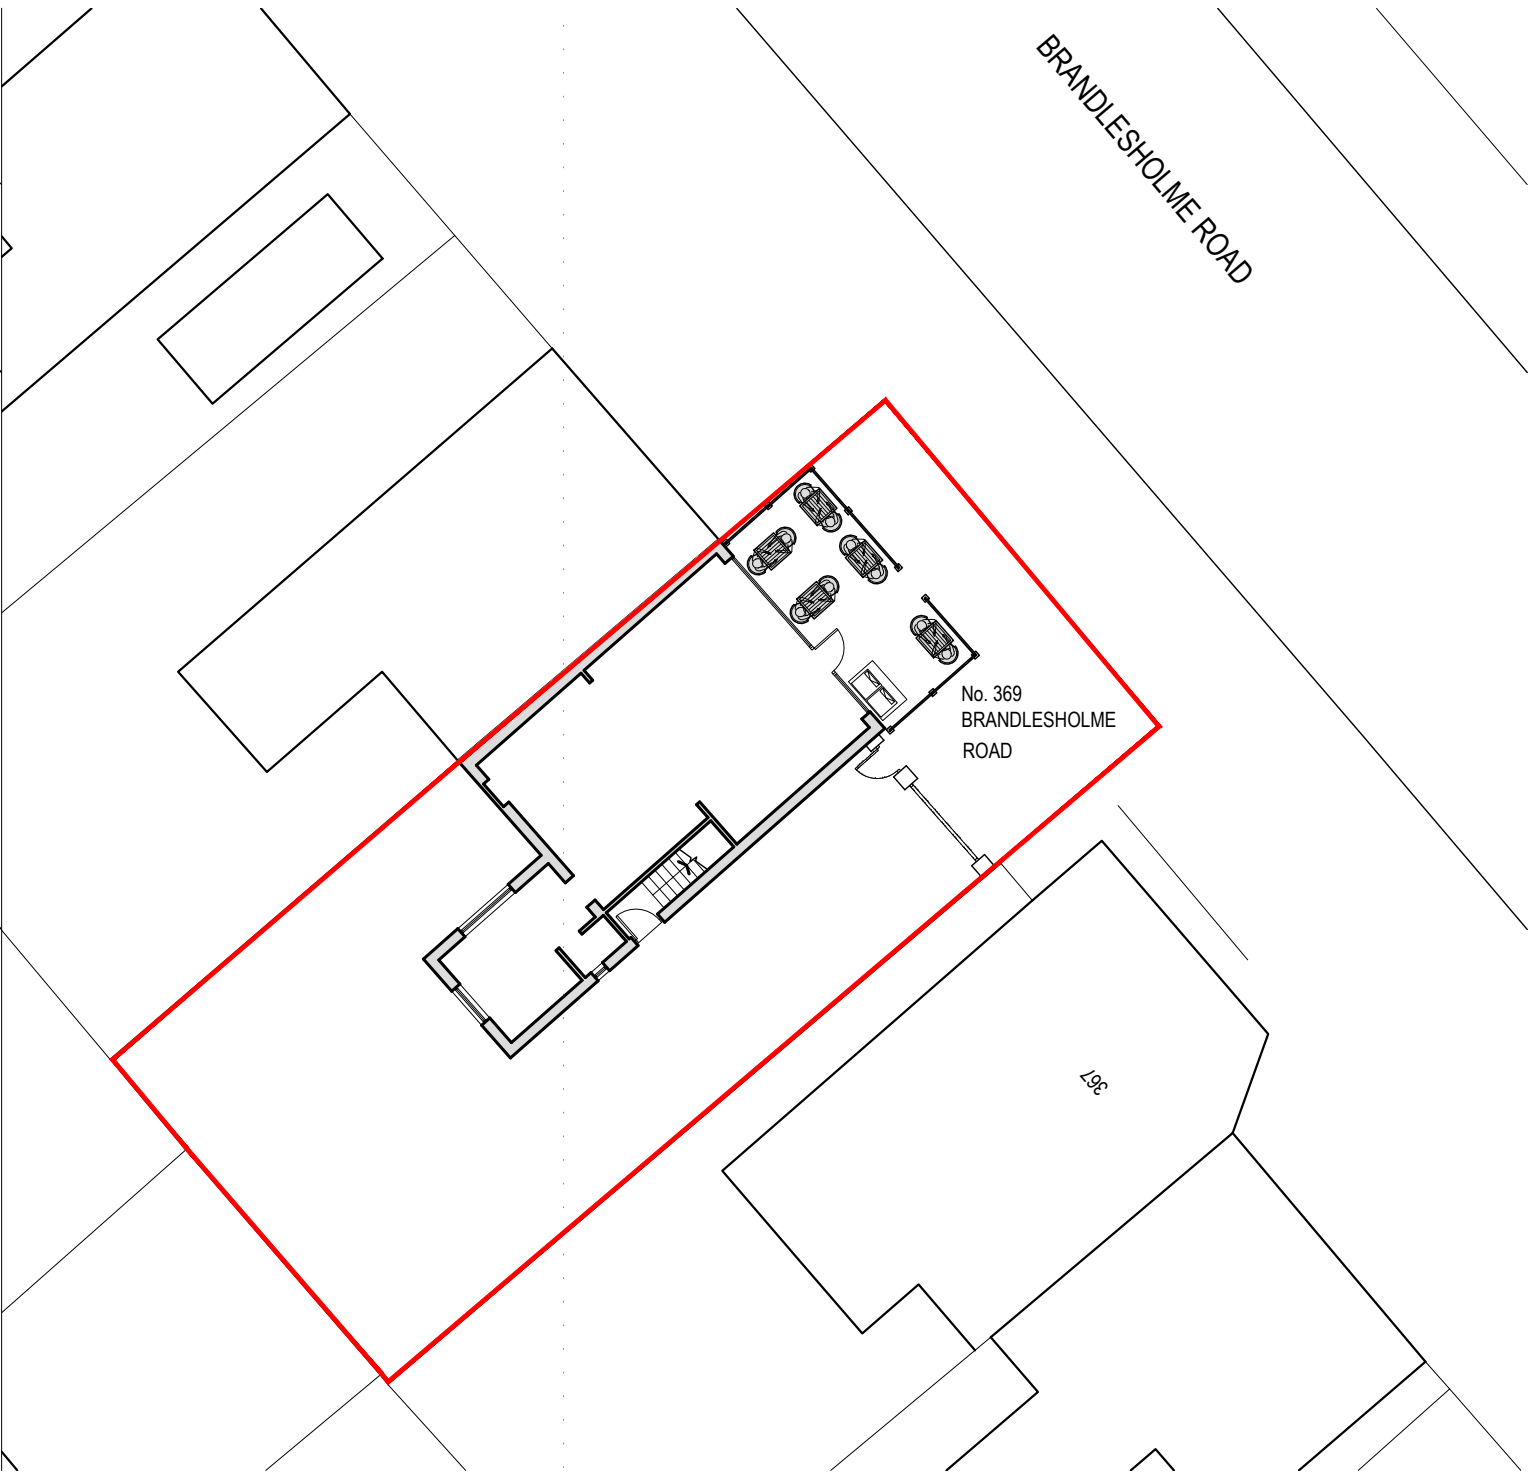

PROPOSED SITE BLOCK PLAN
1:200@A3