


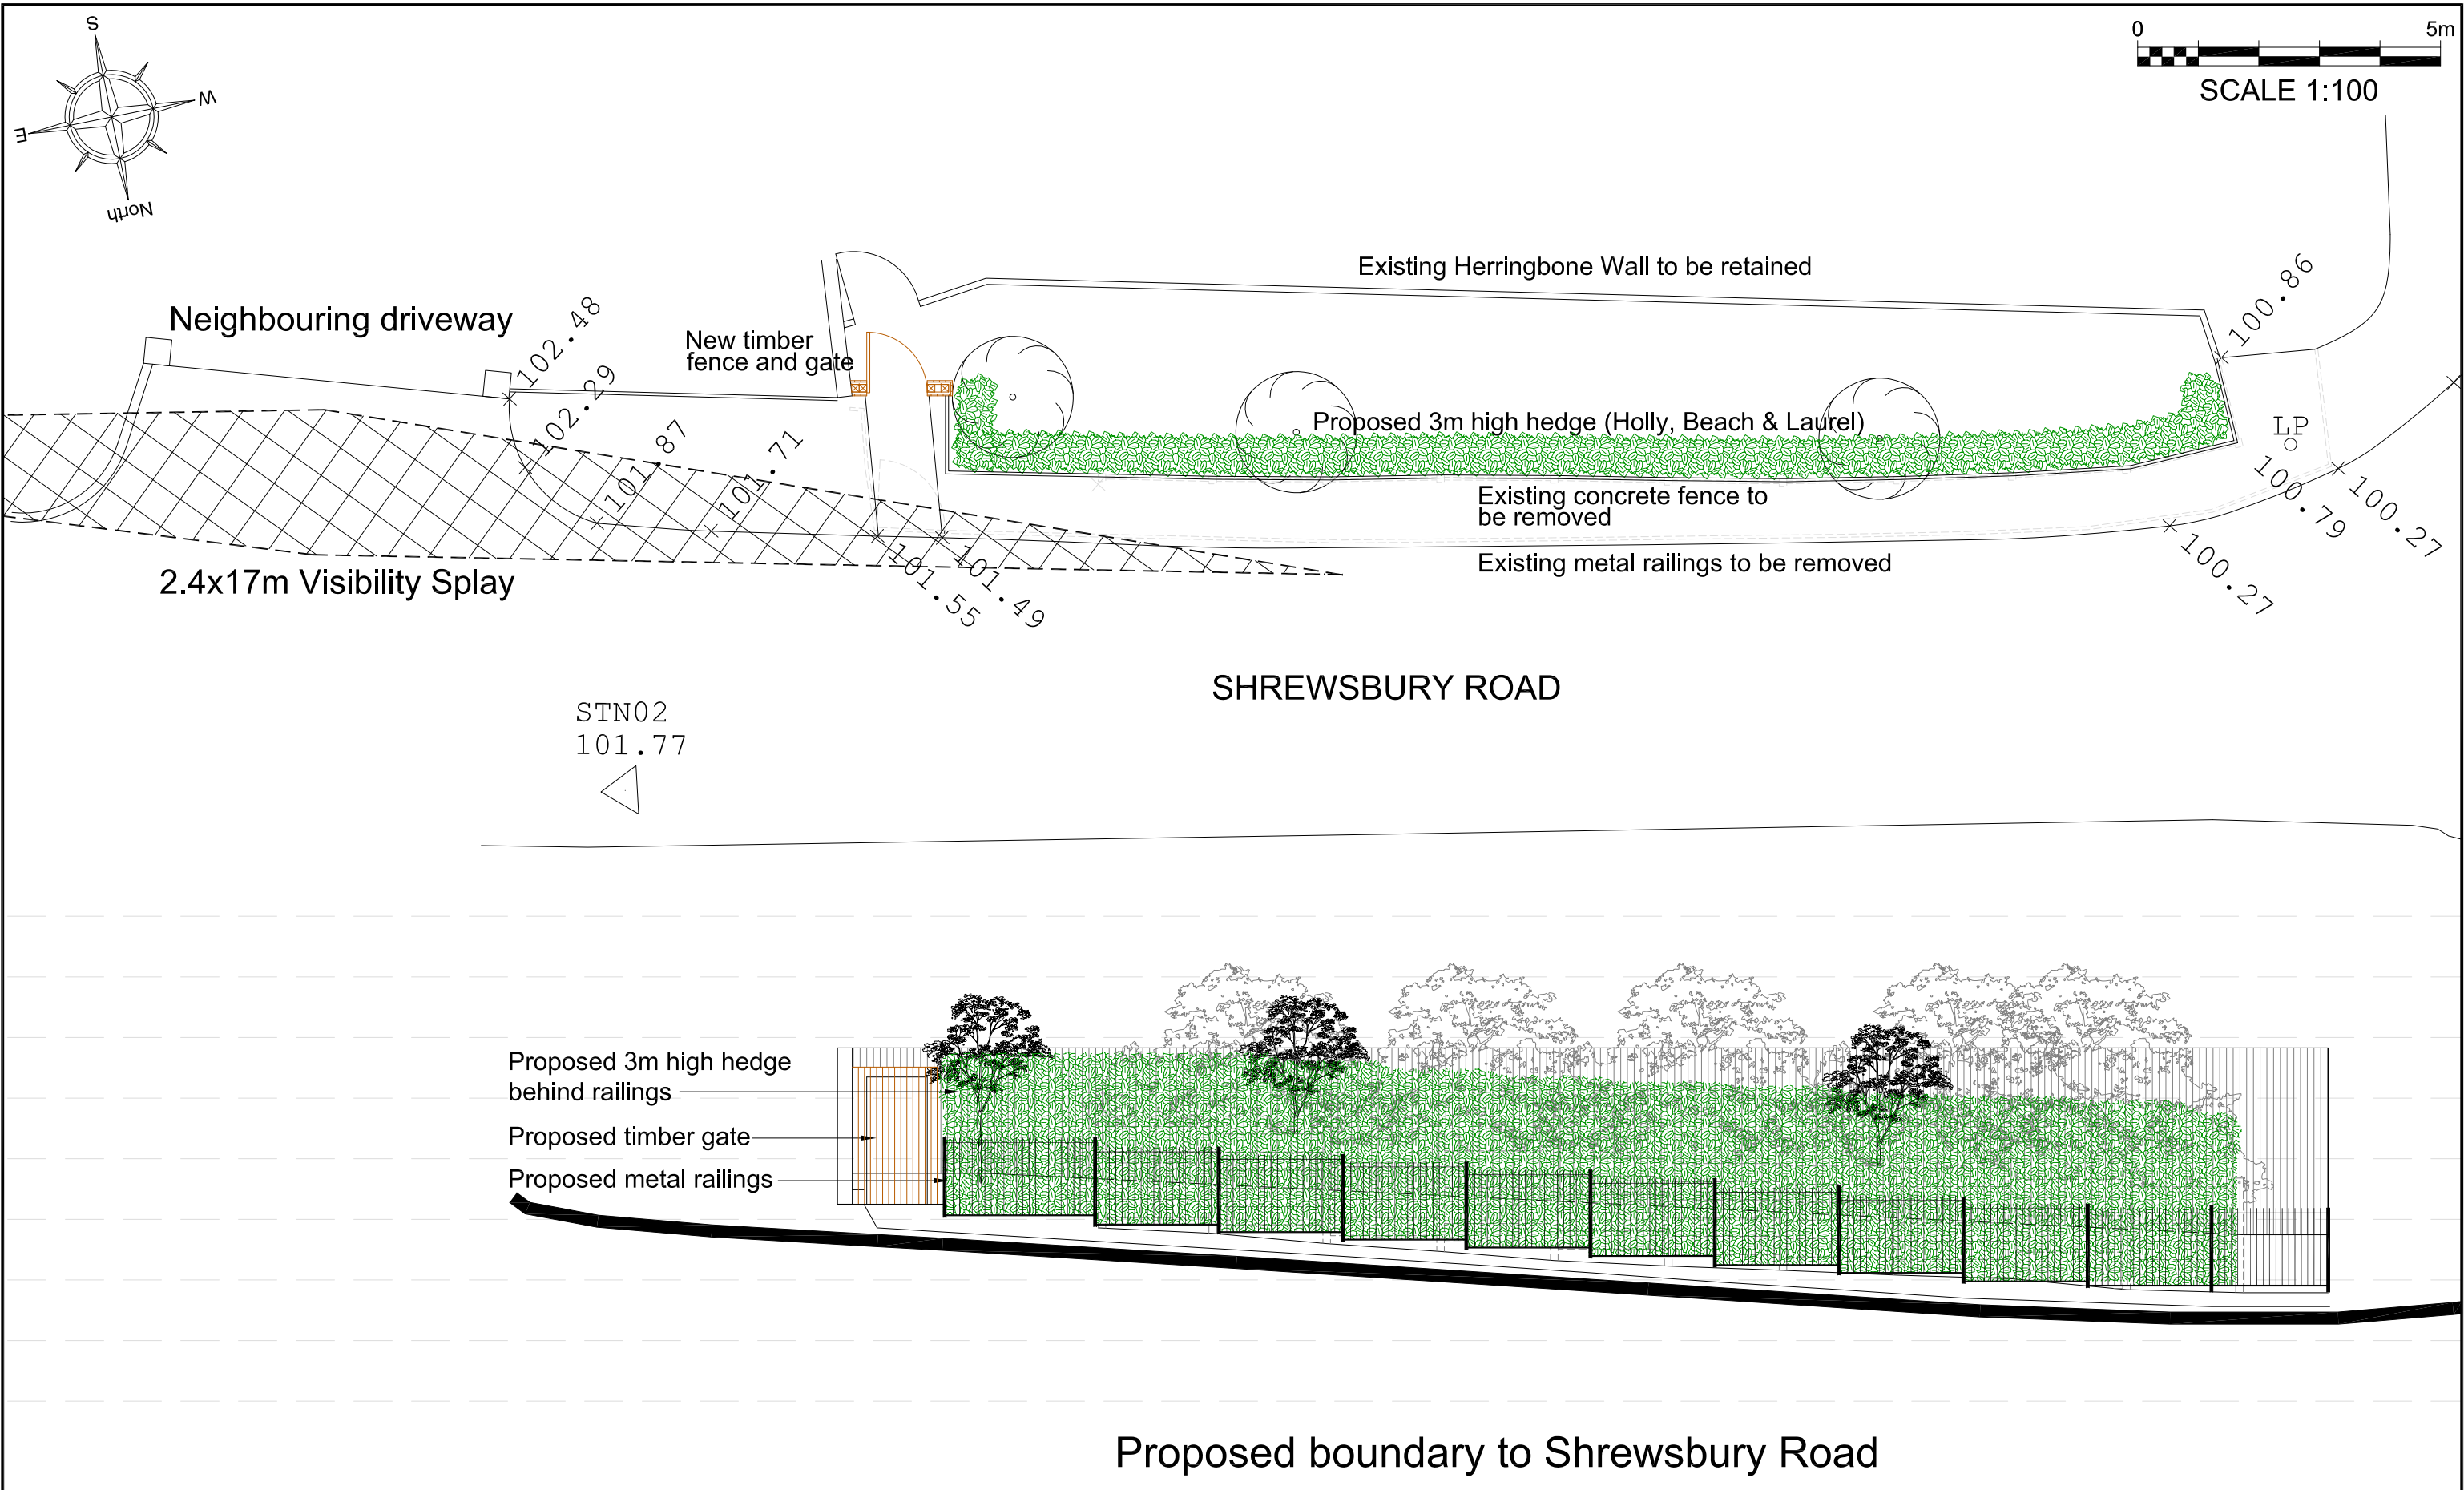

E	DRAWING REV IN LINE WITH PLANNERS COMMENTS	RW	16.12.20	 HOWARD & SEDDON A.R.I.B.A. CHARTERED ARCHITECTS 64 WASHWAY ROAD SALE, CHESHIRE, M33 7RE TEL No. 0161 - 973 8296 FAX No. 0161 - 962 3485 E-MAIL : ADMIN@HOWARDANDESDON.CO.UK	PROJECT	SHREWSBURY HOUSE LOWTHER ROAD, PRESTWICH MANCHESTER, M25 9QG	TITLE	DRAWN RW	DRG No. 13,767/31
D	DRAWING REVISED	HM	06.10.20		CLIENT	MR ANTHONY JACOBS		DATE 14.07.20	
C	DRAWING REVISED	RW	20.07.20					SCALE 1:100 (A3)	AMENDMENT E
B	DRAWING REVISED	RW	17.07.20						
A	FIRST ISSUE	RW	16.07.20						
REV	DESCRIPTION	BY	DATE						