




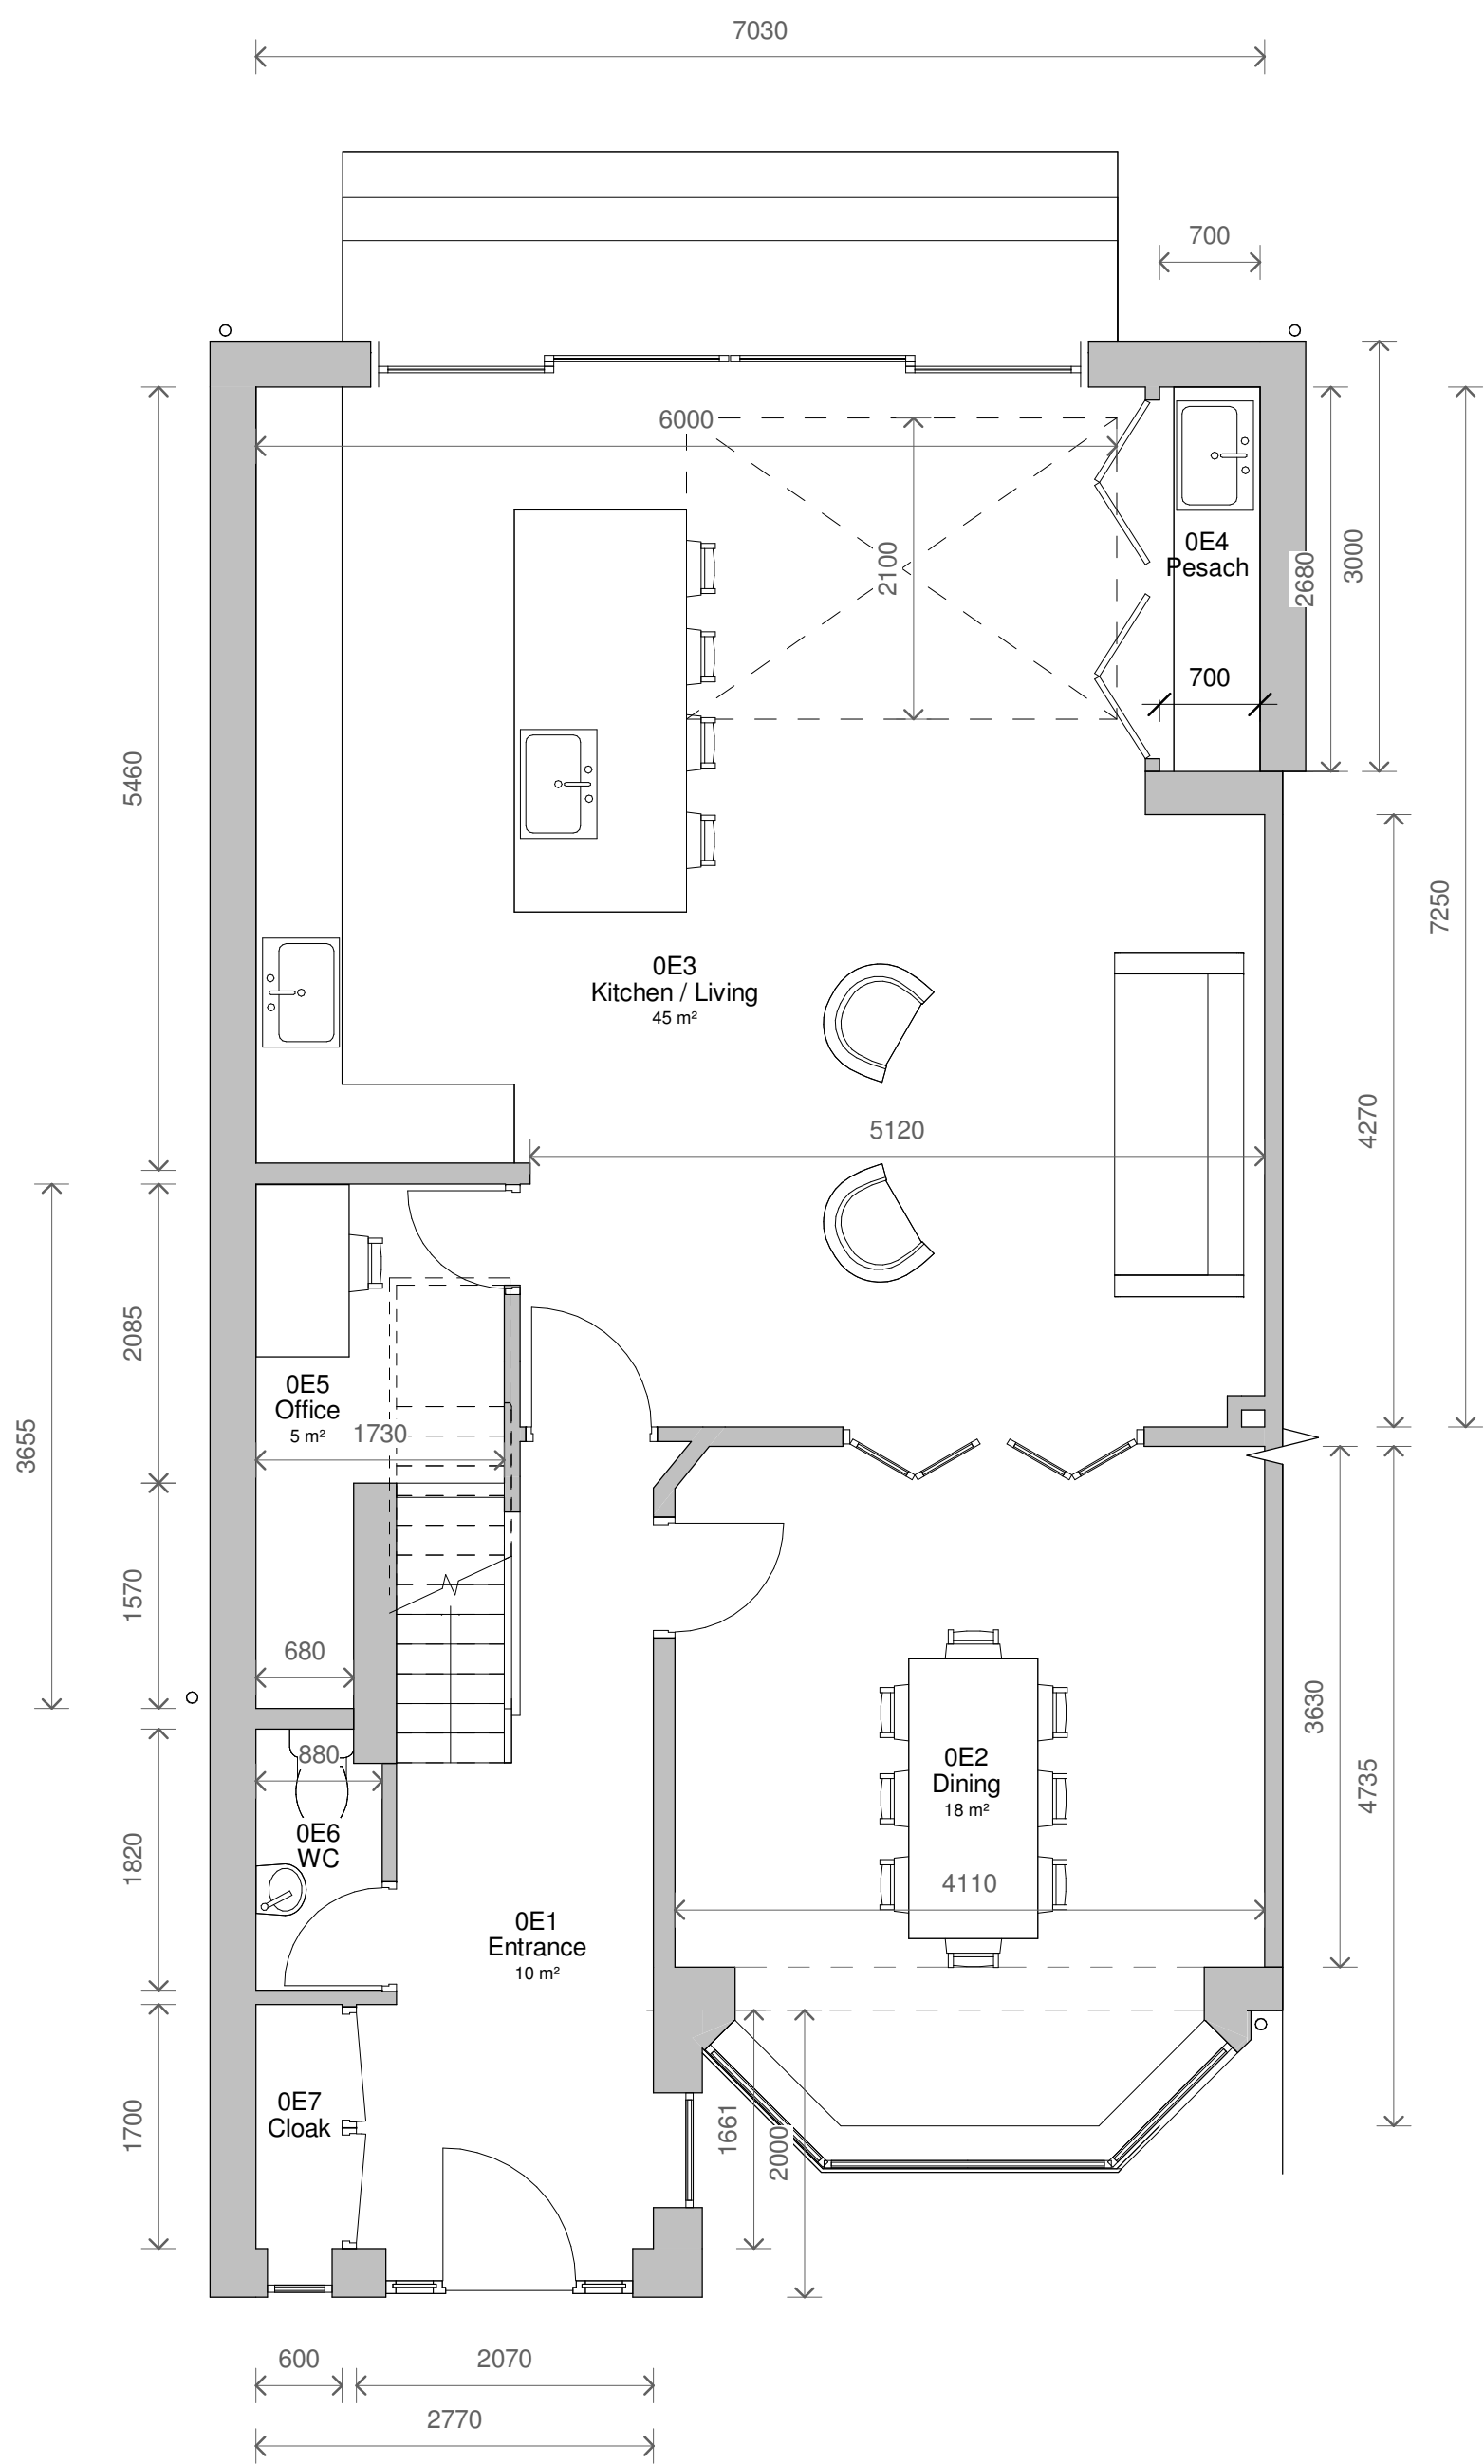



1 Level 0 - Existing
1 : 50

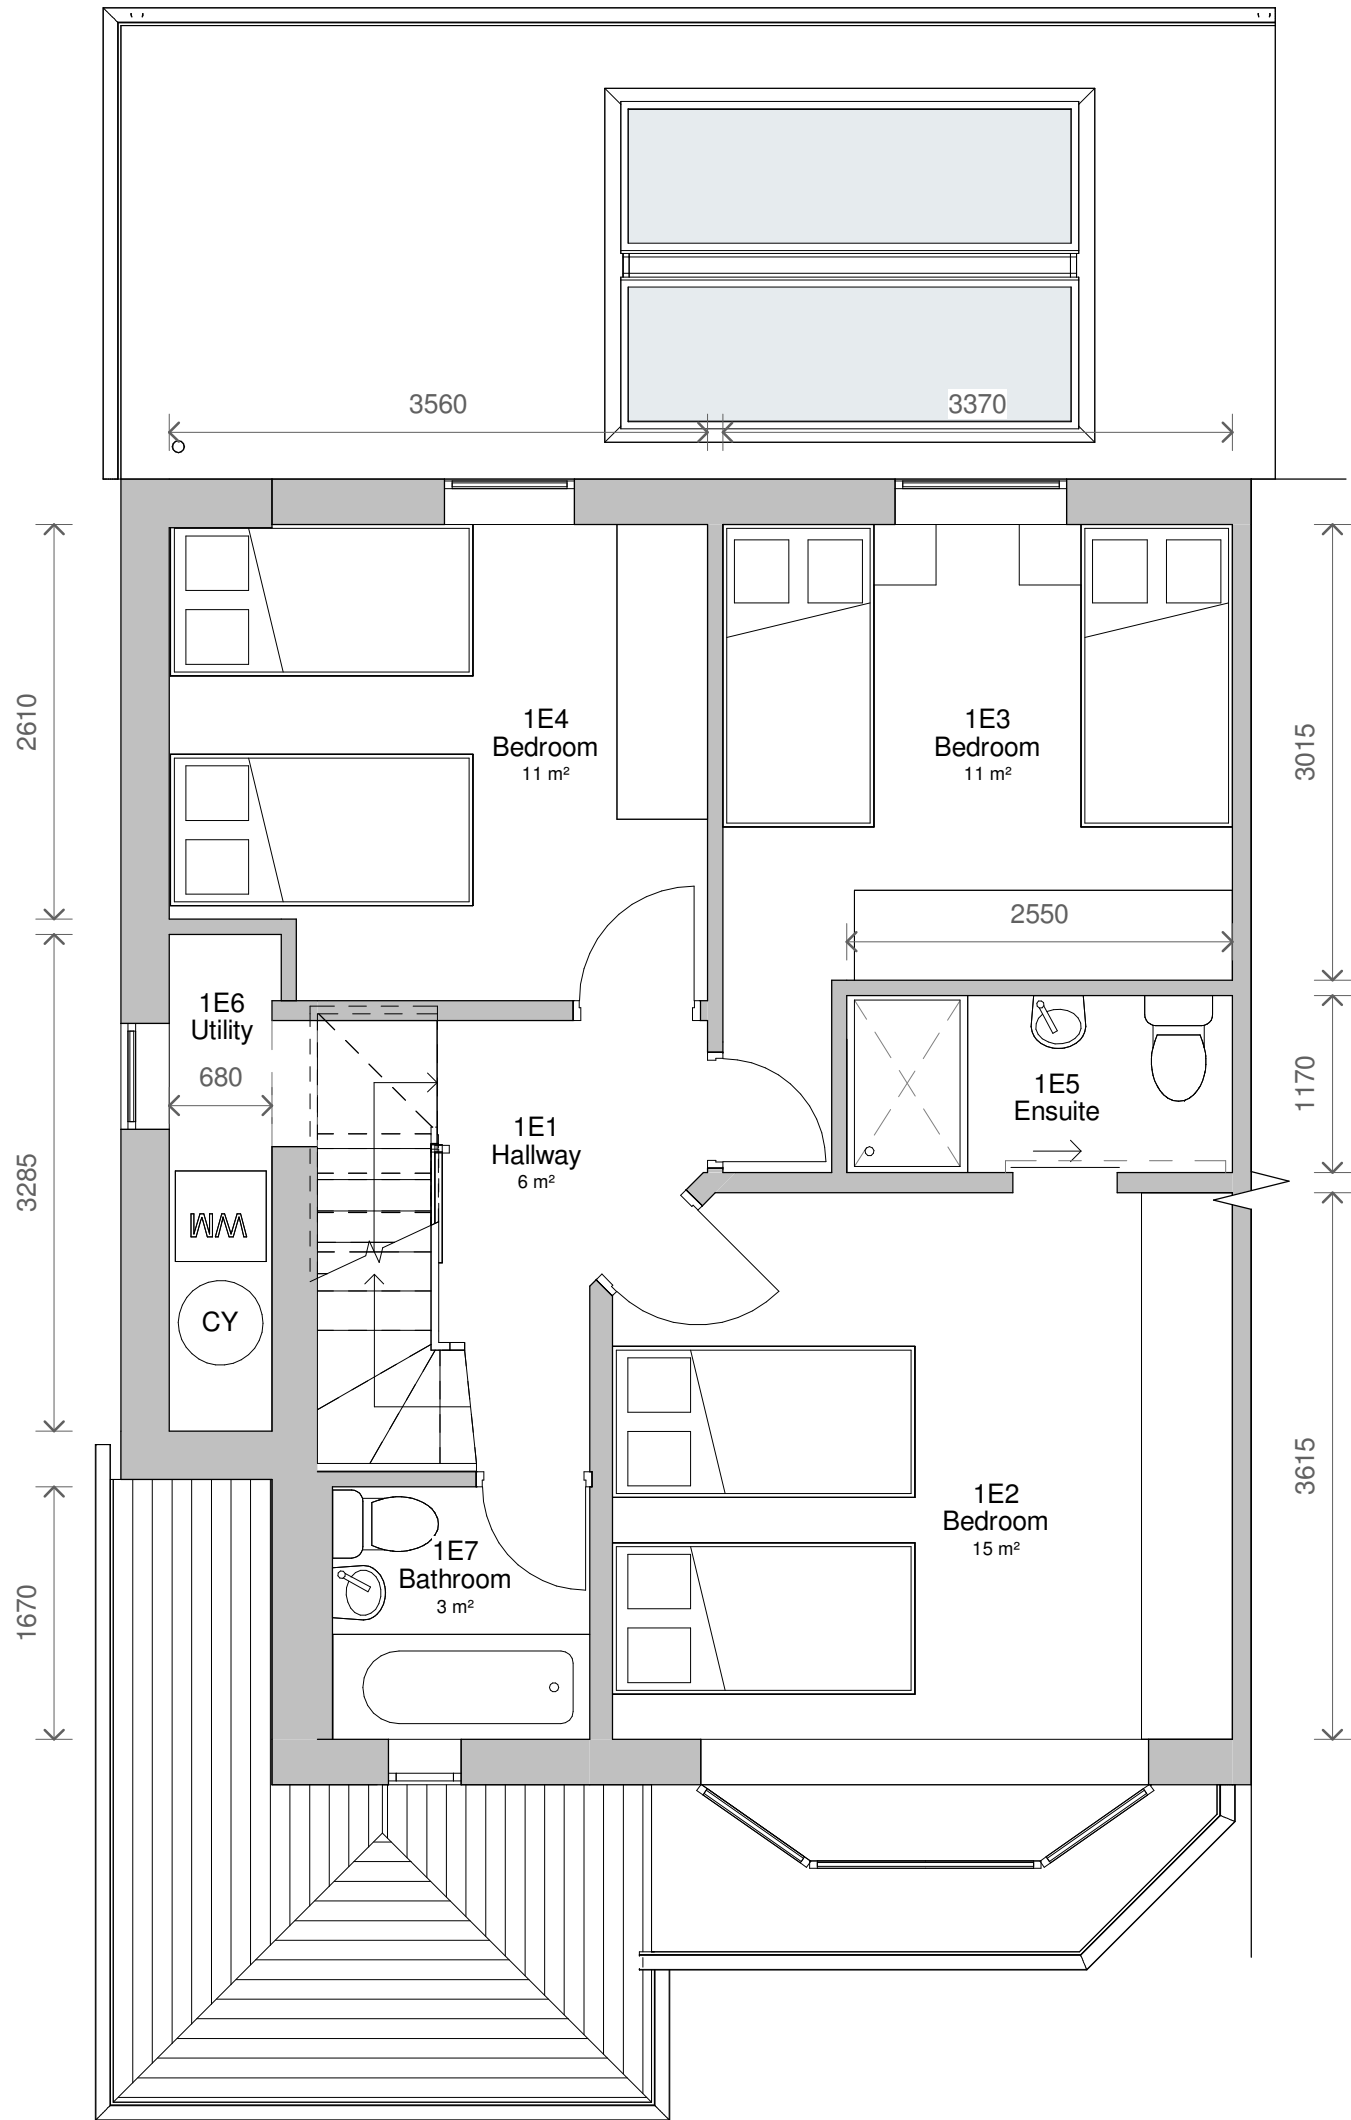

2 Level 1 - Existing
1 : 50

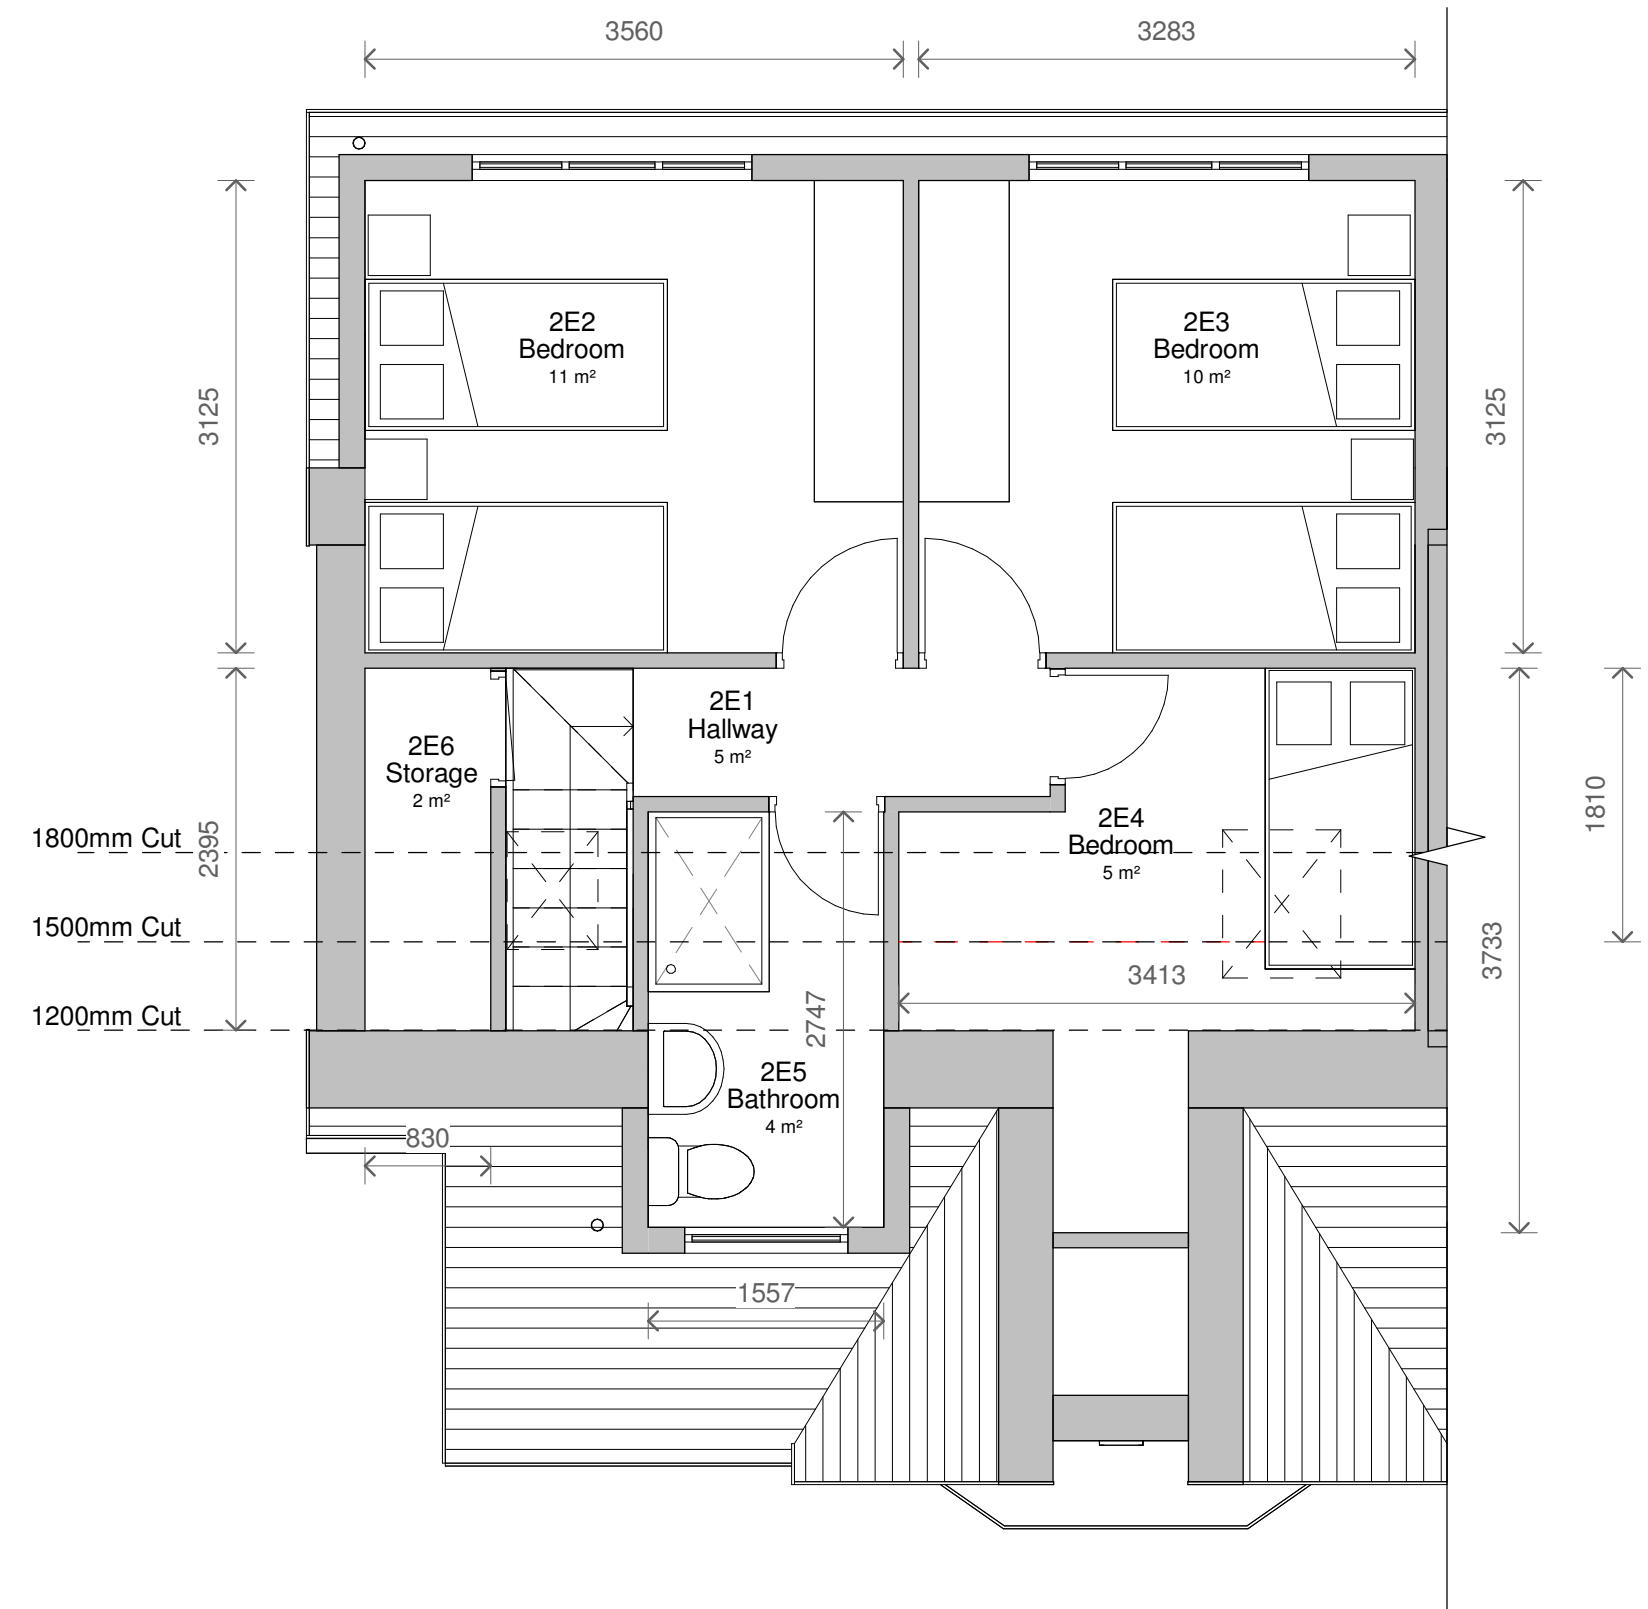

3 Level 2 - Existing
1 : 50

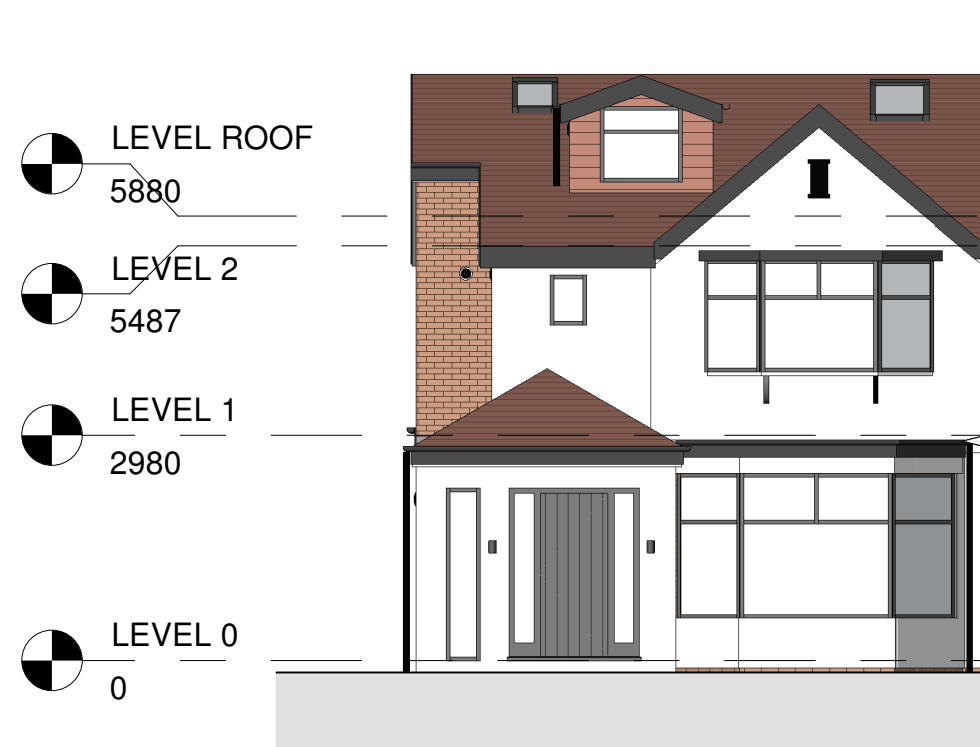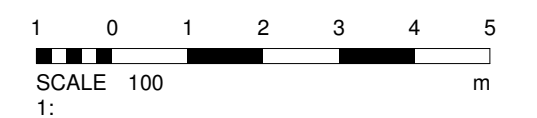


4 Front - Existing
1 : 100



5 Left Side - Existing
1 : 100



6 Rear - Existing
1 : 100

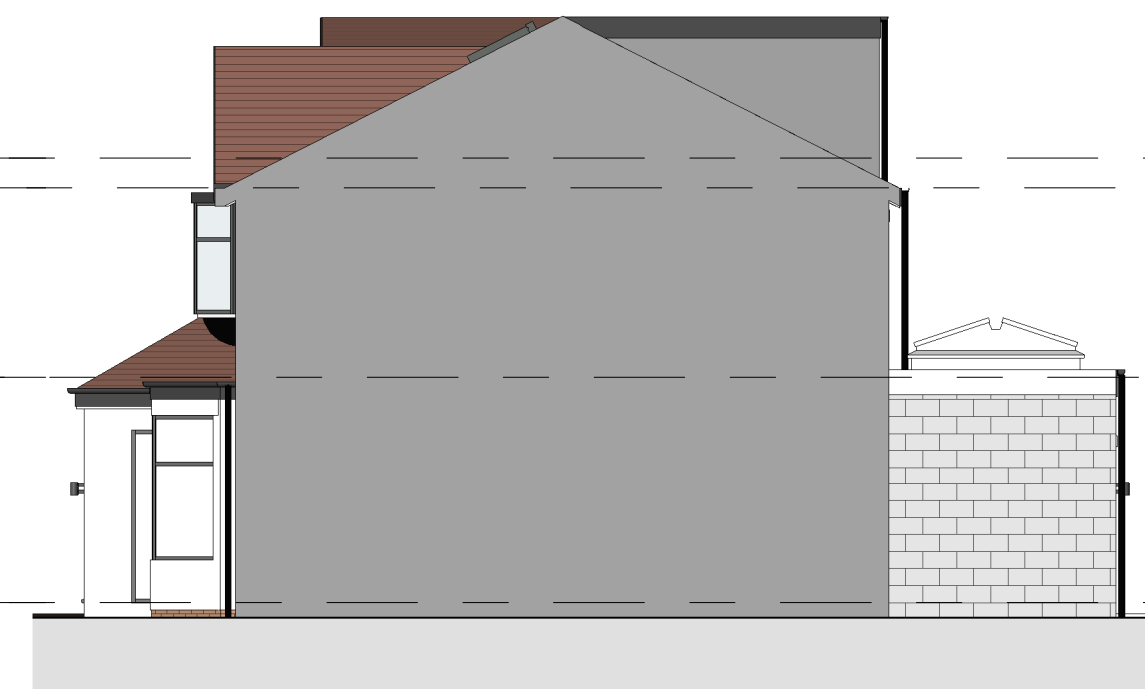

7 Right Side - Existing
1 : 100

No. Description Date

PROJECT 20 Winchester Avenue		
TITLE Existing Plans and Elevations		
STATUS DESIGN		
DRAWN BY CB	DATE 08/05/2024	SCALE (@ A1) As indicated
PROJECT NUMBER GGS24061	DRAWING NUMBER 002	REV
GOLD SKETCH S T U D I O S www.goldsketch.co.uk info@goldsketch.co.uk 0161 792 9595		
NOTES COPYRIGHT: ALL RIGHTS RESERVED. NO PART OF THIS DRAWING IS TO BE REPRODUCED WITHOUT WRITTEN CONSENT. DRAWING TO BE USED FOR THE STATUS INDICATED ONLY. ANY DISCREPANCIES TO BE REPORTED TO THE DRAWING PRODUCER AND/OR CLIENT. ALL DIMENSIONS ARE TO BE ACCORDANCE WITH CURRENT UK LEGISLATION, RELEVANT CODES OF PRACTICE AND BRITISH STANDARDS. ALL DIMENSIONS ON THIS DRAWING ARE IN MILLIMETRES (UNLESS OTHERWISE STATED).		