




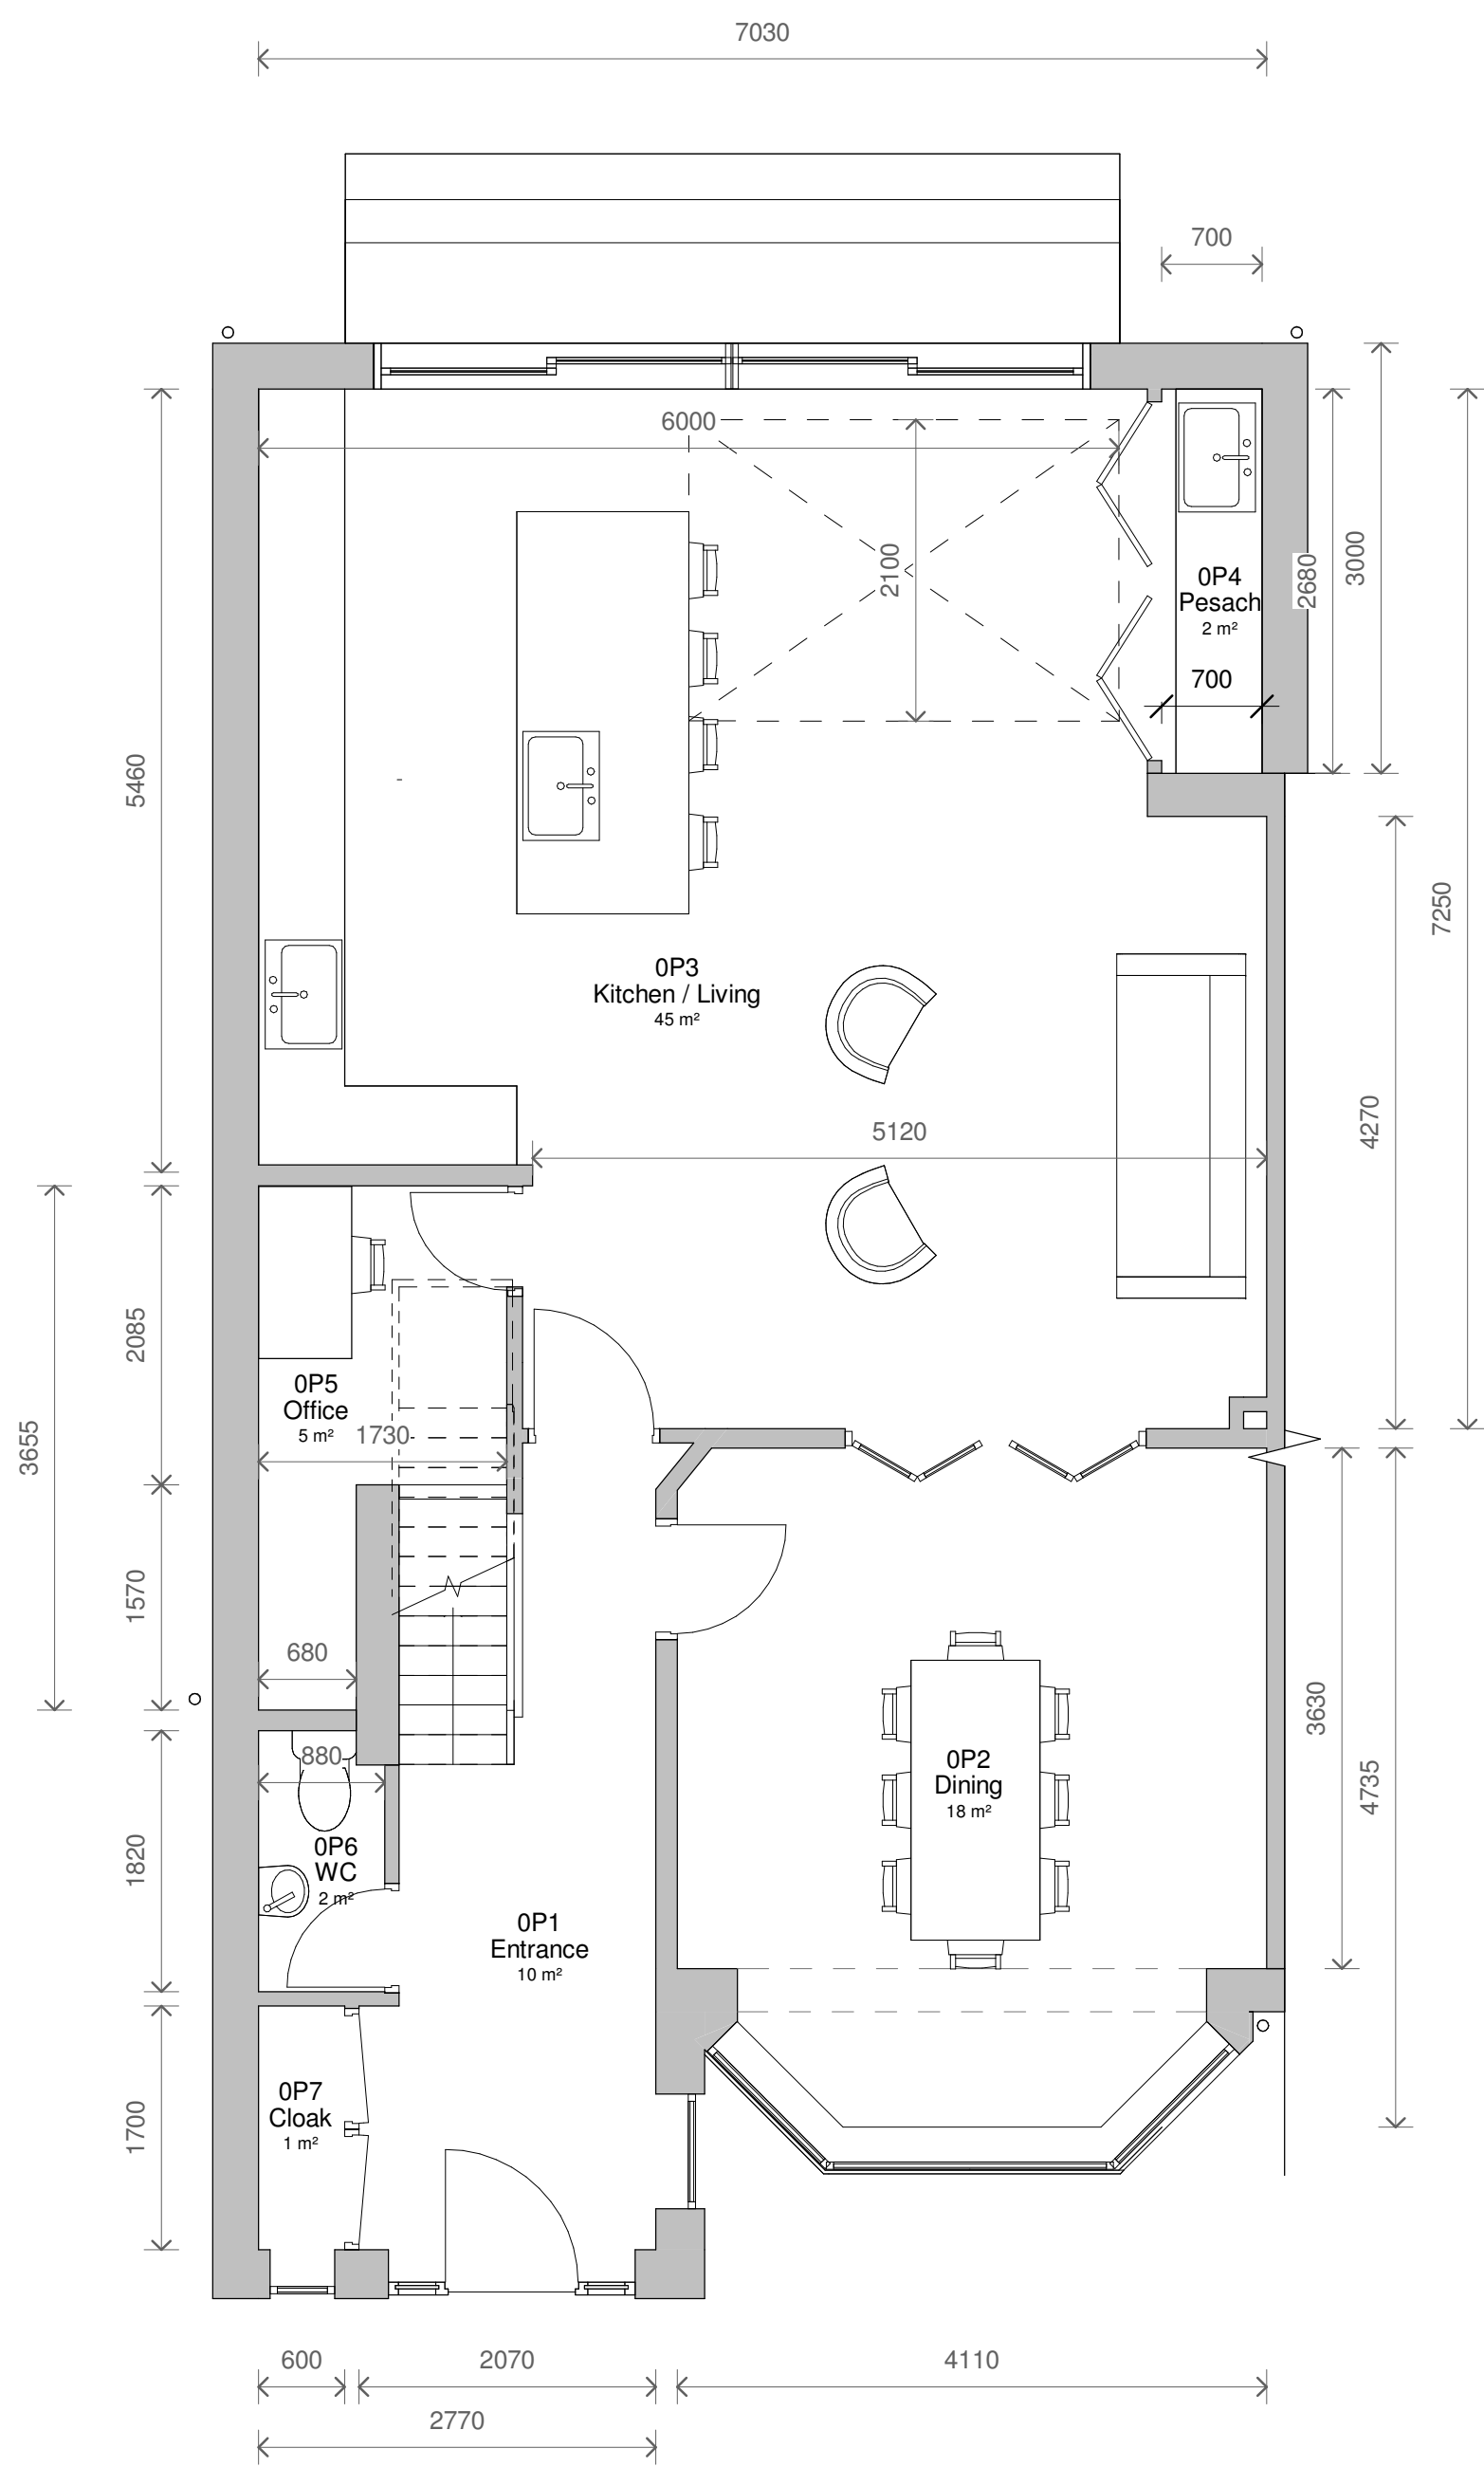

1 Level 0 - Proposed  
1 : 50

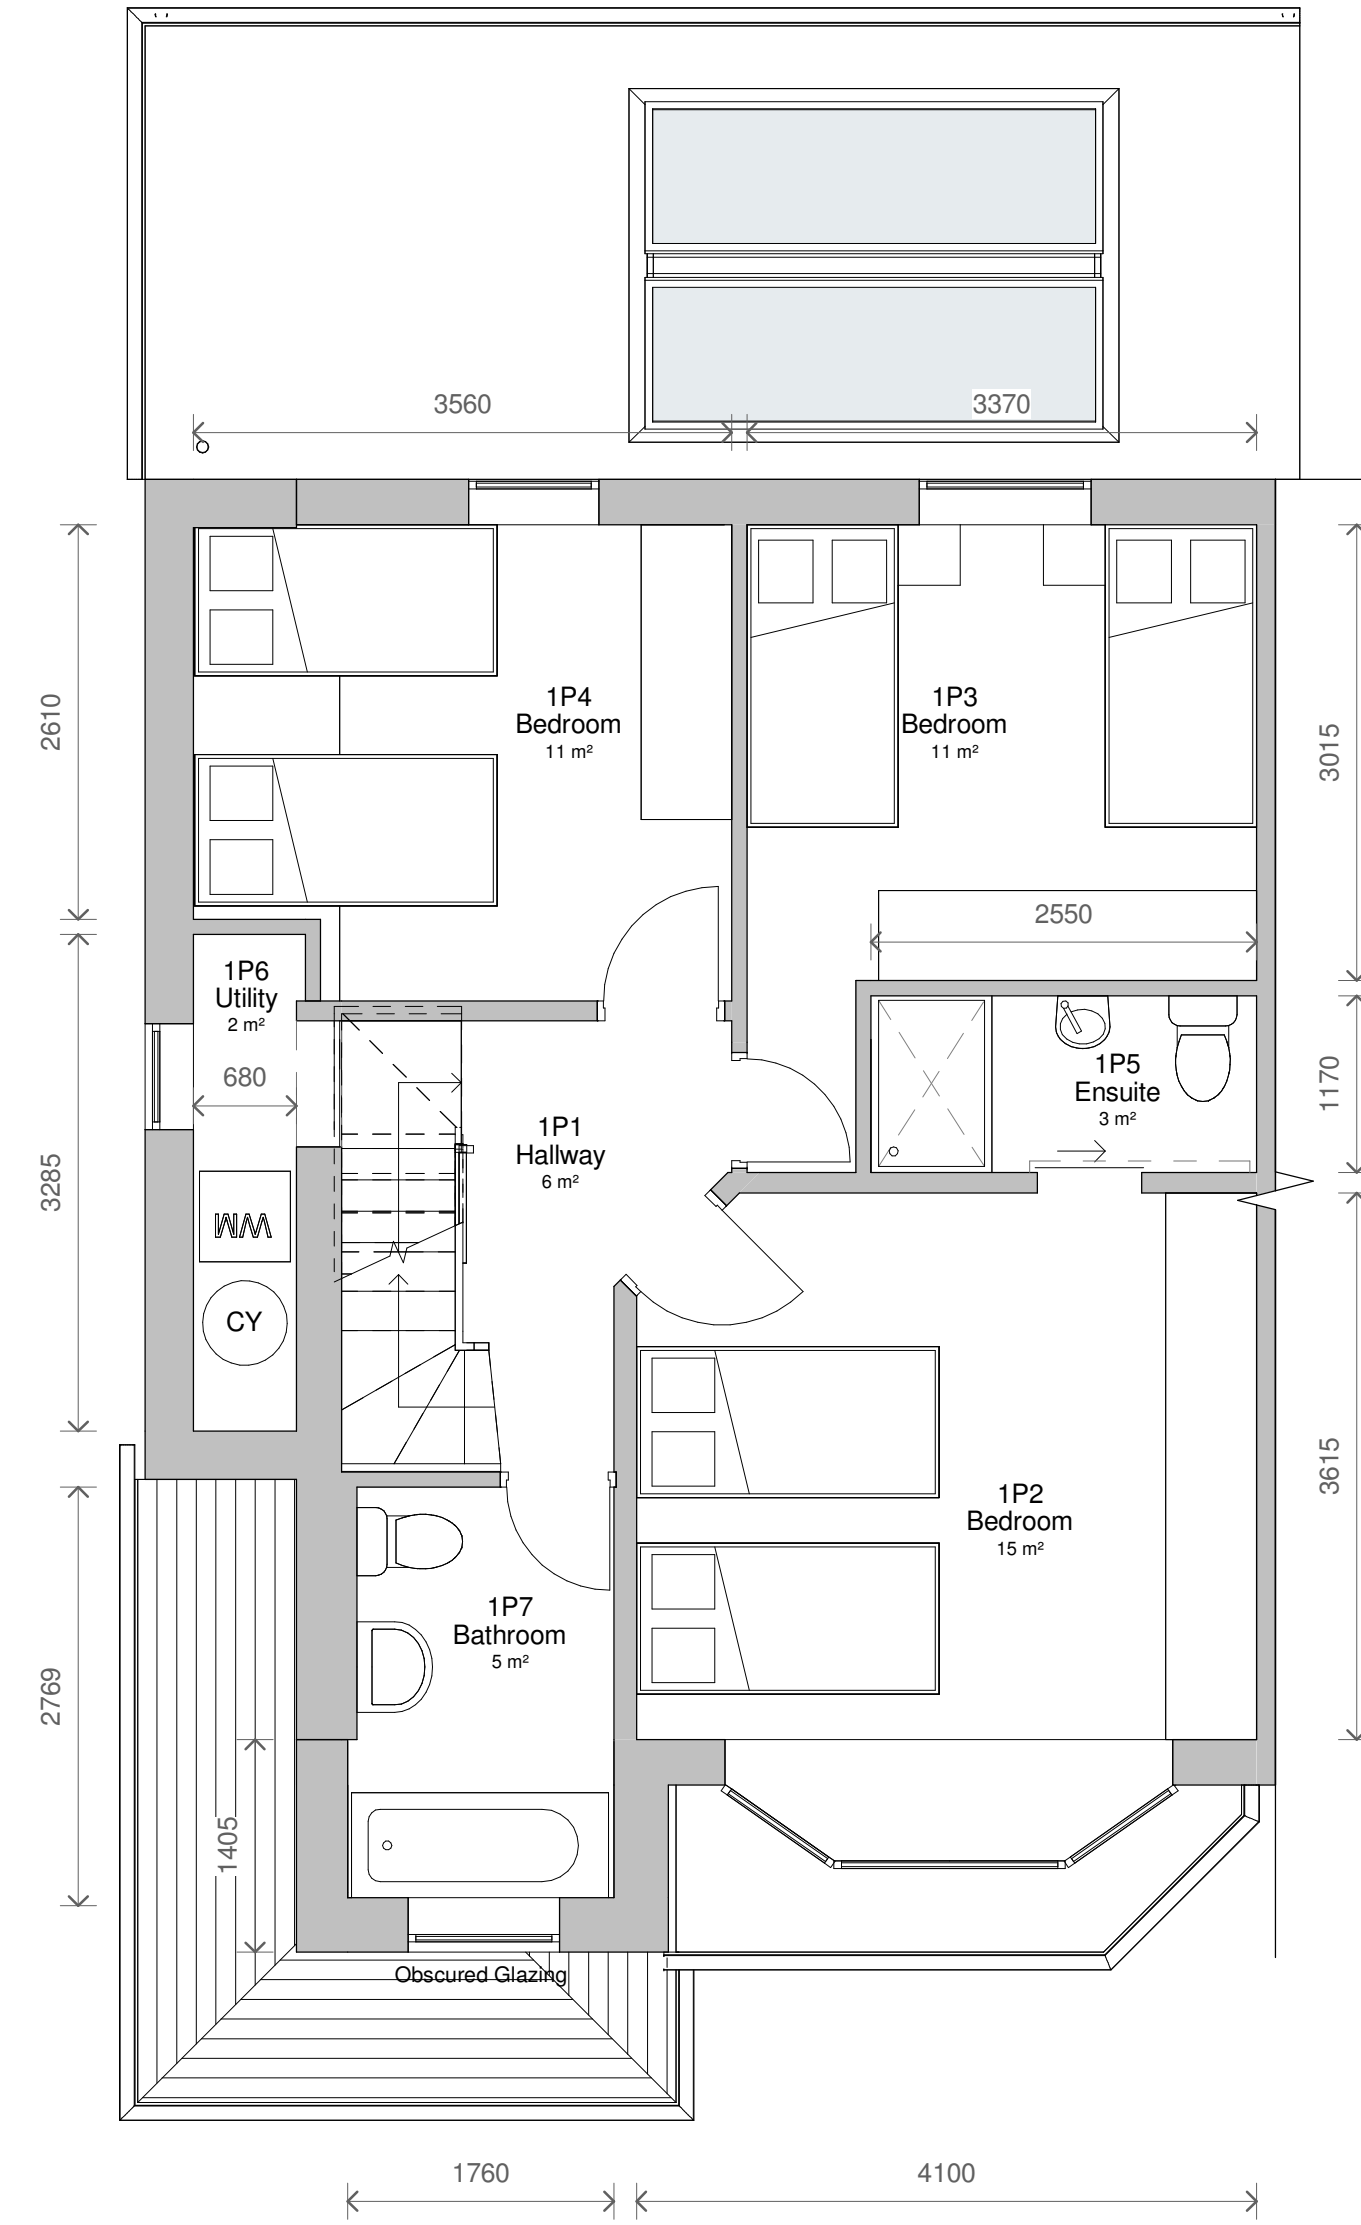

2 Level 1 - Proposed  
1 : 50

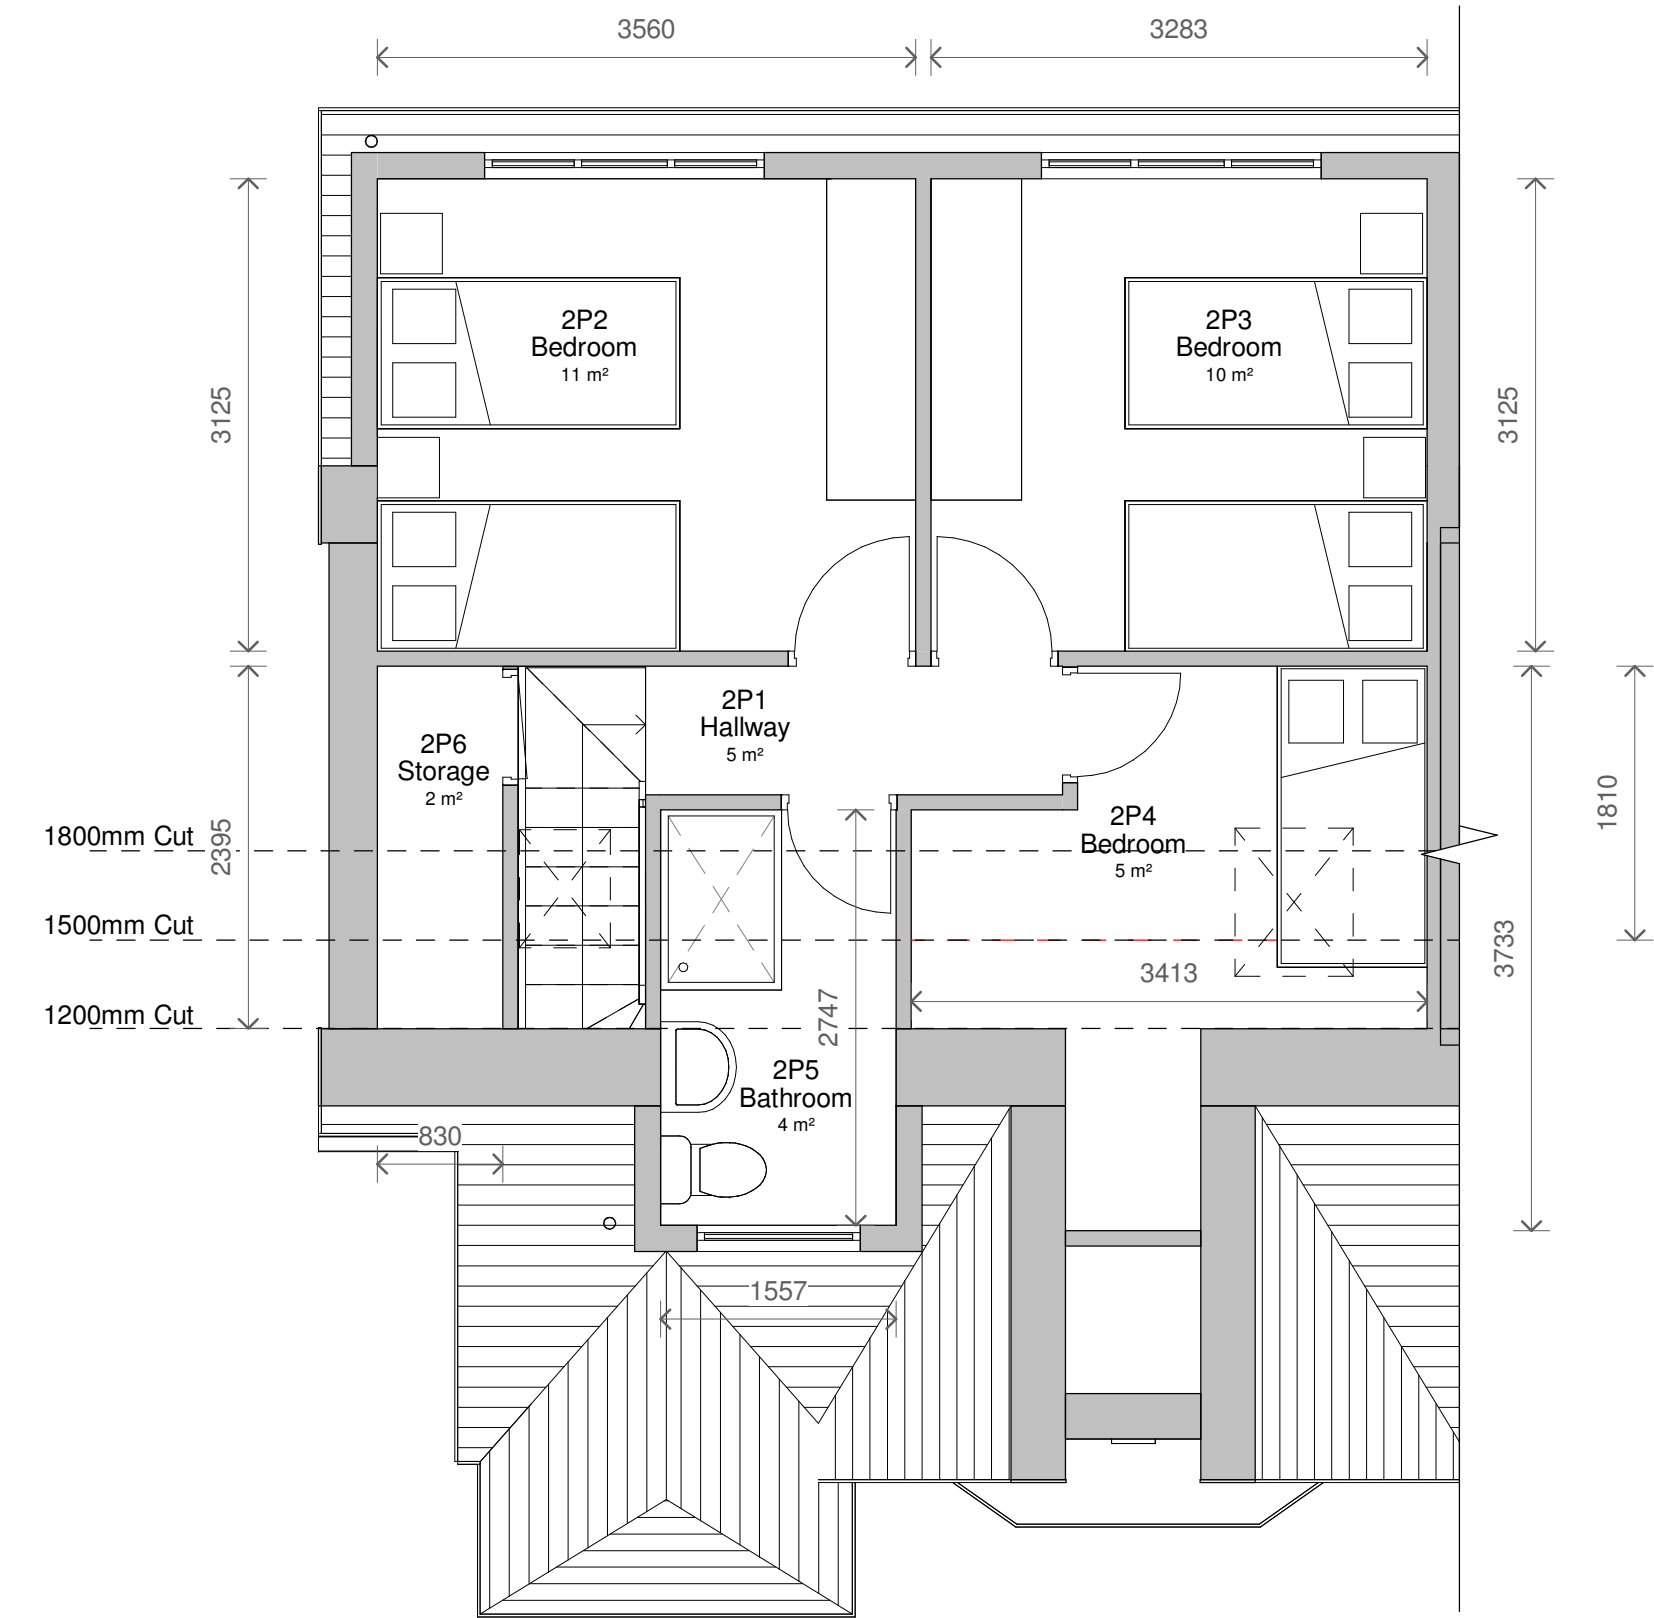

3 Level 2 - Proposed  
1 : 50




4 Front - Proposed  
1 : 100



5 Left Side - Proposed  
1 : 100



6 Rear - Proposed  
1 : 100

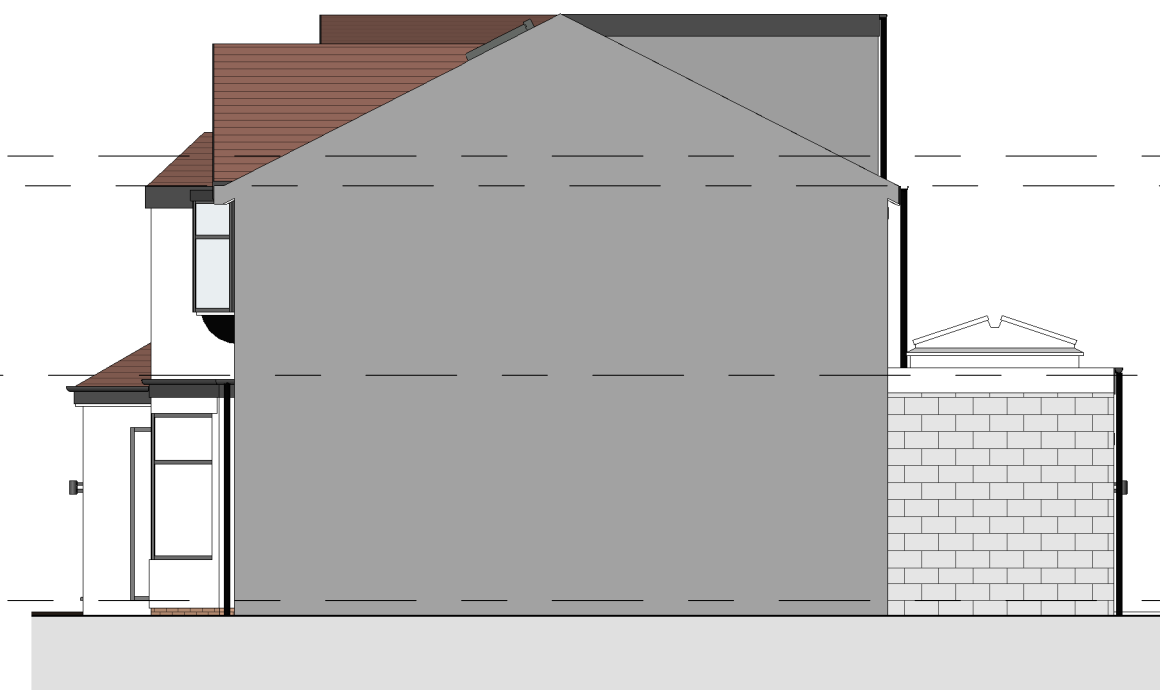

7 Right Side - Proposed  
1 : 100

| No.   | Description           | Date                         |
|---|-----------------------|------------------------------|
| PROJECT<br>20 Winchester Avenue   |                       |                              |
| TITLE<br>Proposed Plans and Elevations   |                       |                              |
| STATUS<br>BUILDING REGS   |                       |                              |
| DRAWN BY<br>CB   | DATE<br>08/05/2024    | SCALE (@ A1)<br>As indicated |
| PROJECT NUMBER<br>GGS24061   | DRAWING NUMBER<br>003 | REV                          |
| GOLD SKETCH<br>S T U D I O S<br>www.golds sketch.co.uk info@golds sketch.co.uk 0161 792 9595   |                       |                              |
| NOTES<br>COPYRIGHT ALL RIGHTS RESERVED.<br>NO PART OF THIS DRAWING IS TO BE REPRODUCED OR TRANSMITTED IN ANY FORM OR BY ANY MEANS, ELECTRONIC OR MECHANICAL, INCLUDING PHOTOCOPYING, RECORDING, OR BY ANY INFORMATION STORAGE AND RETRIEVAL SYSTEM, WITHOUT THE WRITTEN PERMISSION OF GOLD SKETCH STUDIOS.<br>DRAWING TO BE USED FOR THE EXACTLY INDICATED ONLY. ANY DISCREPANCIES TO BE REPORTED TO THE<br>DRAWING PREPARED BY THE COMPANY SHALL BE THE PROPERTY OF GOLD SKETCH STUDIOS. ALL DIMENSIONS ARE IN MILLIMETRES UNLESS<br>OTHERWISE STATED. |                       |                              |