


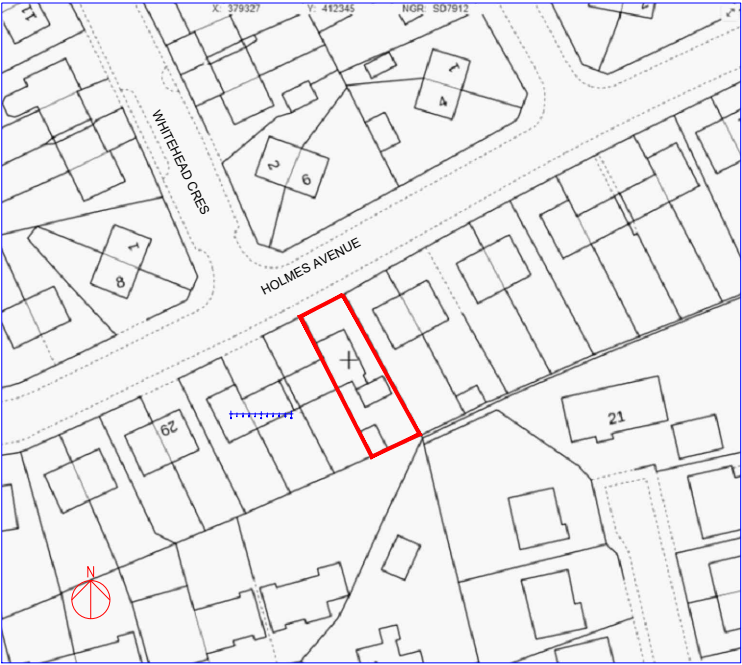


Existing OS Map
Scale 1:500



Proposed OS Map
Scale 1:500



Existing OS Map
Scale 1:1250

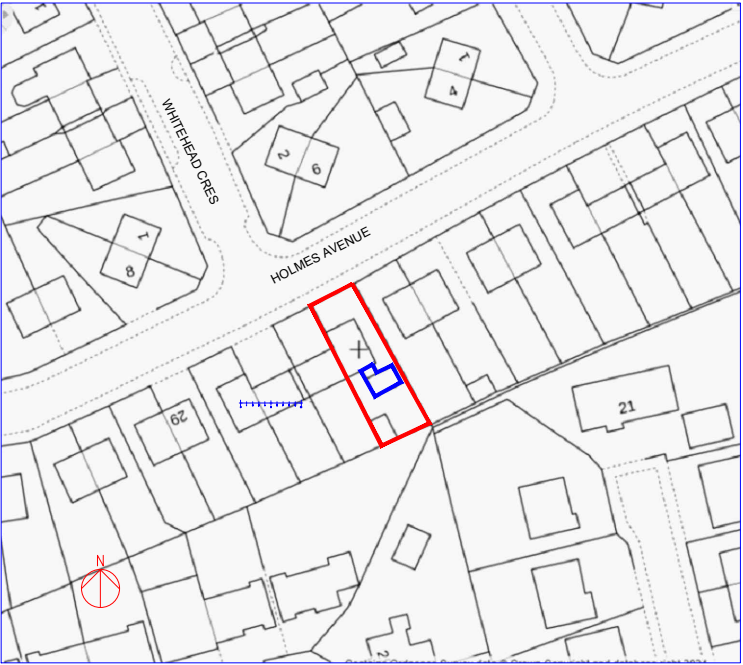

Proposed OS Map
Scale 1:1250

All dimensions are to be checked on site. This drawing shall not be scaled to ascertain dimensions.

Rev	Date	Description
Issued For : INFORMATION PURPOSES ONLY		

Client
Mr. Chris Rybczynski - Bury MBC

Project
21 Holme Avenue, BURY. BL8 1HN
Proposed replacement of single storey rear extension.

Scheme - Drawing Title
OS Map

04	Date	02.05.24
Drawing No.	Revision	Scale Various @A2



Plans To Build It Ltd
Tel: 0161 728 5730
Mob: 07741175755
www.planstobuildit.com