




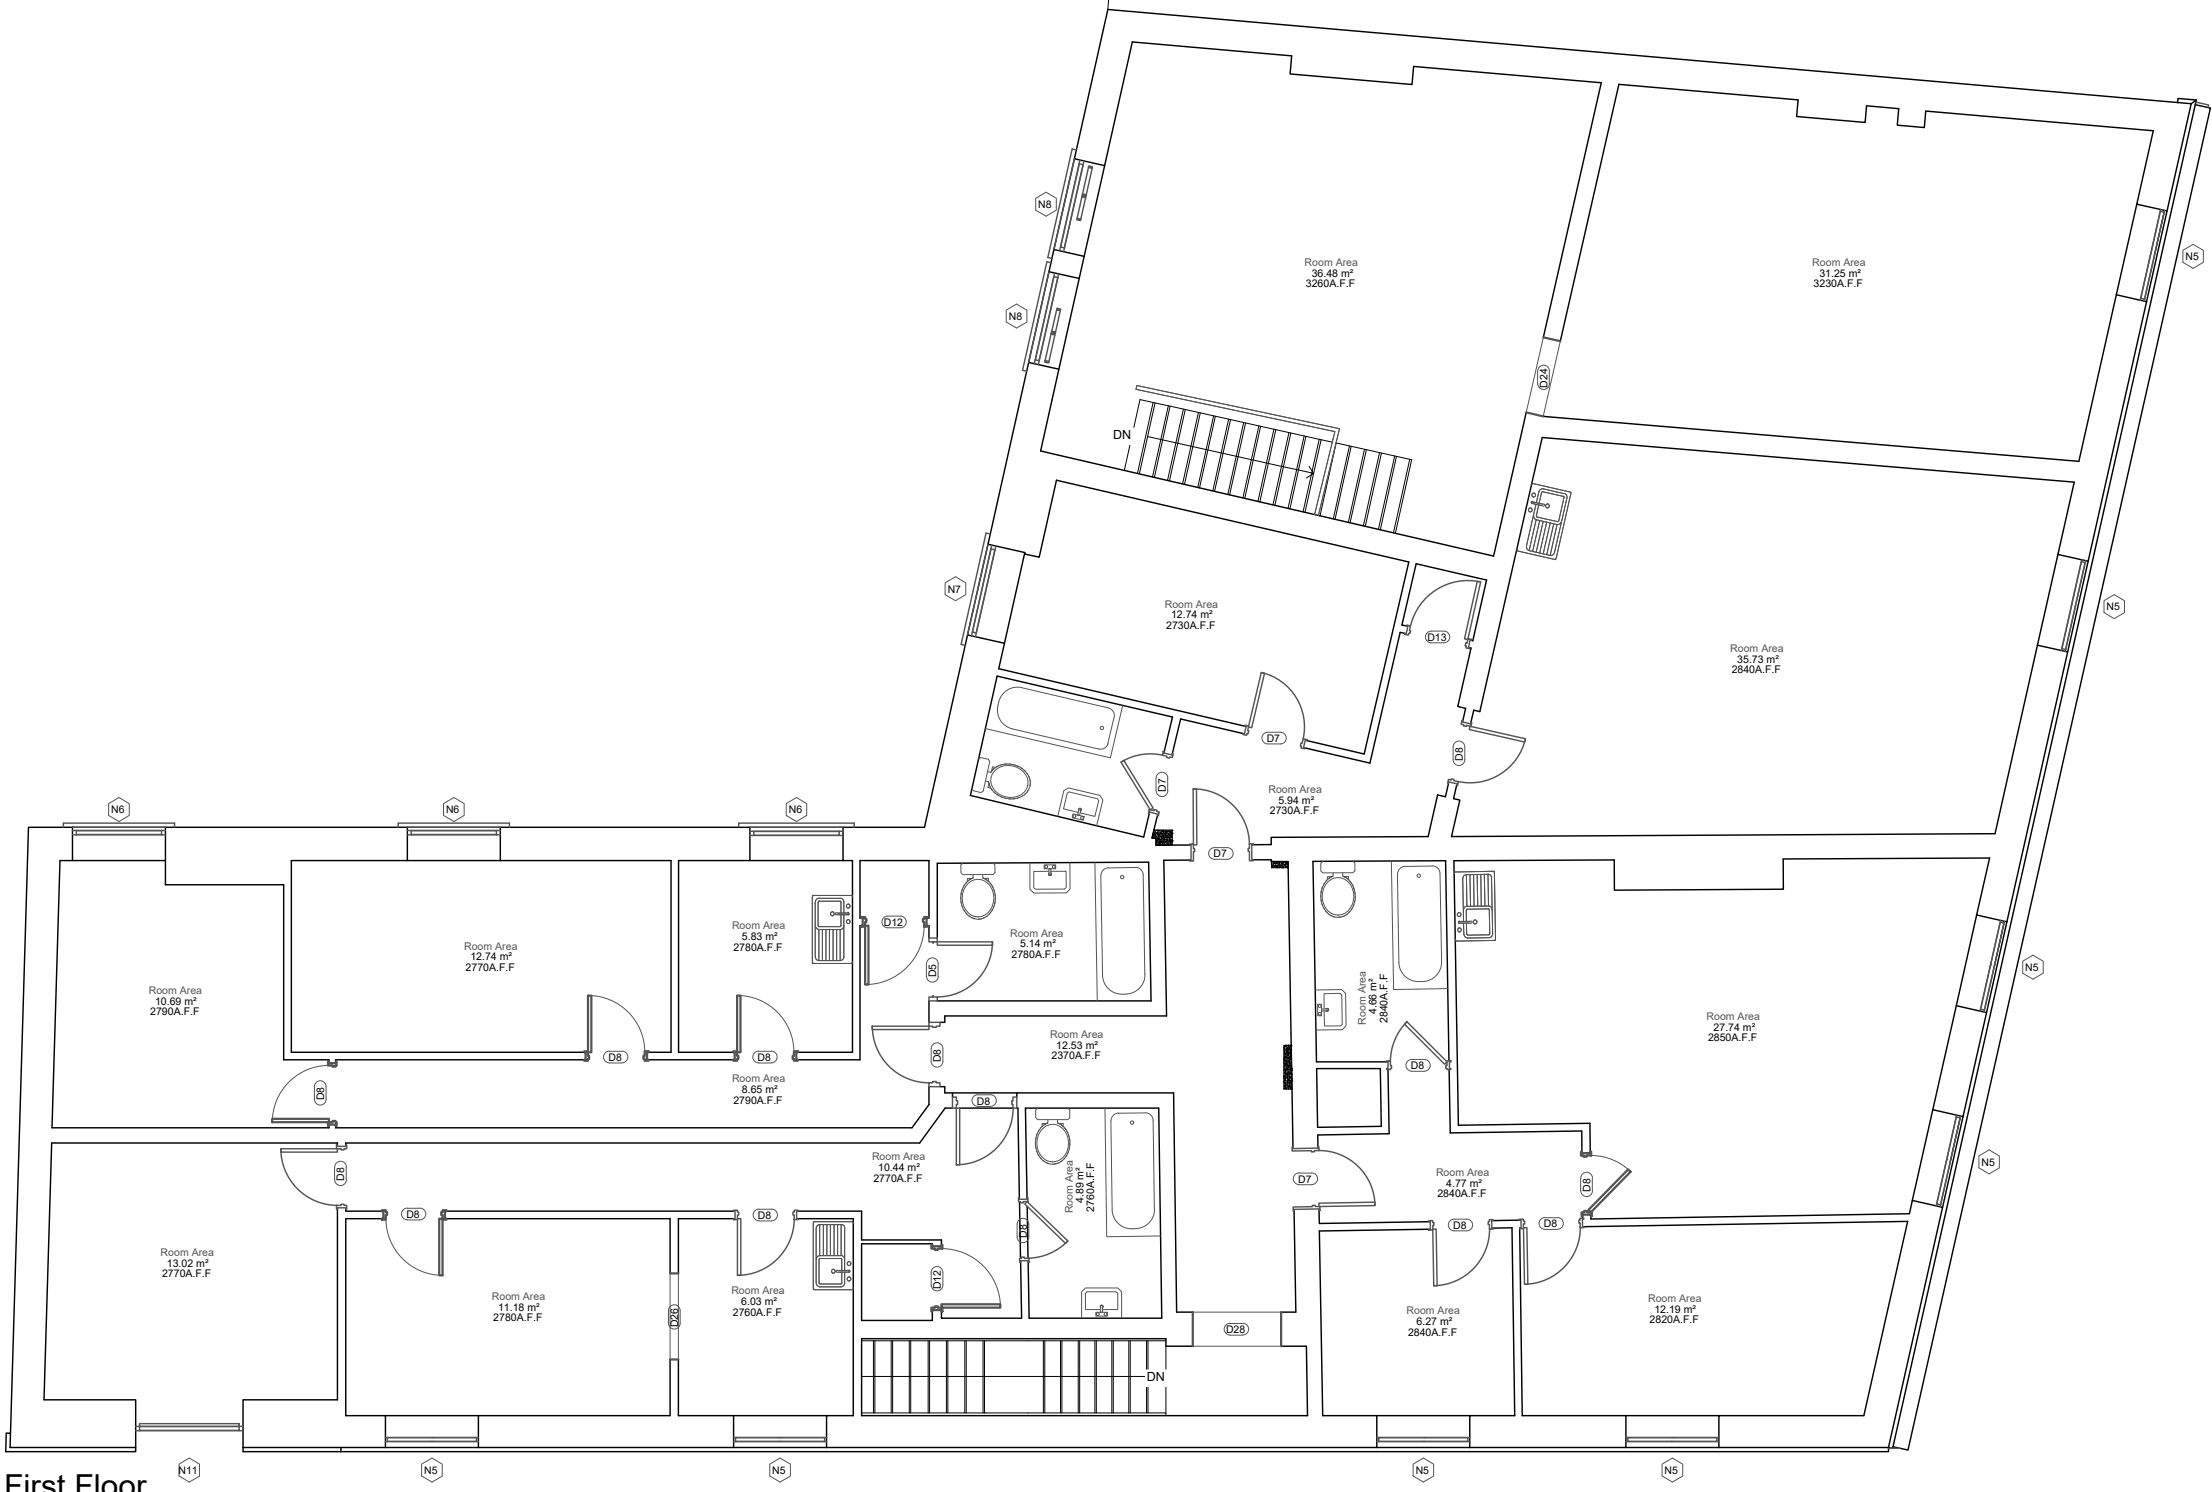

First Floor

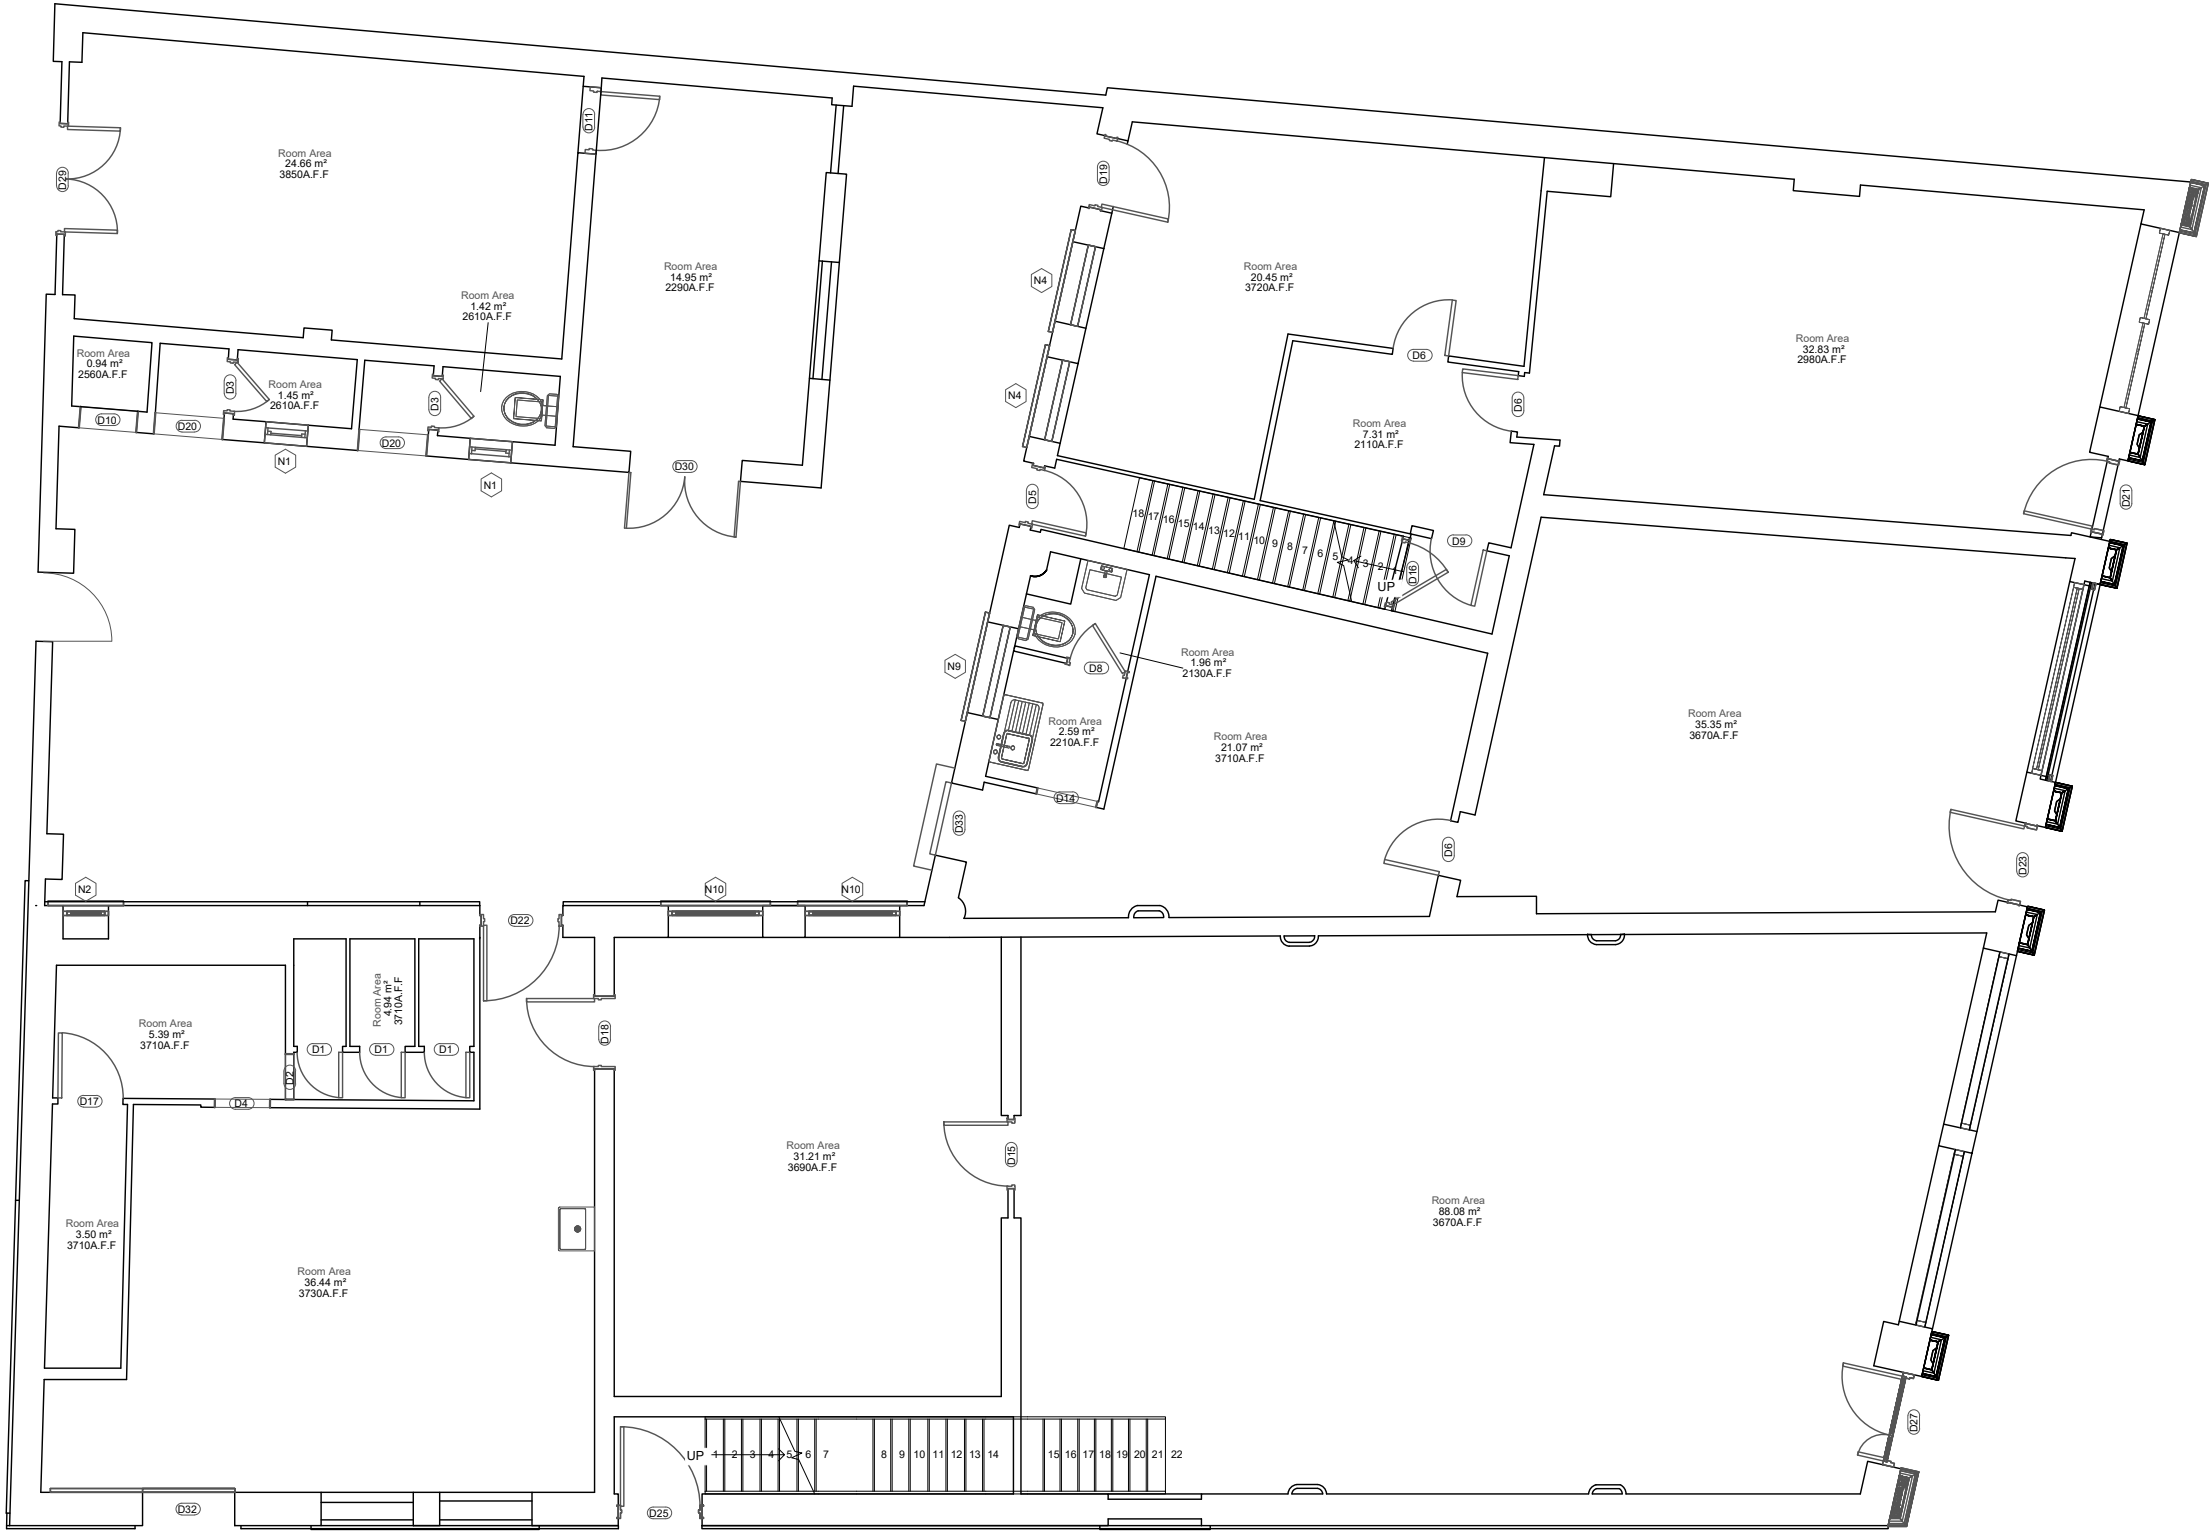

Ground Floor

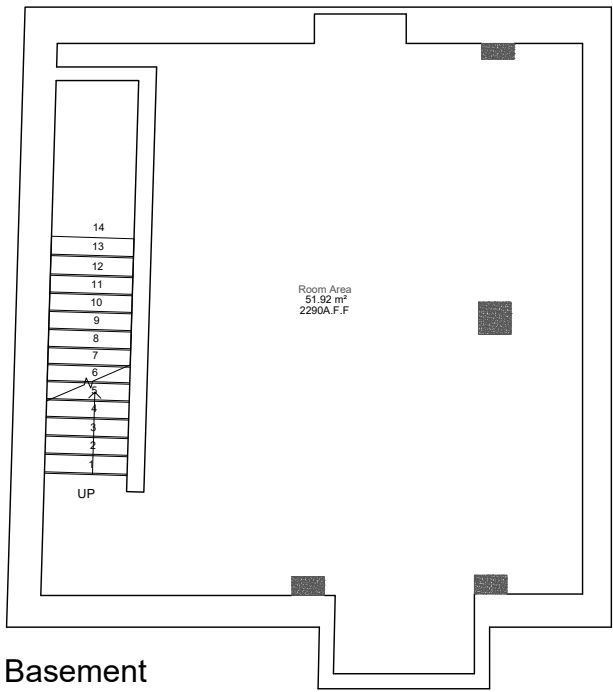

Basement



PROJECT TITLE 1-5 PORTER STREET, BURY PARTIAL CONVERSION TO HMOS	
PROJECT NUMBER 20240515	
DRAWING TITLE EXISTING PLANS	SCALE 1:100 @A2
	DATE 15/05/24
DRAWING No. 00-01	REVISION P01