



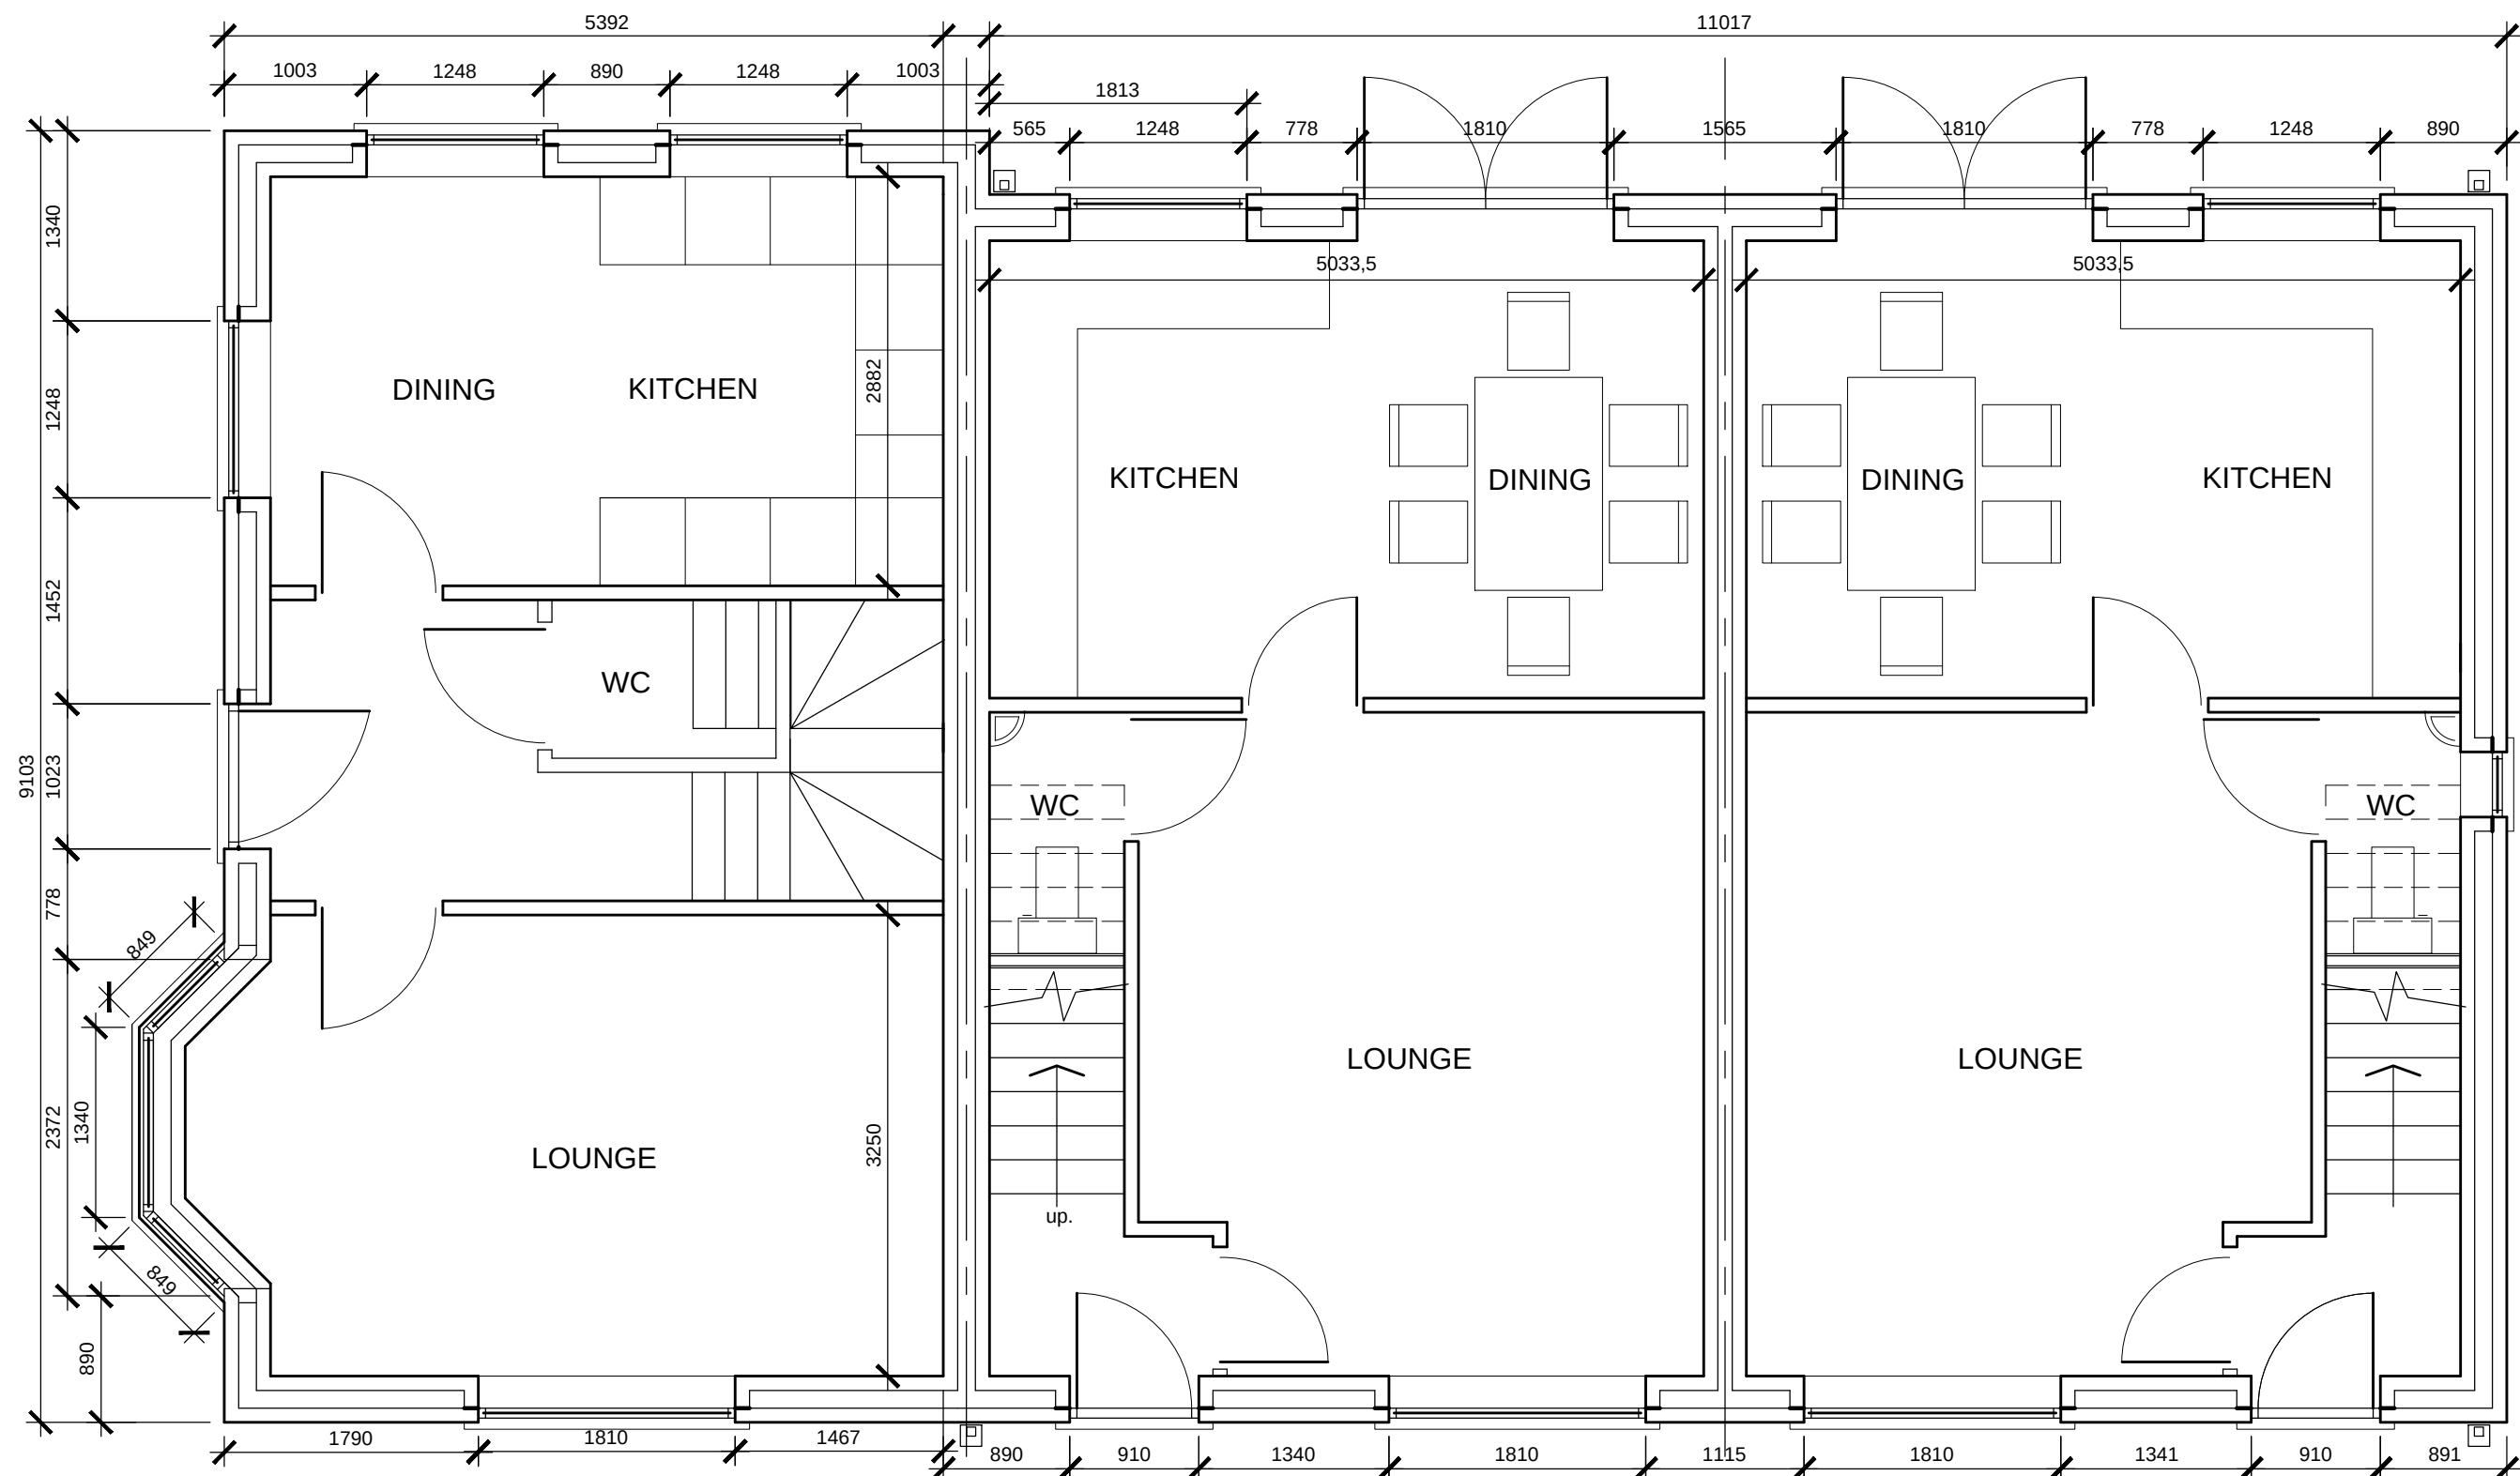

PROPOSED G.F. PLAN

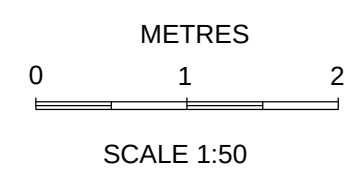

PLANNING

A	20-11-21	Houses amended to 2 storey, windows amended					
REV	DATE	AMENDMENTS	INT	REV	DATE	AMENDMENTS	INT
Harry Jackson Surveyors Limited				PROJECT 5 No. NEW DWELLINGS			
Unit 4A Farnworth Park Industrial Estate Wellington Street, Farnworth, Bolton BL4 7BY Tel: 01204 701740 Mobile: 07931 321879				TITLE PROPOSED G.F. PLANS (3BLK.)			
CLIENT		Mr Fergus Park LGC Properties		DRAWING No.		05	REV A
ADDRESS		LAND BETWEEN FERN GROVE AND WOODGATE HILL RD. BURY		SCALES		1:50	DATE NOV. 2020
				DRAWN BY		BE	SHEET SIZE
				CHECKED BY		HJ	COPYRIGHT ©