



WINDOW	AREAS(m2)
W1	3.40
W2	1.75
W3	1.75
W4	2.50
W5	0.50
W6	2.1
W7	2.1
W8	2.1
W9	0.6
W10	0.6
W11	1.9
W12	1.5
W13	0.50

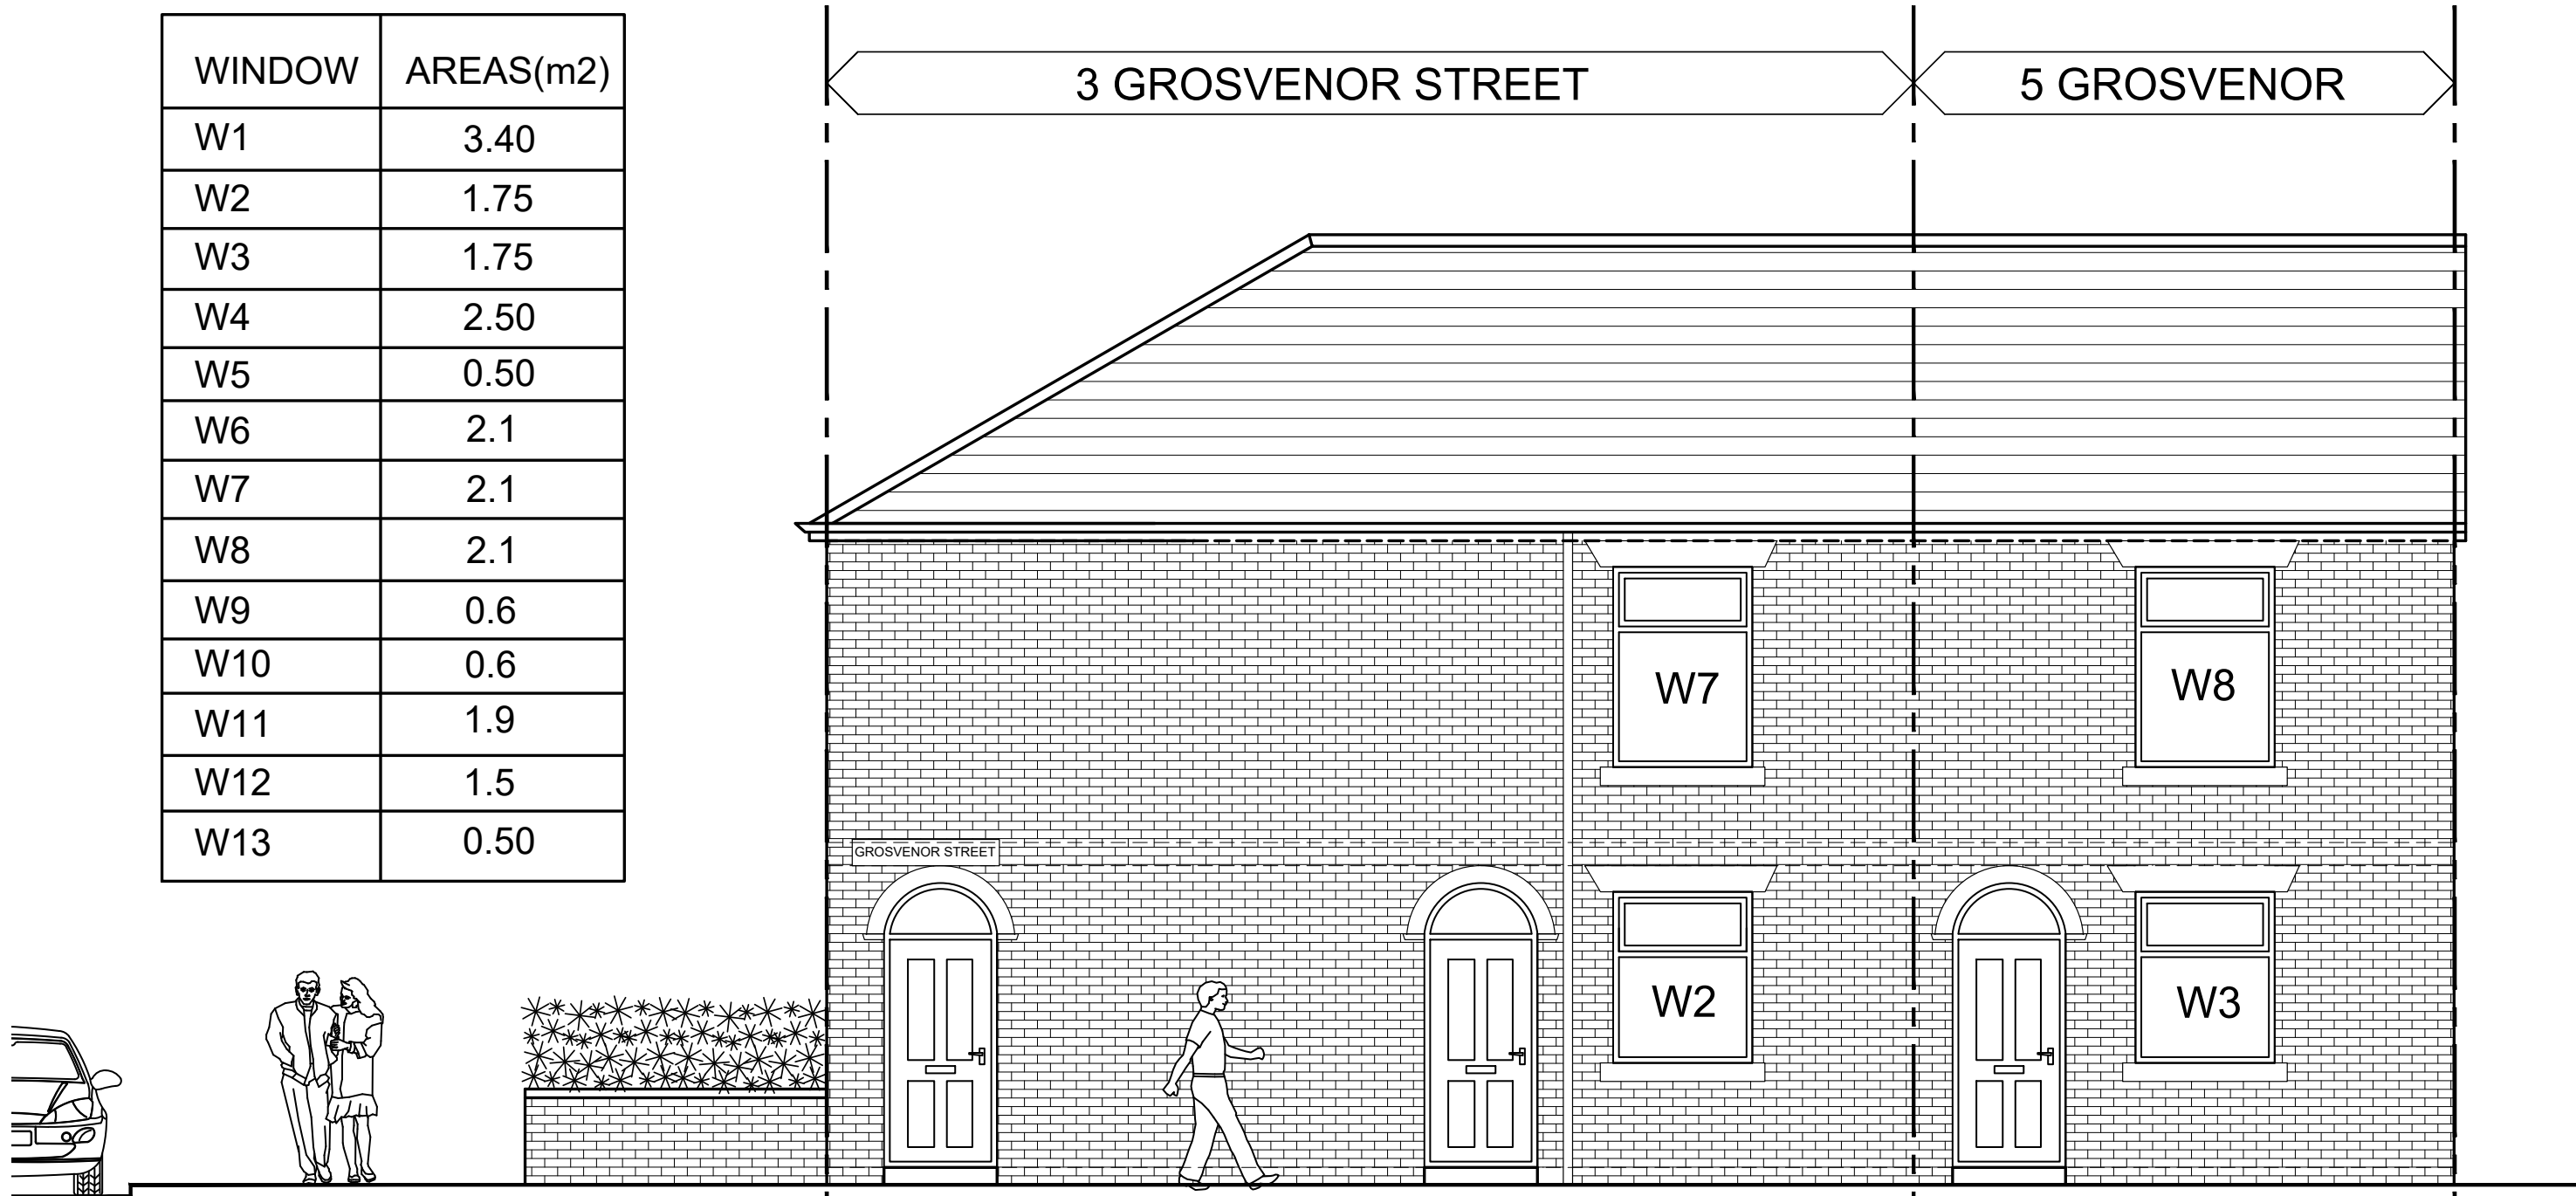


GROSVENOR STREET ELEVATION

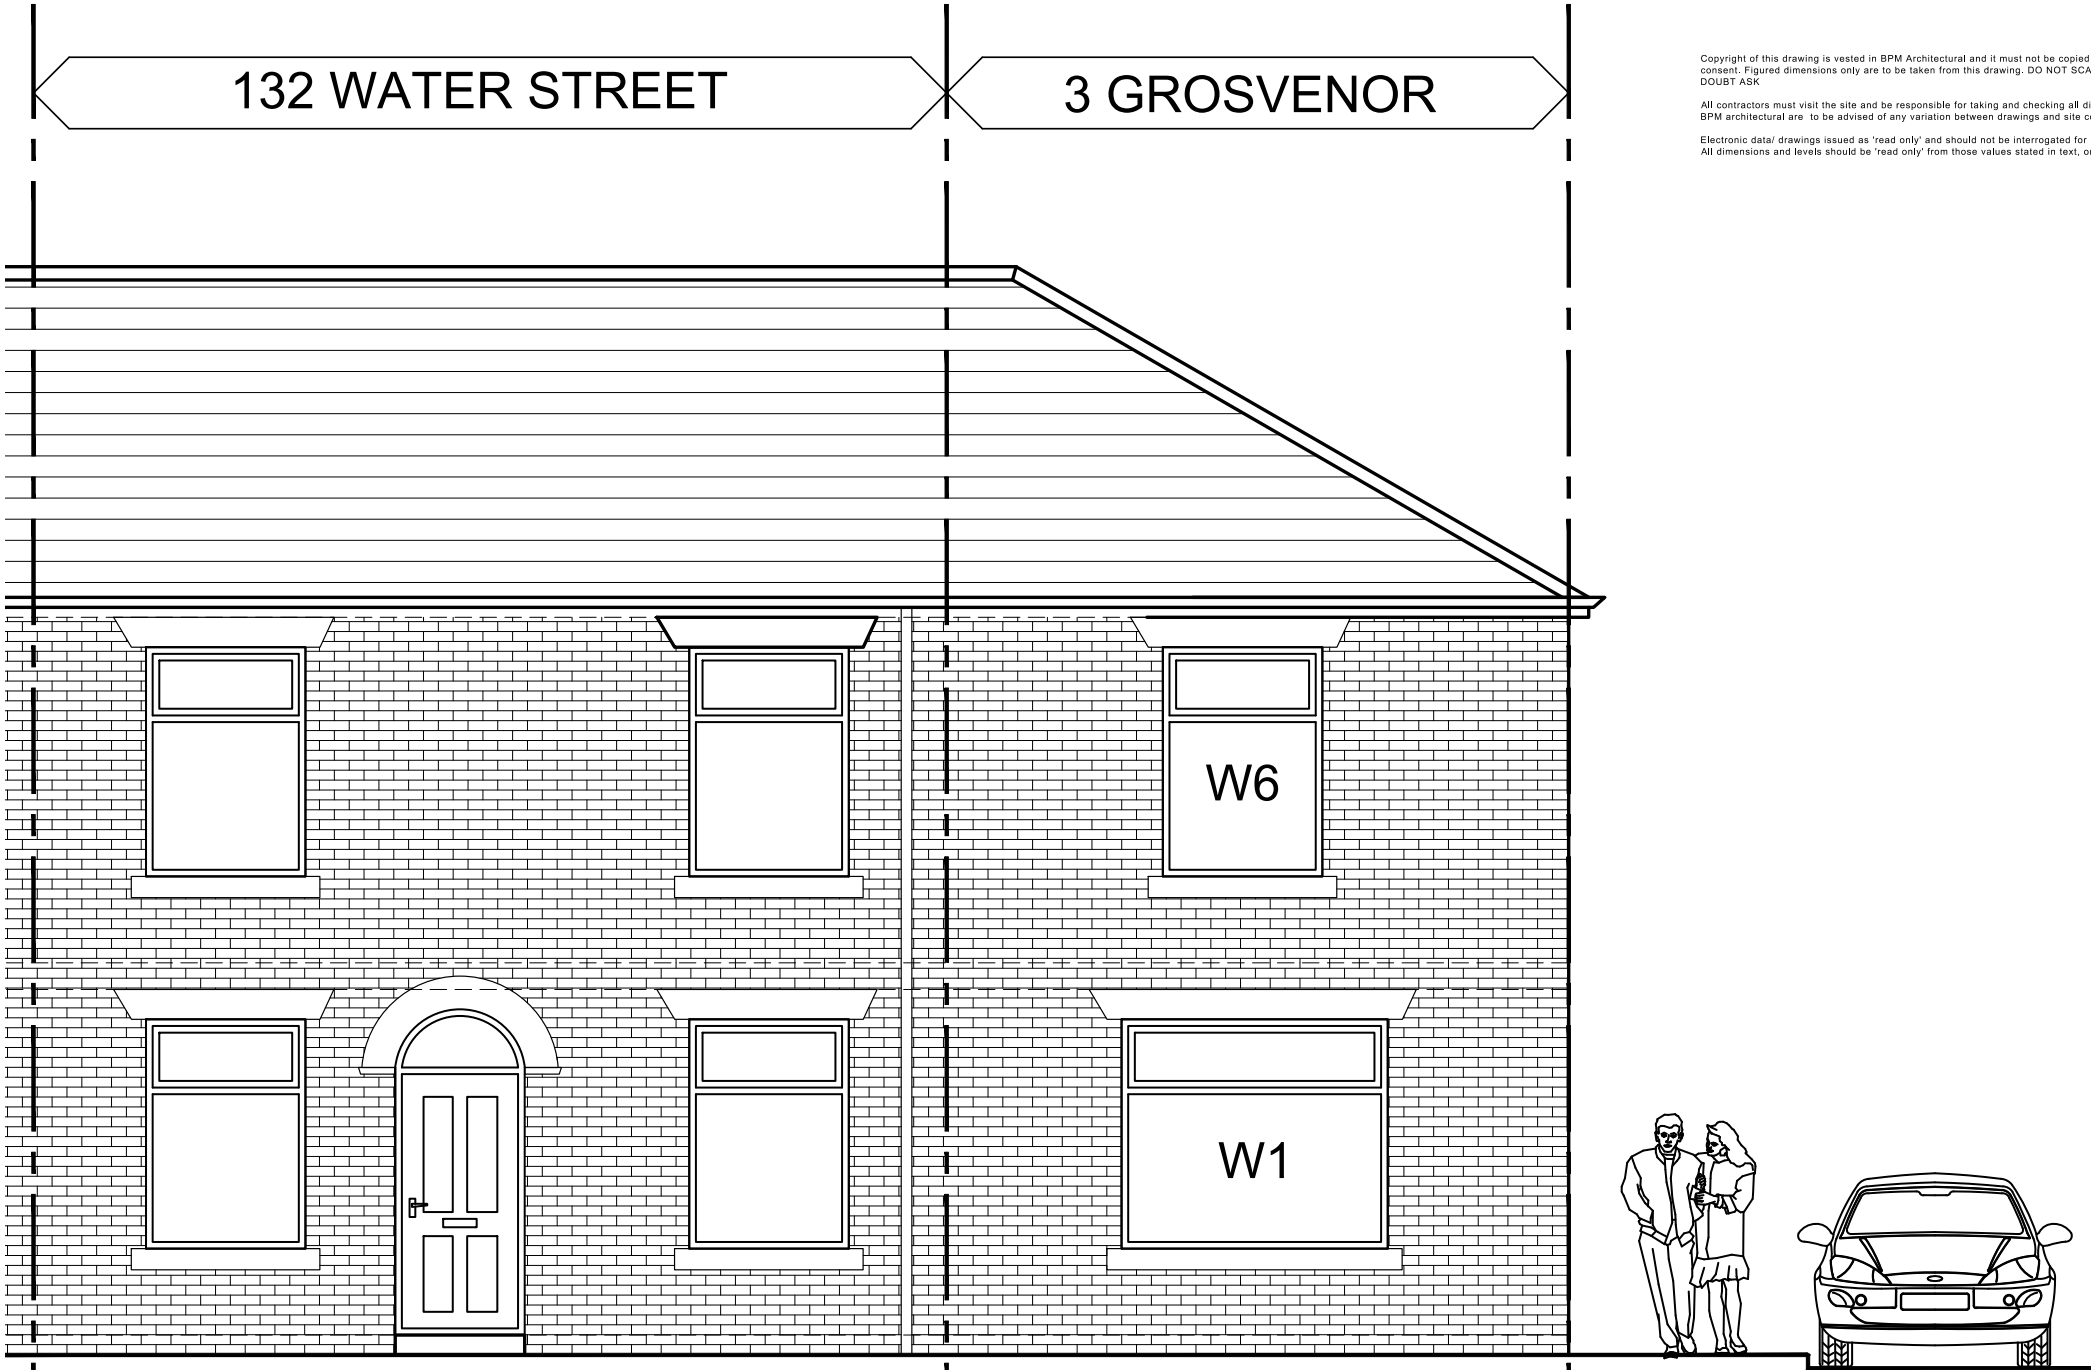

WATER STREET ELEVATION



REAR GABLE ELEVATION

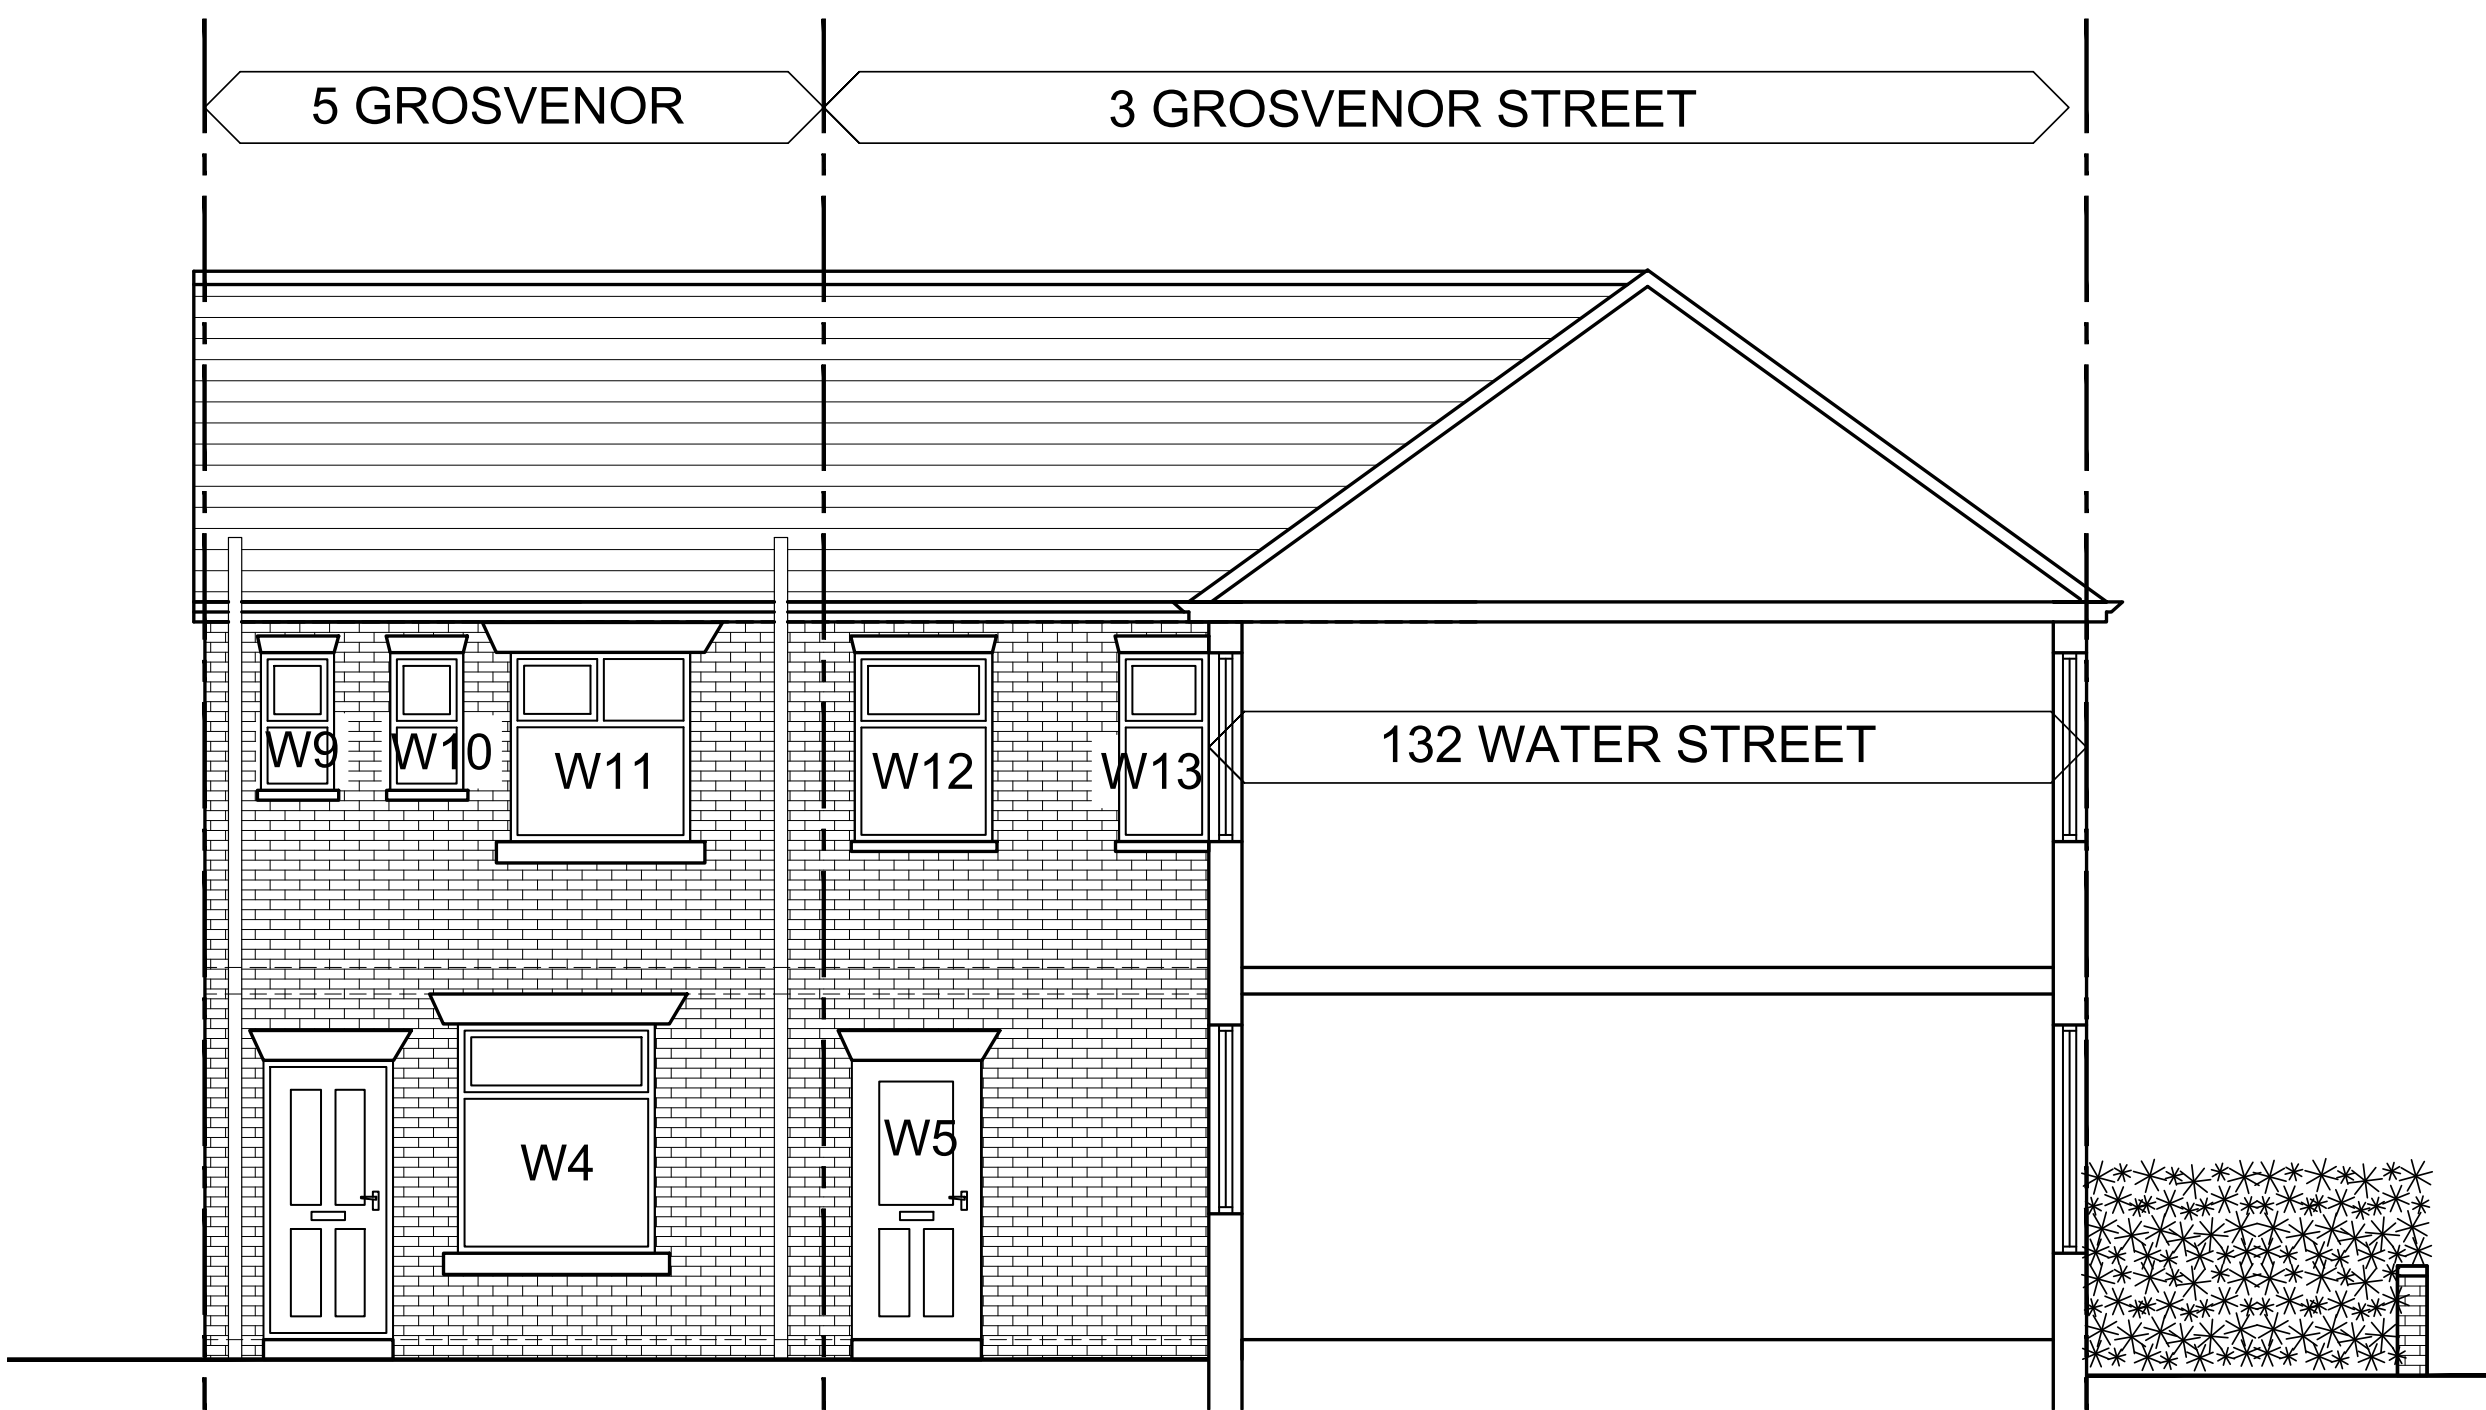

YARD SIDE ELEVATION

Copyright of this drawing is vested in BM Architectural and it must not be copied or reproduced without written consent. All dimensions must be taken from the drawing. BM Architectural Ltd. 2022. All rights reserved. — 1 of 10

[REV:] [DATE:] [DETAILS:]

BM ARCHITECTURAL DESIGNS,
APARTMENT 8,
224 GREAT CLOWES STREET,
MANCHESTER M7 2ZS
TEL: 07415 493002
email- benjamin.maguire10@gmail.com

Project: CONVERSION OF EXISTING COMMERCIAL
PREMISES INTO 2x TERRACED HOUSES
AND 1x SHOP AT 3 AND 5 GROSVENOR
STREET, RADCLIFFE, BURY M26 4BE

Title: PROPOSED ELEVATIONS

Client: CASSEL AND FLETCHER
PROPERTY MANAGEMENT

Scale: 1:50@A1 Date: 08/2022 Drawn: BM

Status: PLANNING

Drawing no: BM/0822/GROS/PL4 Rev:

Architectural Design/ Planning/ Construction/ Building Regs