


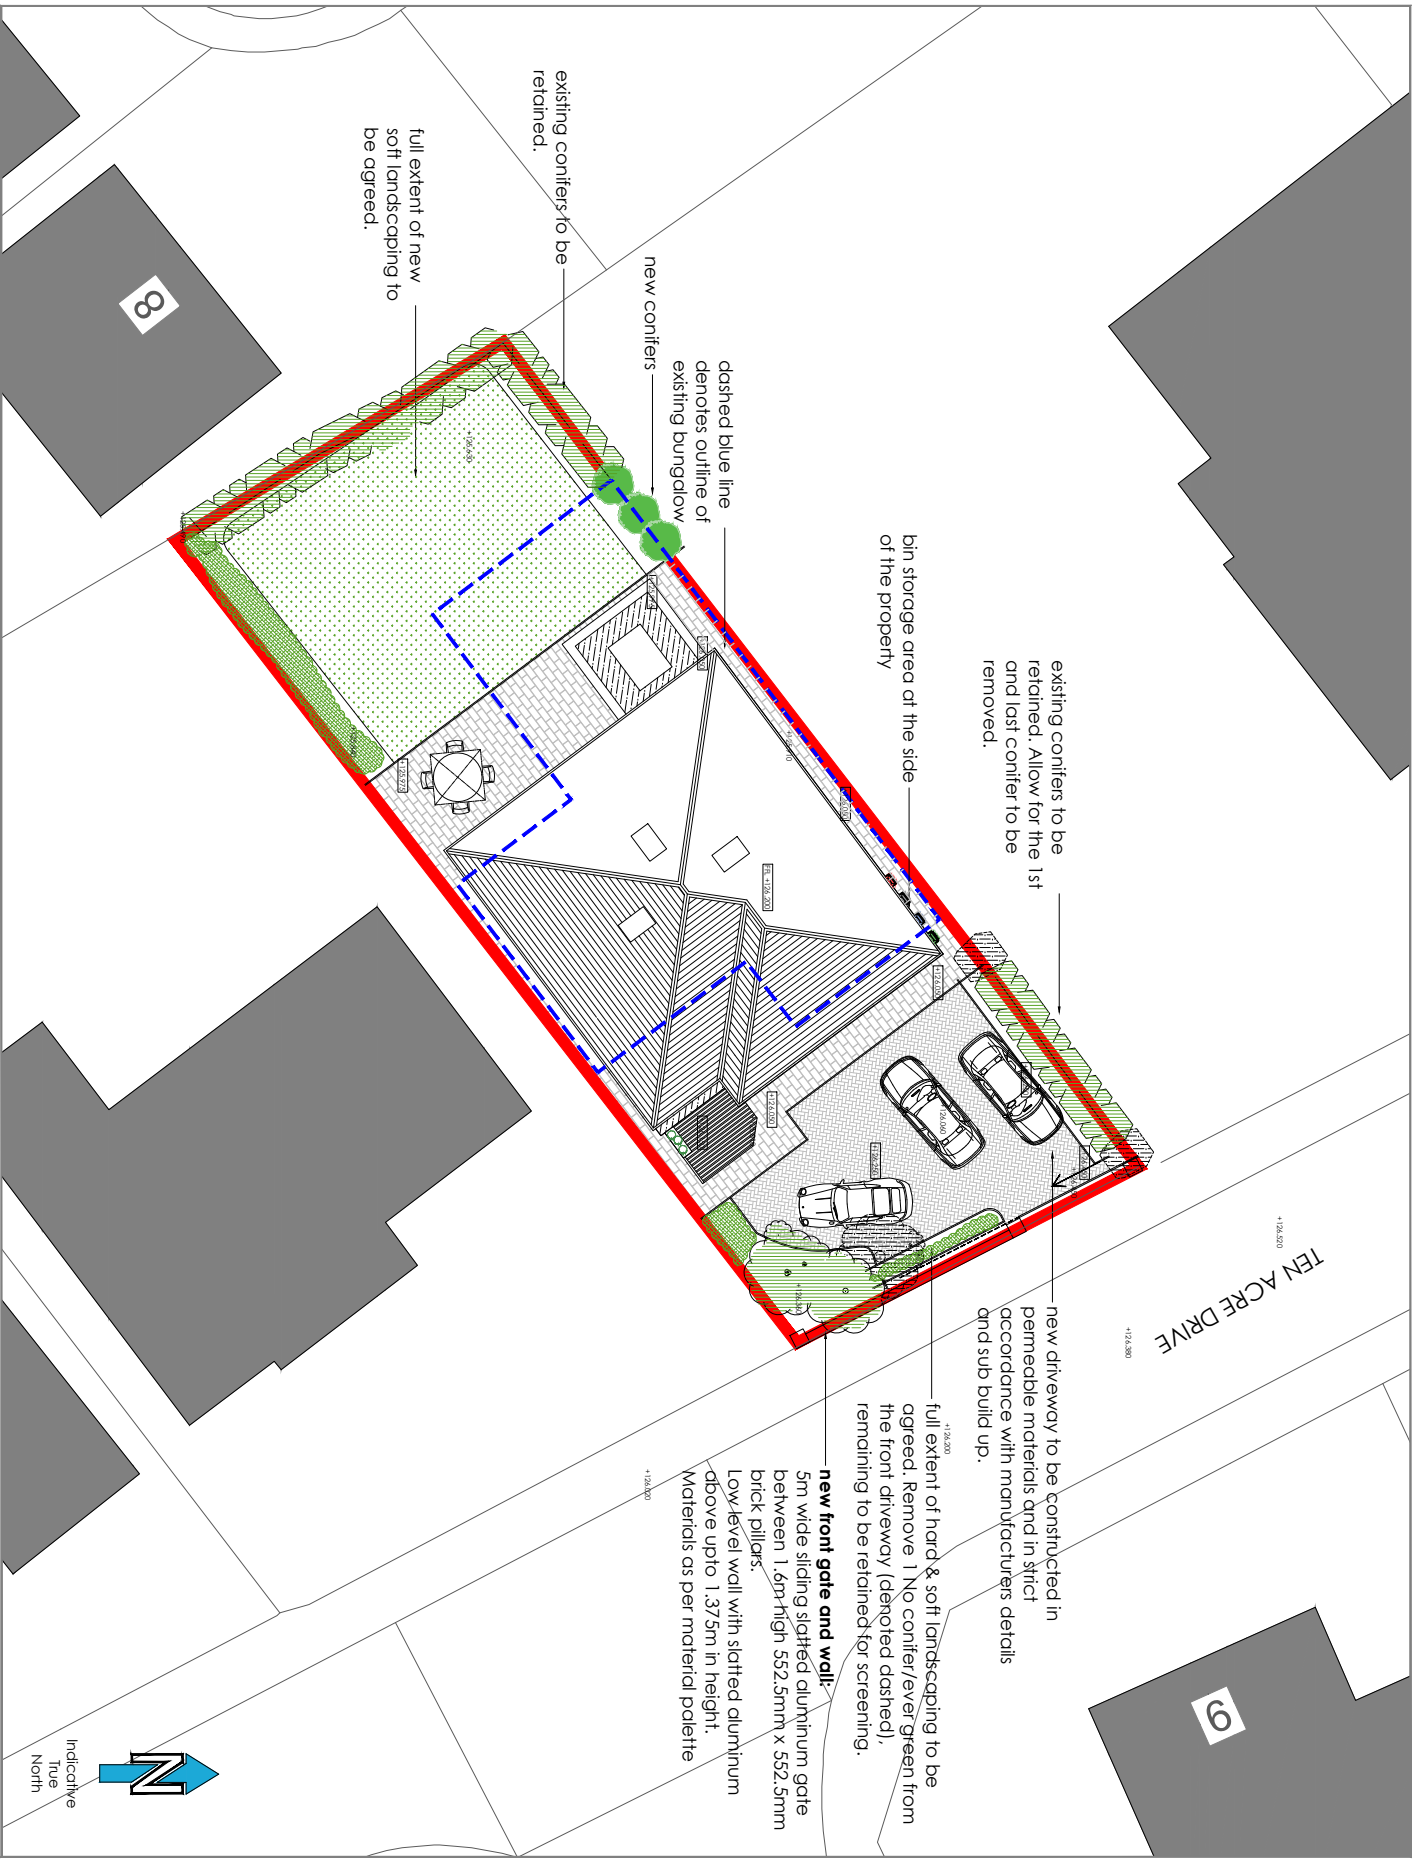

LEGEND

- new soft landscaping
- new low level shrubbery
- existing landscaping to be retained
- external paving: light grey, Indian stone paving
- existing building outline
- application site boundary
- existing levels
- proposed levels
- outline of existing buildings unaffected by works
- permeable paving driveway - Tarmac or similar approved.

Site Boundary

Rev A

incorporation of ground floor

rev addition

05/01/22

Project

Replacement dwelling

Site

12 Ten Acre Drive,

Whitefield,

Manchester,

M45 7LP

Client

Mr & Mrs Cohen

Proposed site plan

Scale

1:200 @ A3

2021-10-10

Rev A

Architectural Services Ltd

www.architecturalservices.co.uk