





4 Front - 36 - Existing
1 : 100

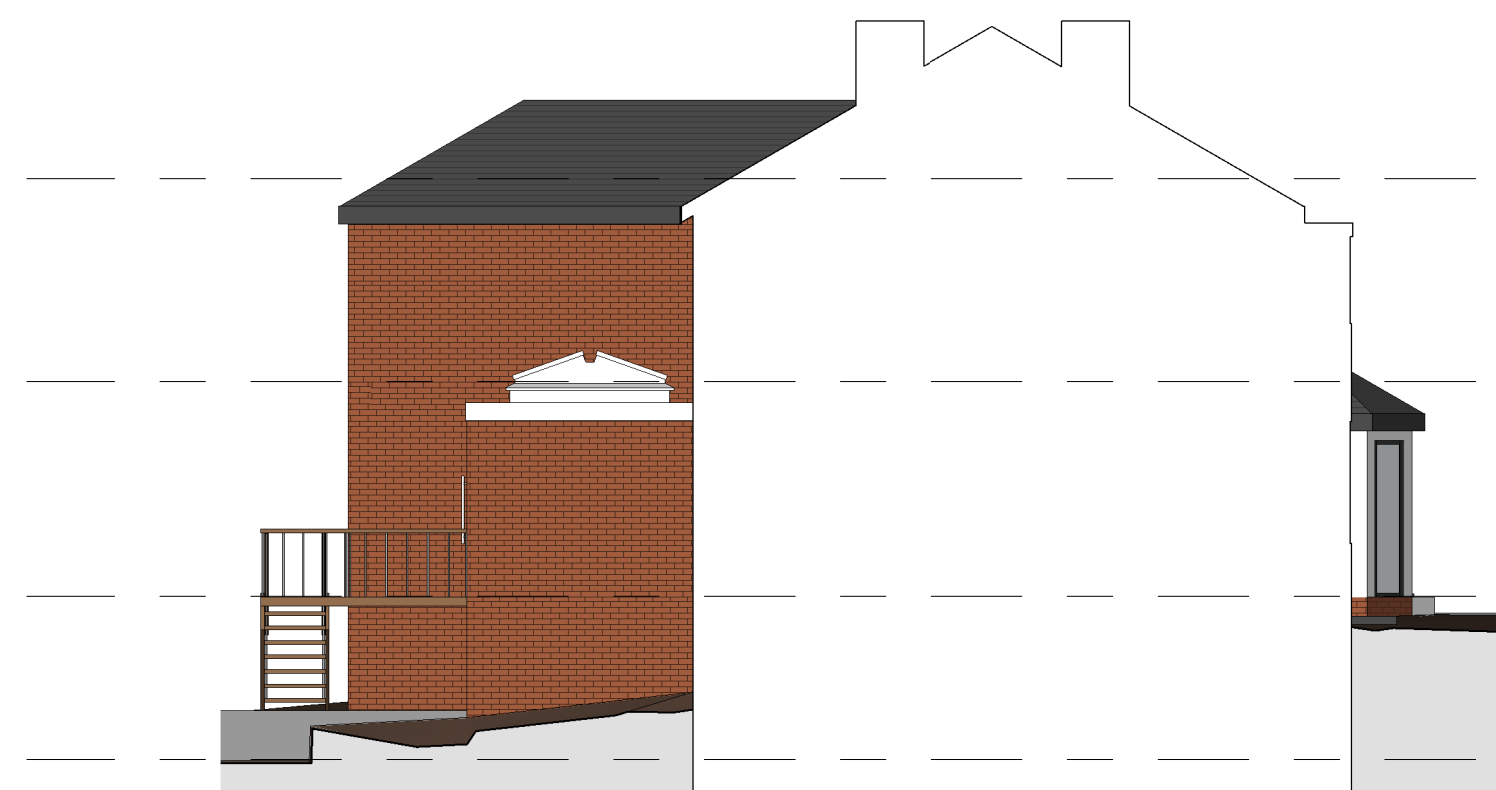


5 Left Side - 36 - Existing
1 : 100




6 Rear - 36 - Existing
1 : 100

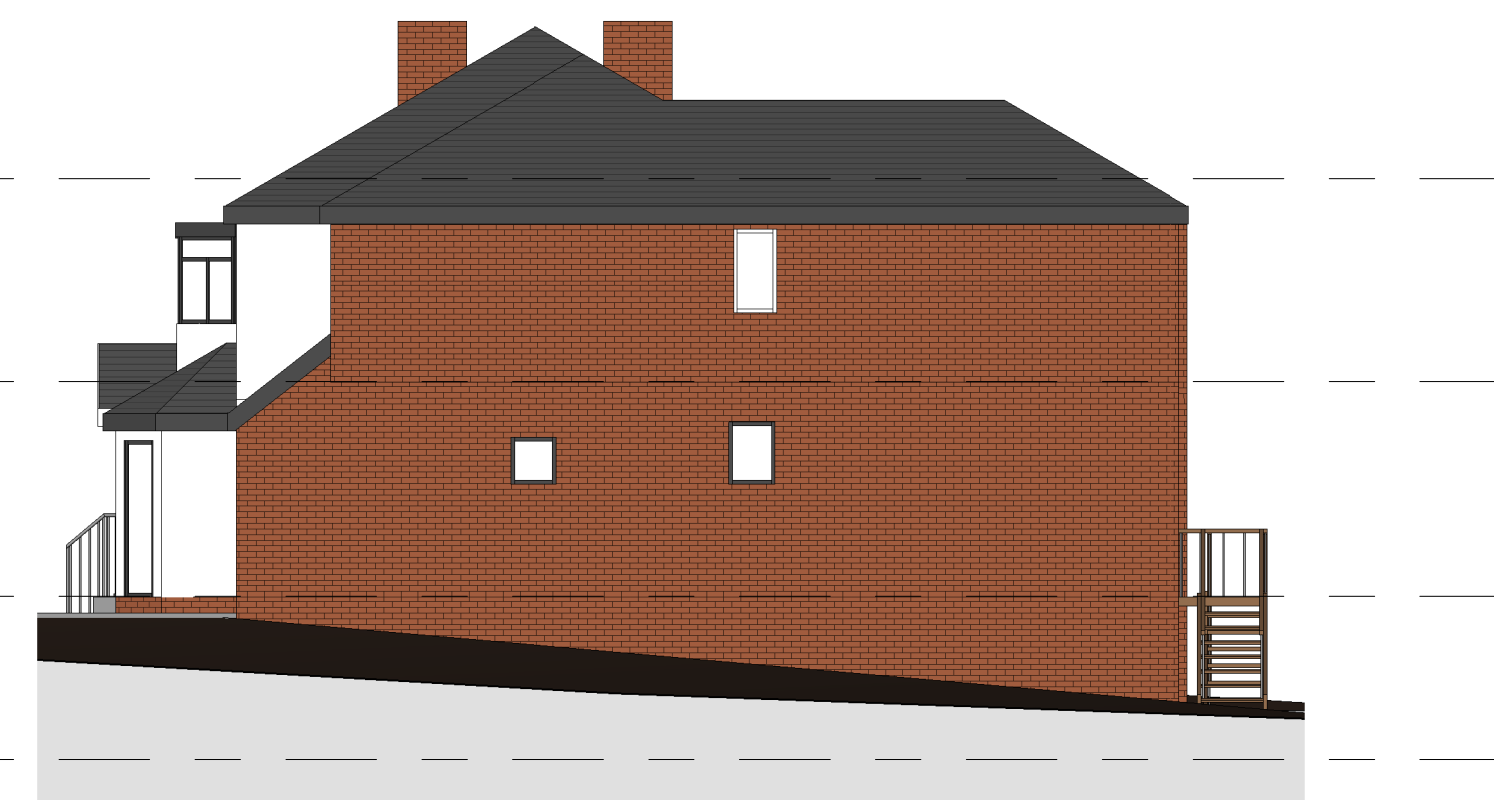


7 Right Side - 36 - Existing
1 : 100

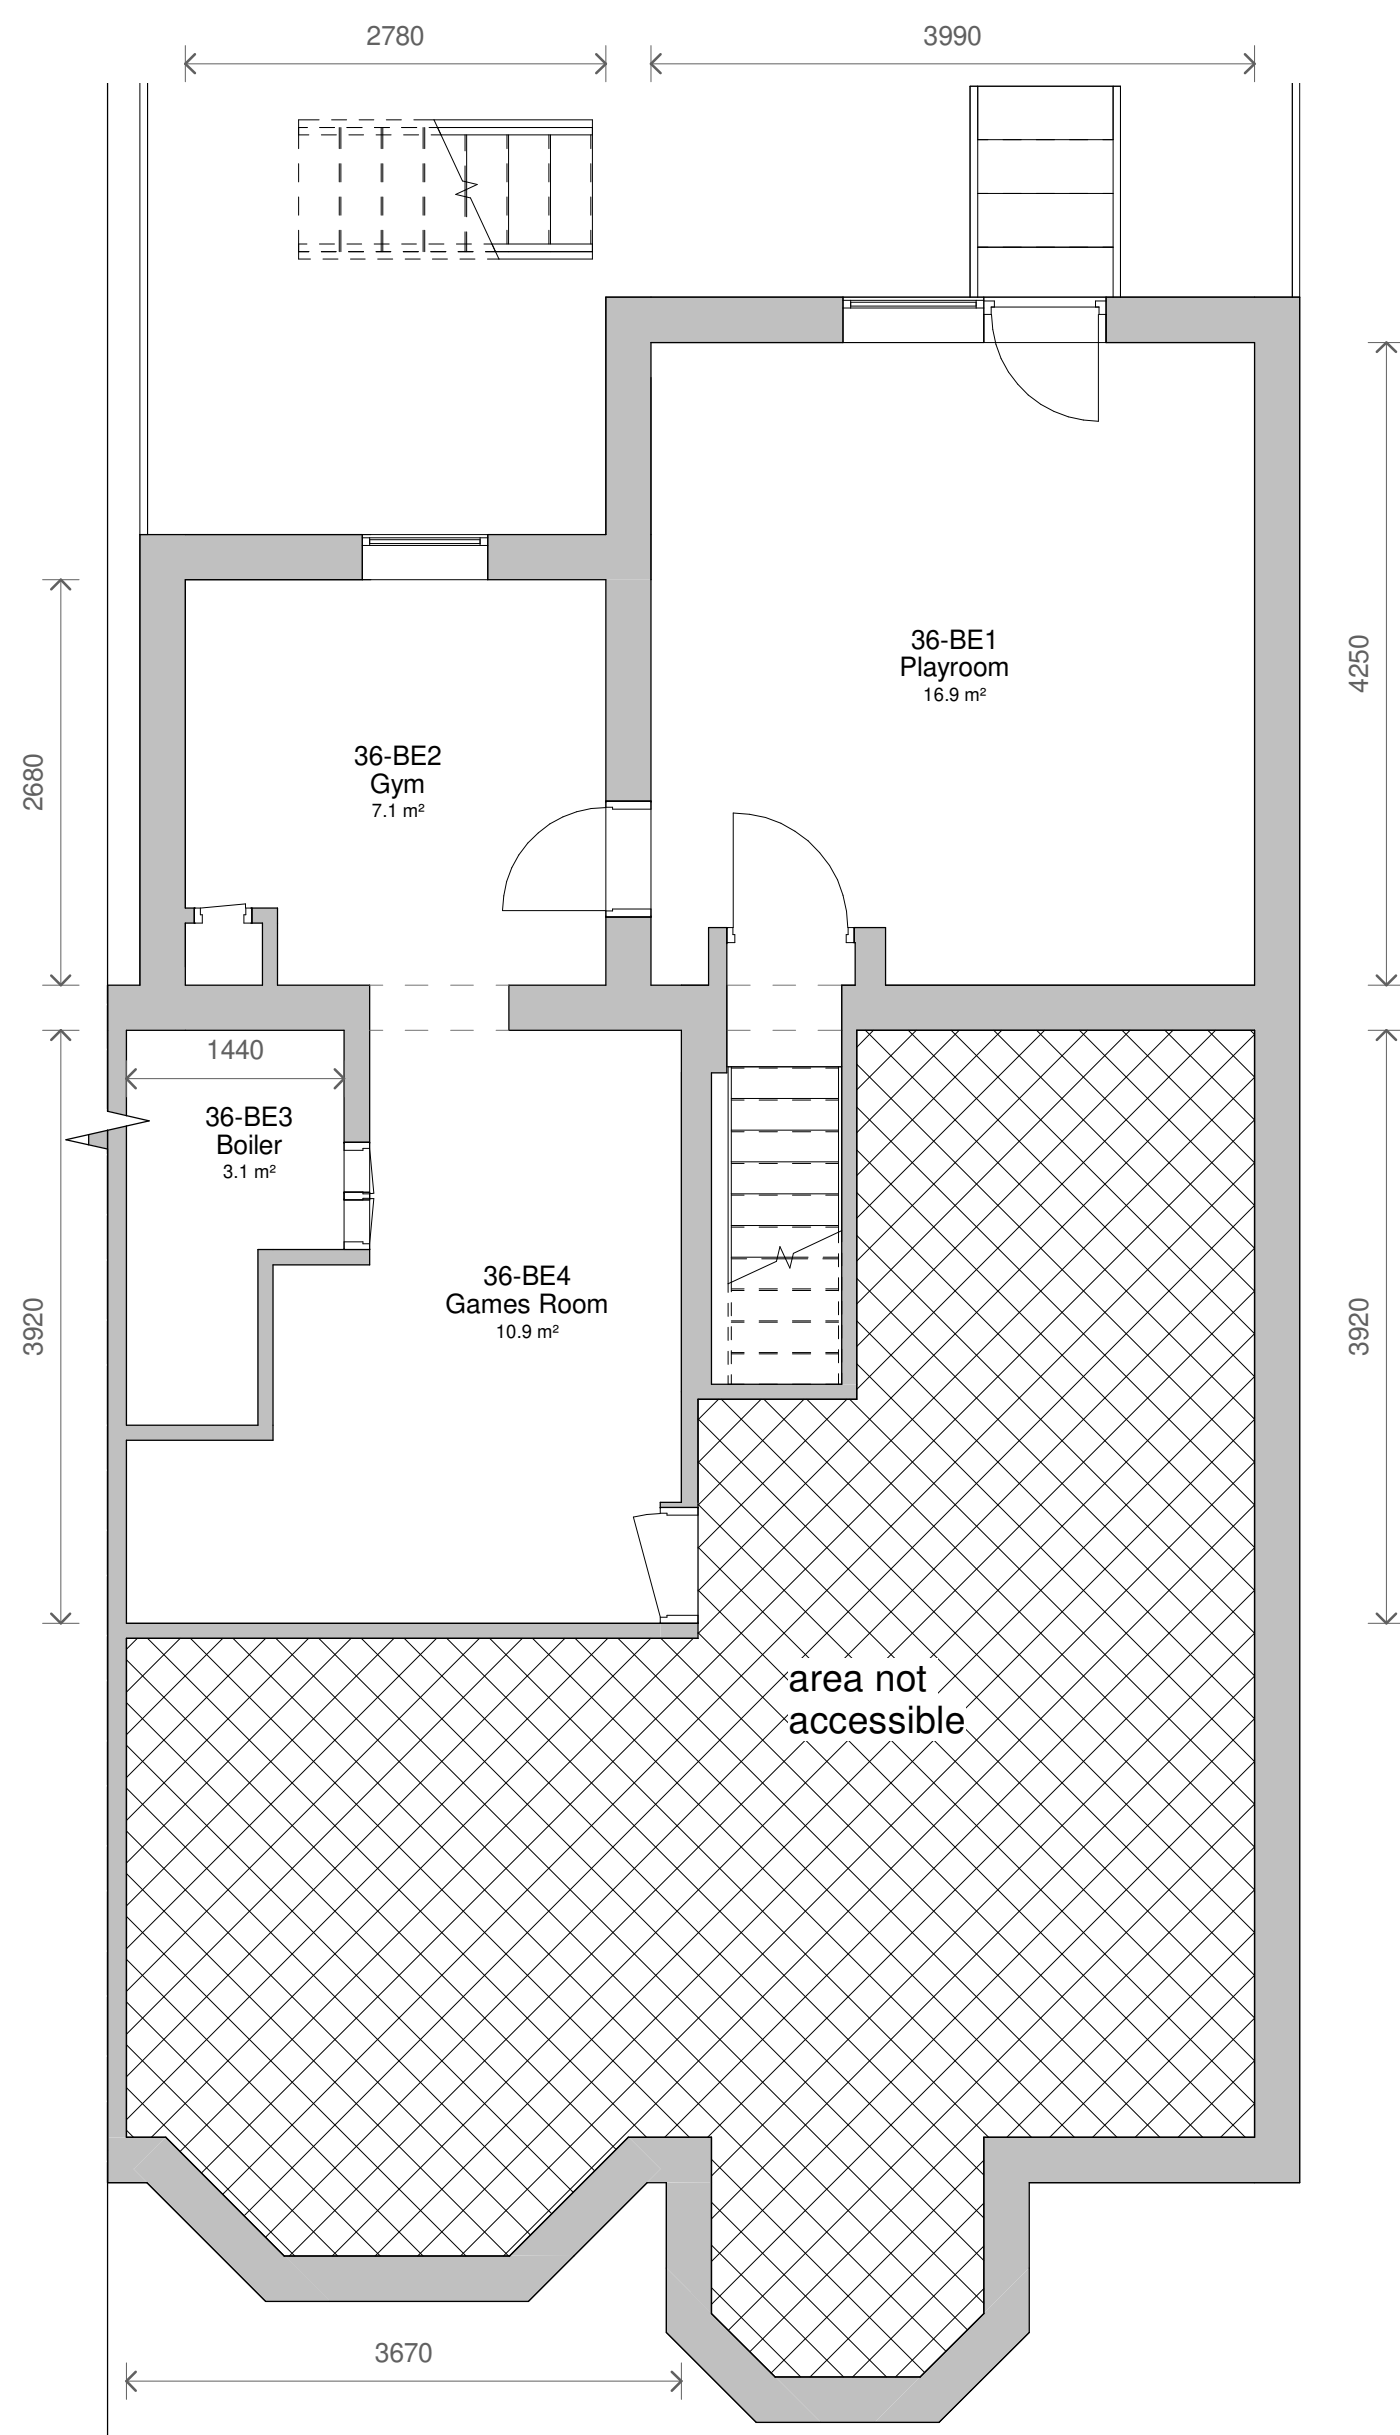


1 Level B1 - 36 - Existing
1 : 50

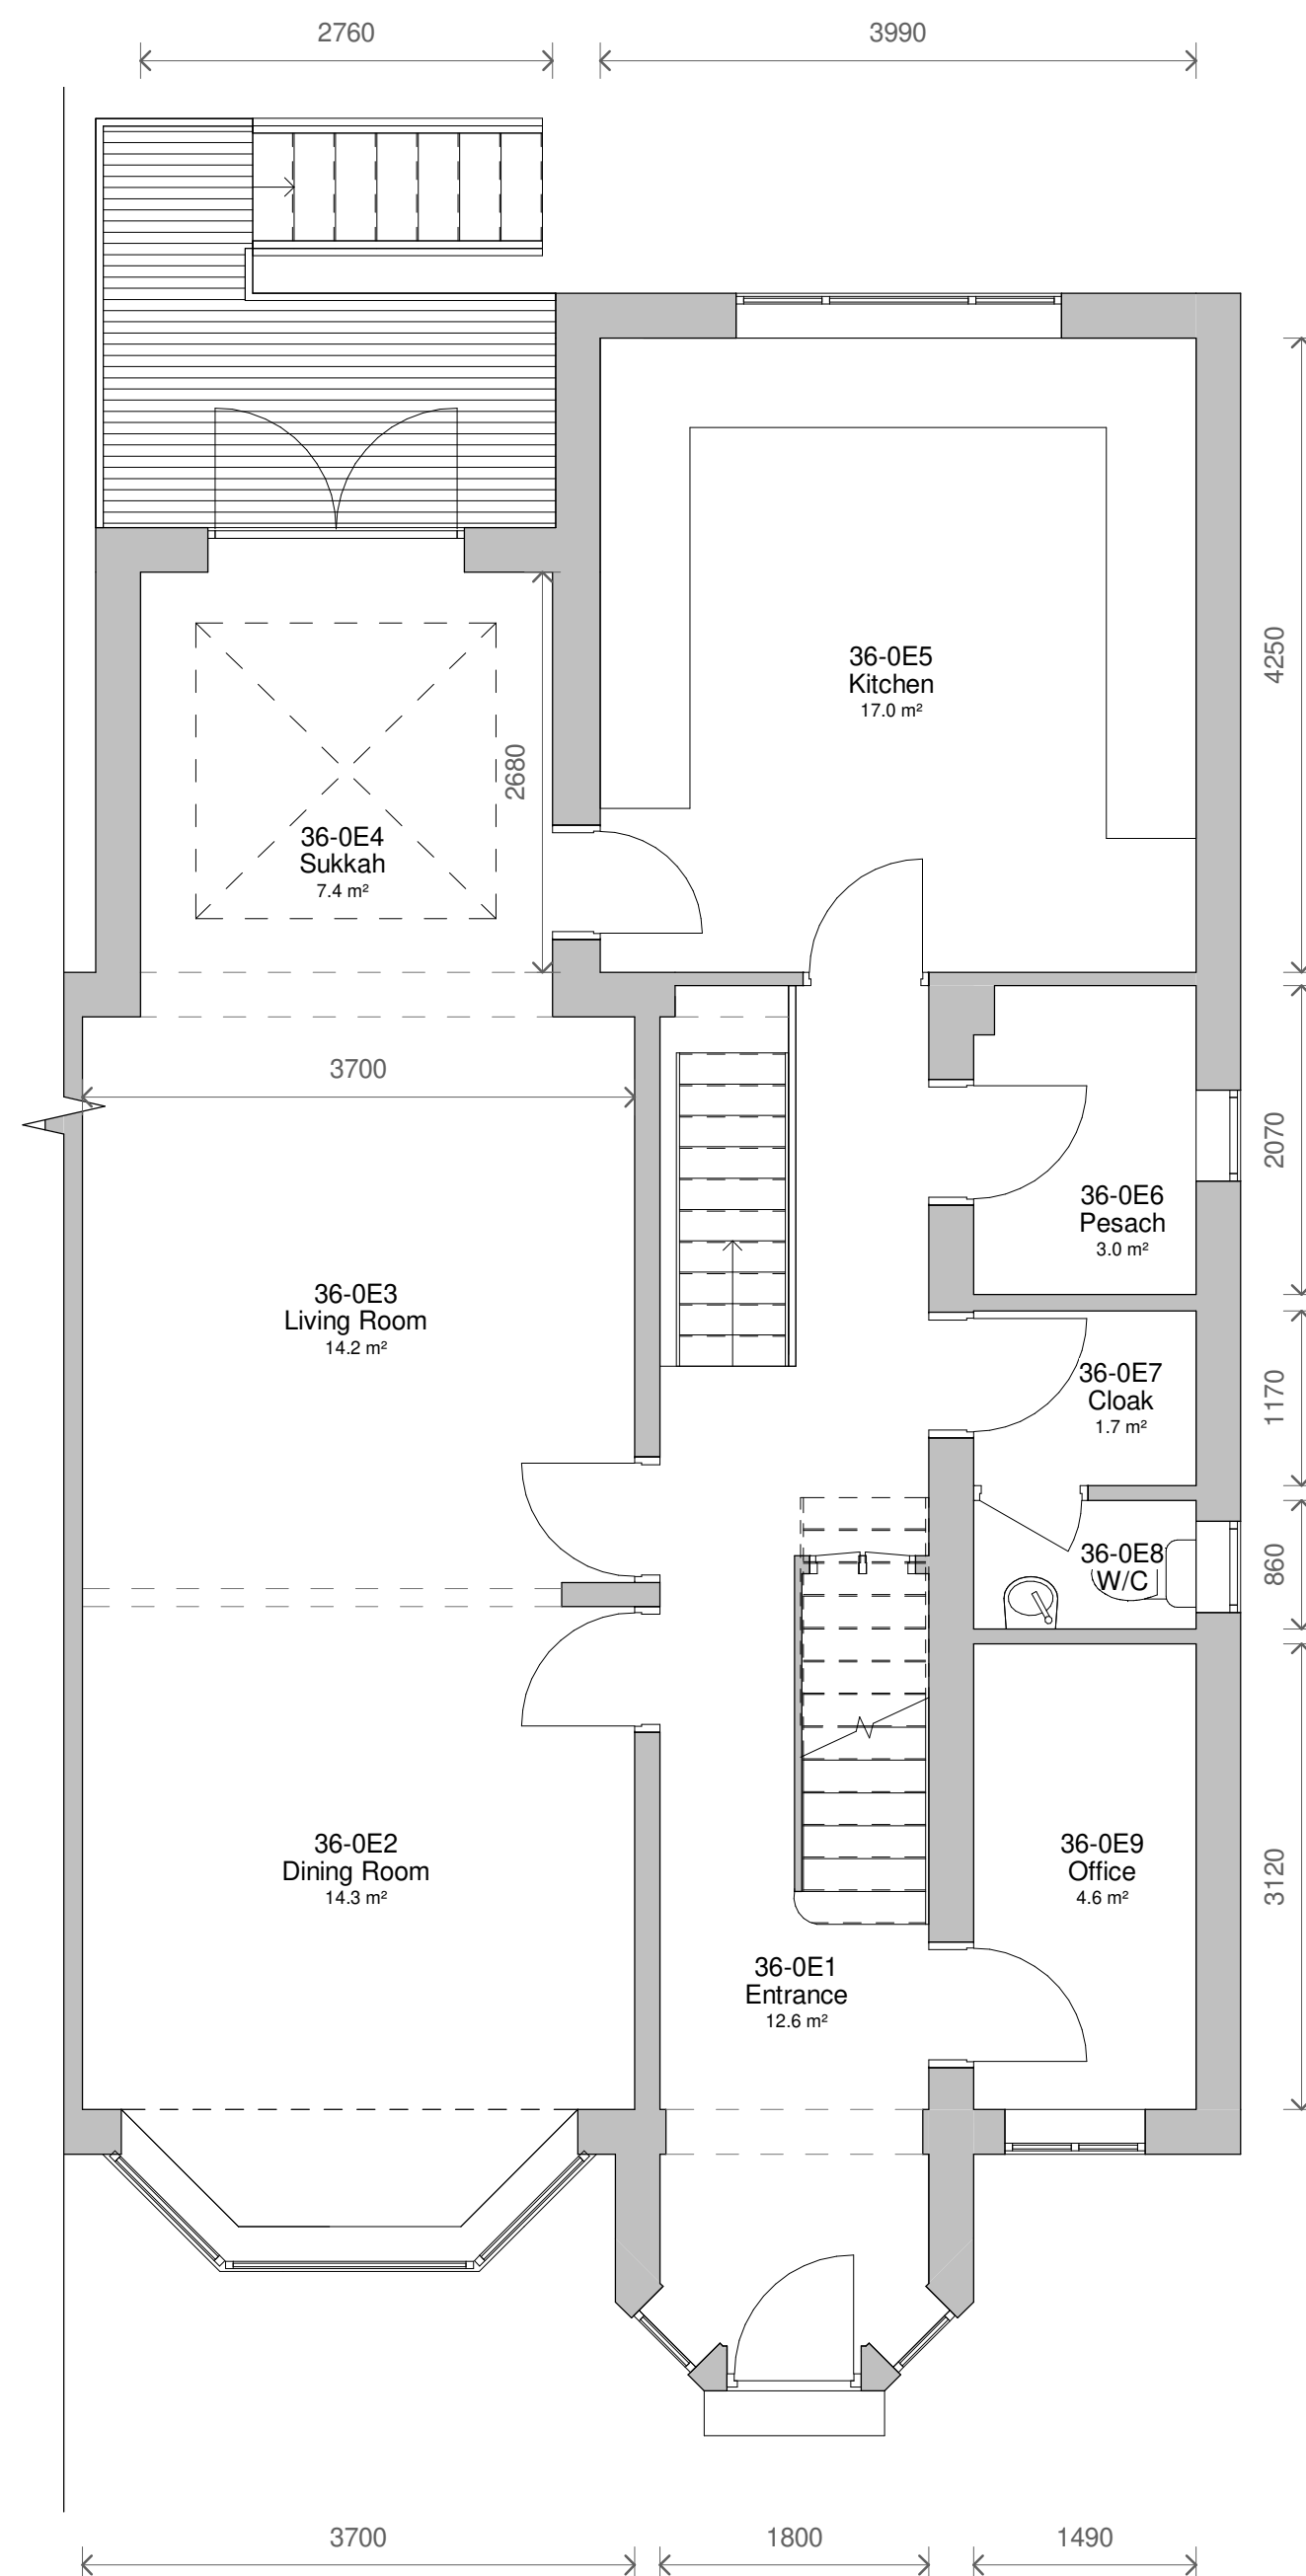

2 Level 0 - 36 - Existing
1 : 50

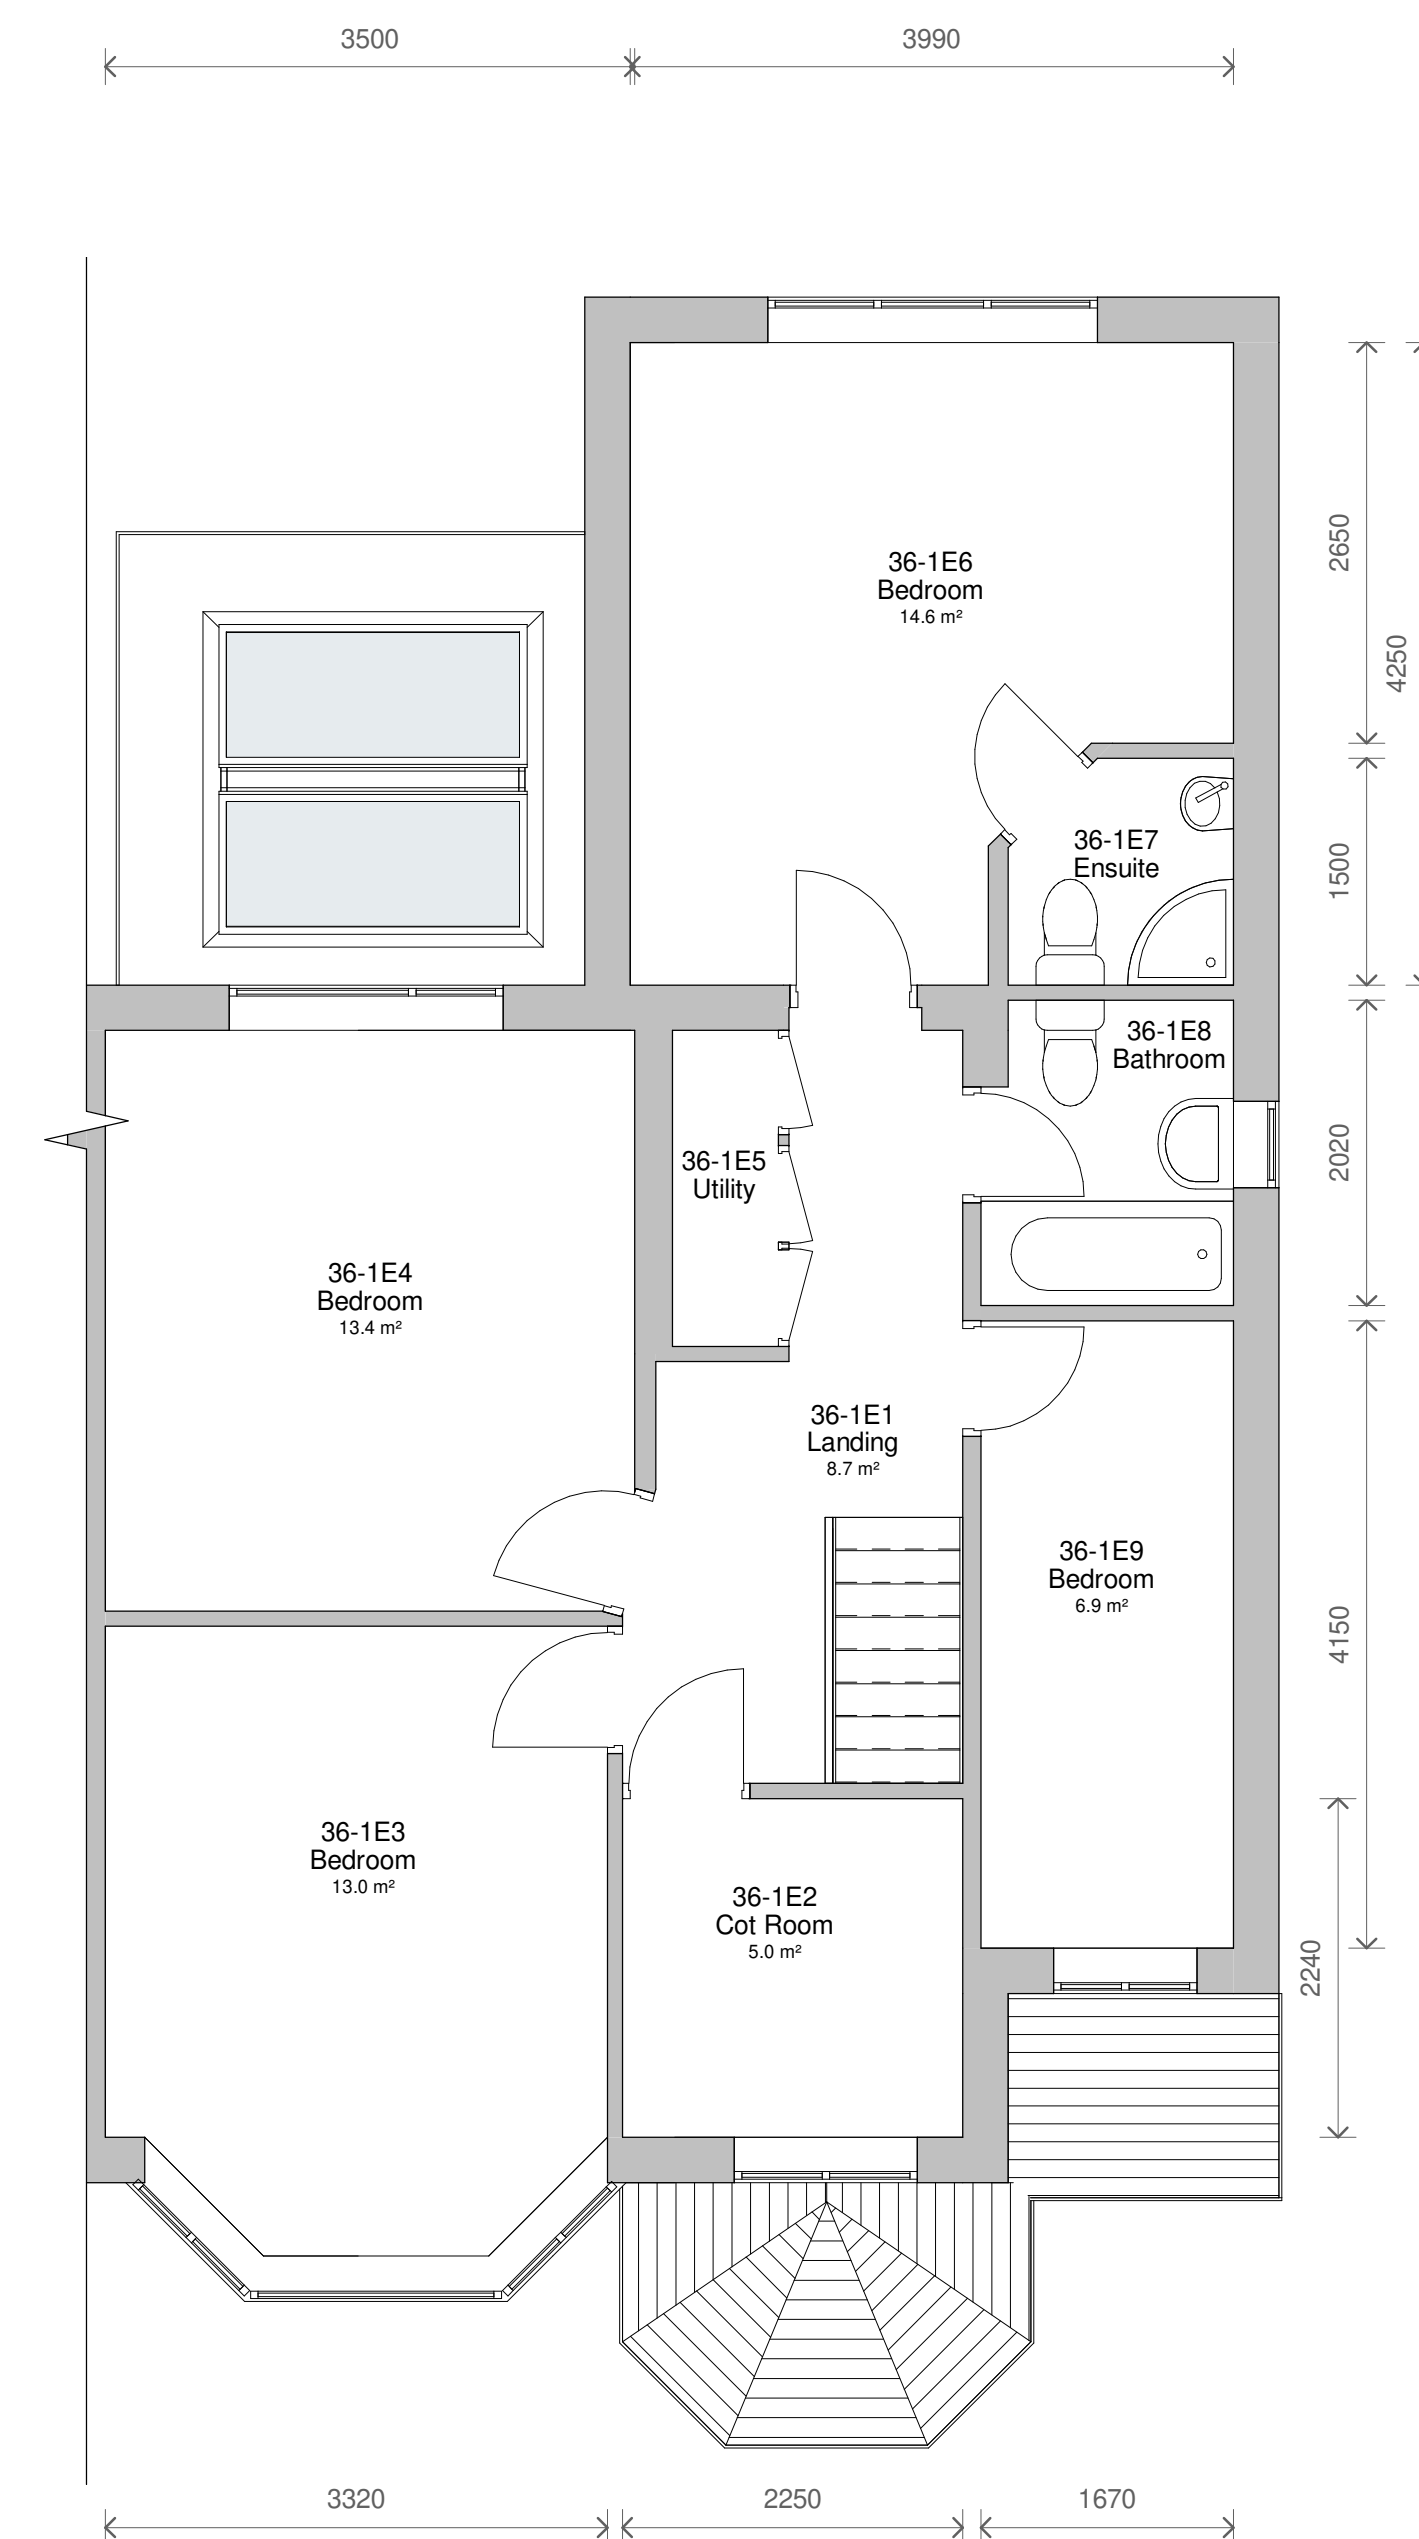

3 Level 1 - 36 - Existing
1 : 50

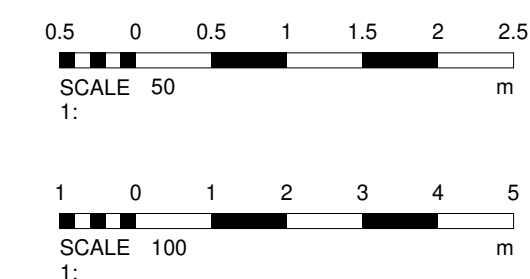

No.		Description		Date	
PROJECT					
34 - 36 Parkway					
TIT36 - Existing Plans and Elevations					
CLIENT					
Grunfeld					
STATUS					
DESIGN					
DRAWN BY		DATE		SCALE (@ A1)	
GJ		17/08/2022		As indicated	
PROJECT NUMBER		DRAWING NUMBER		REV	
GSS21118.5		002B			
GOLD SKETCH					
S T U D I O S					
www.goldsketch.co.uk		info@goldsketch.co.uk		0161 792 9595	
NOTES					
© COPYRIGHT: ALL RIGHTS RESERVED. NO PART OF THIS DRAWING MAY BE REPRODUCED WITHOUT WRITTEN CONSENT. DRAWING TO BE USED FOR THE EXISTENCE INDICATED ONLY. ALL DIMENSIONS ARE TO FACE UNLESS OTHERWISE SPECIFIED. ALL DIMENSIONS ARE IN MILLIMETRES UNLESS OTHERWISE SPECIFIED. LEGISLATION, RELEVANT CODES OF PRACTICE AND BRITISH STANDARDS. ALL DIMENSIONS ON THIS DRAWING ARE IN MILLIMETRES (UNLESS OTHERWISE STATED).					