



4. Front - Proposed

1 : 100




5. Left Side - Proposed

1 : 100




6. Rear - Proposed

1 : 100

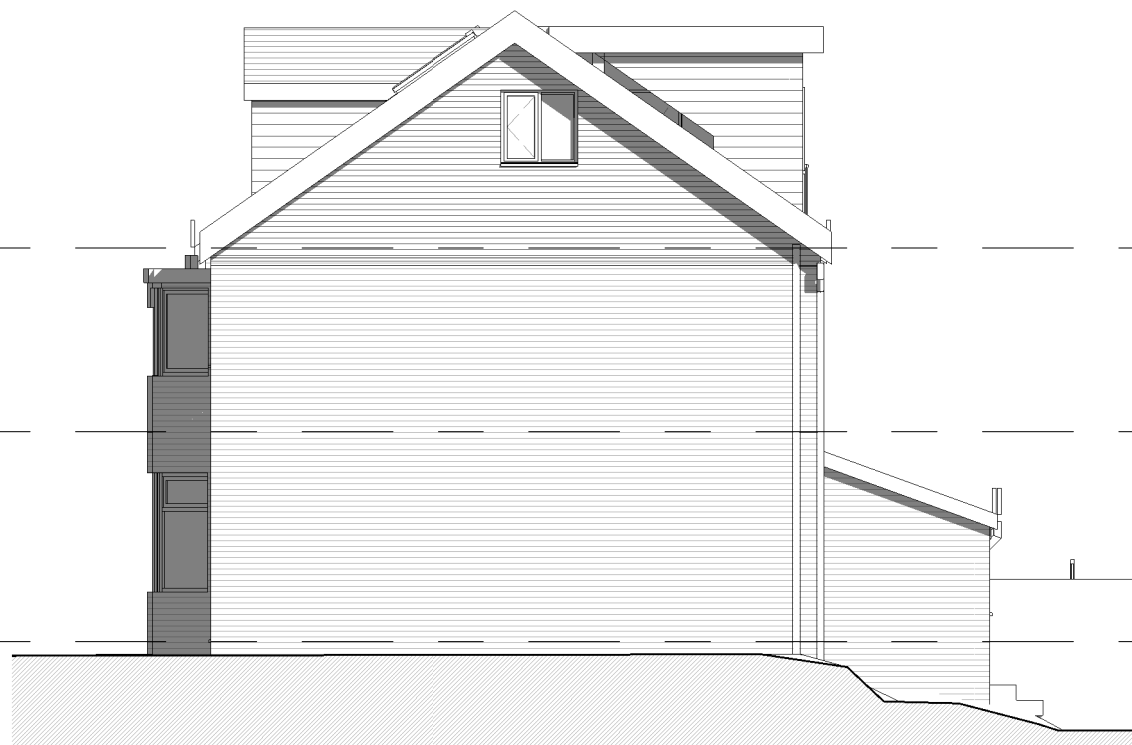


7. Right Side - Proposed

1 : 100

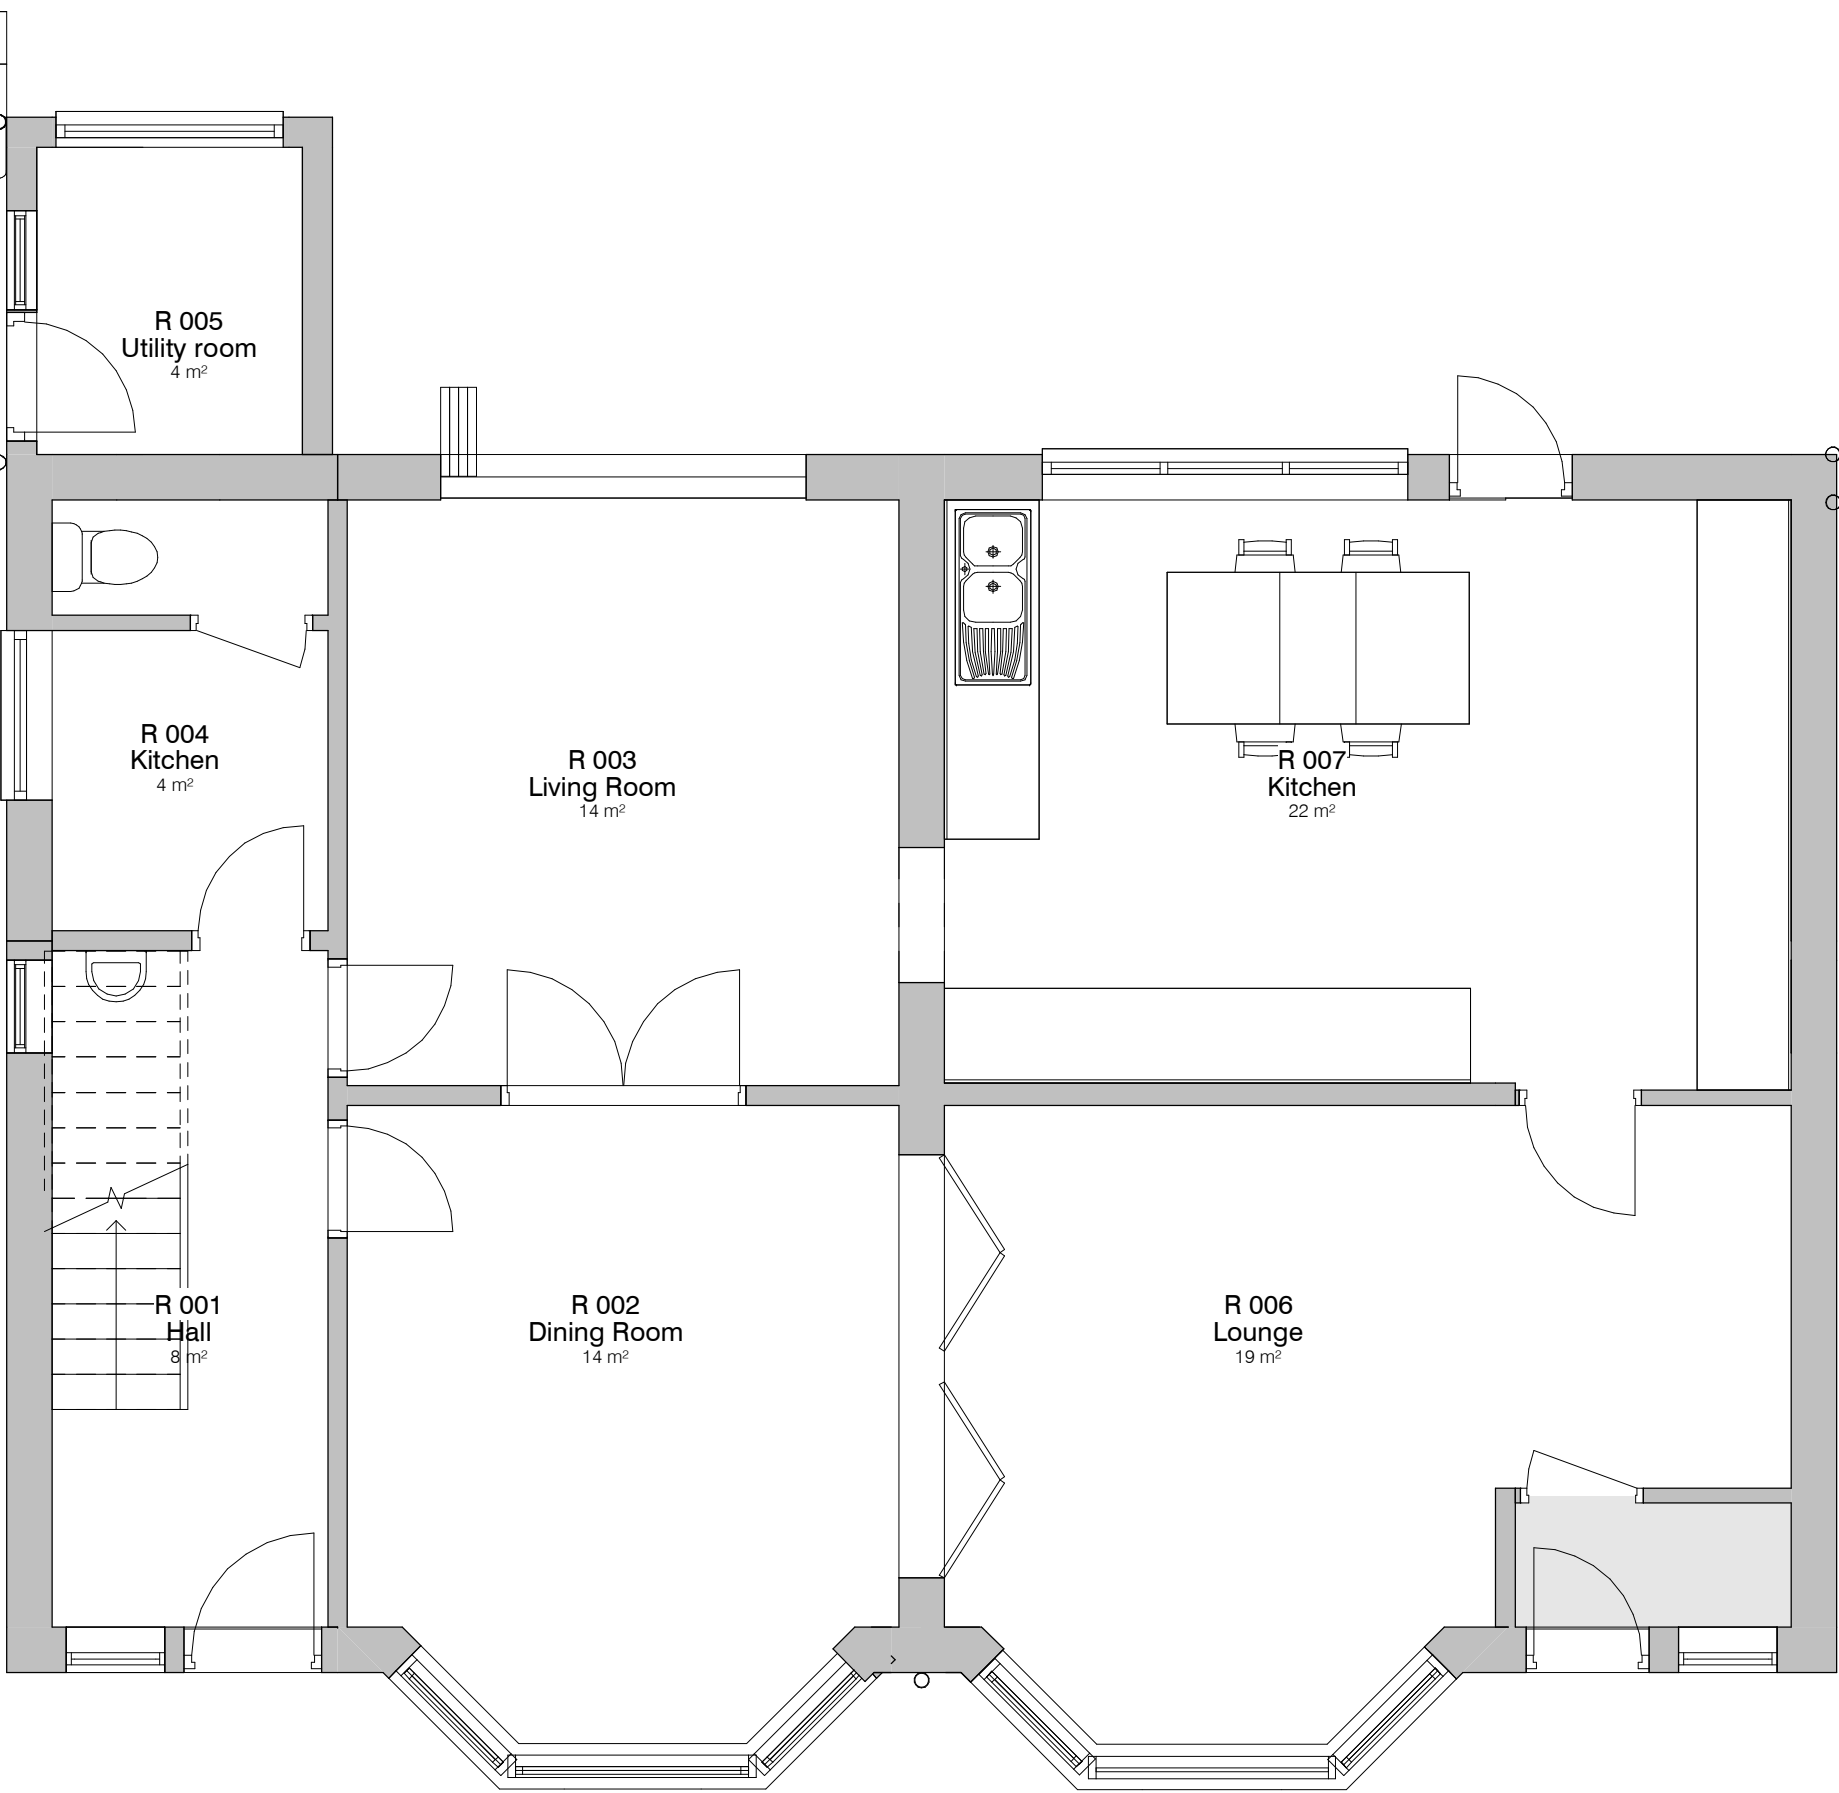


1. Level 0 - Proposed

1 : 50

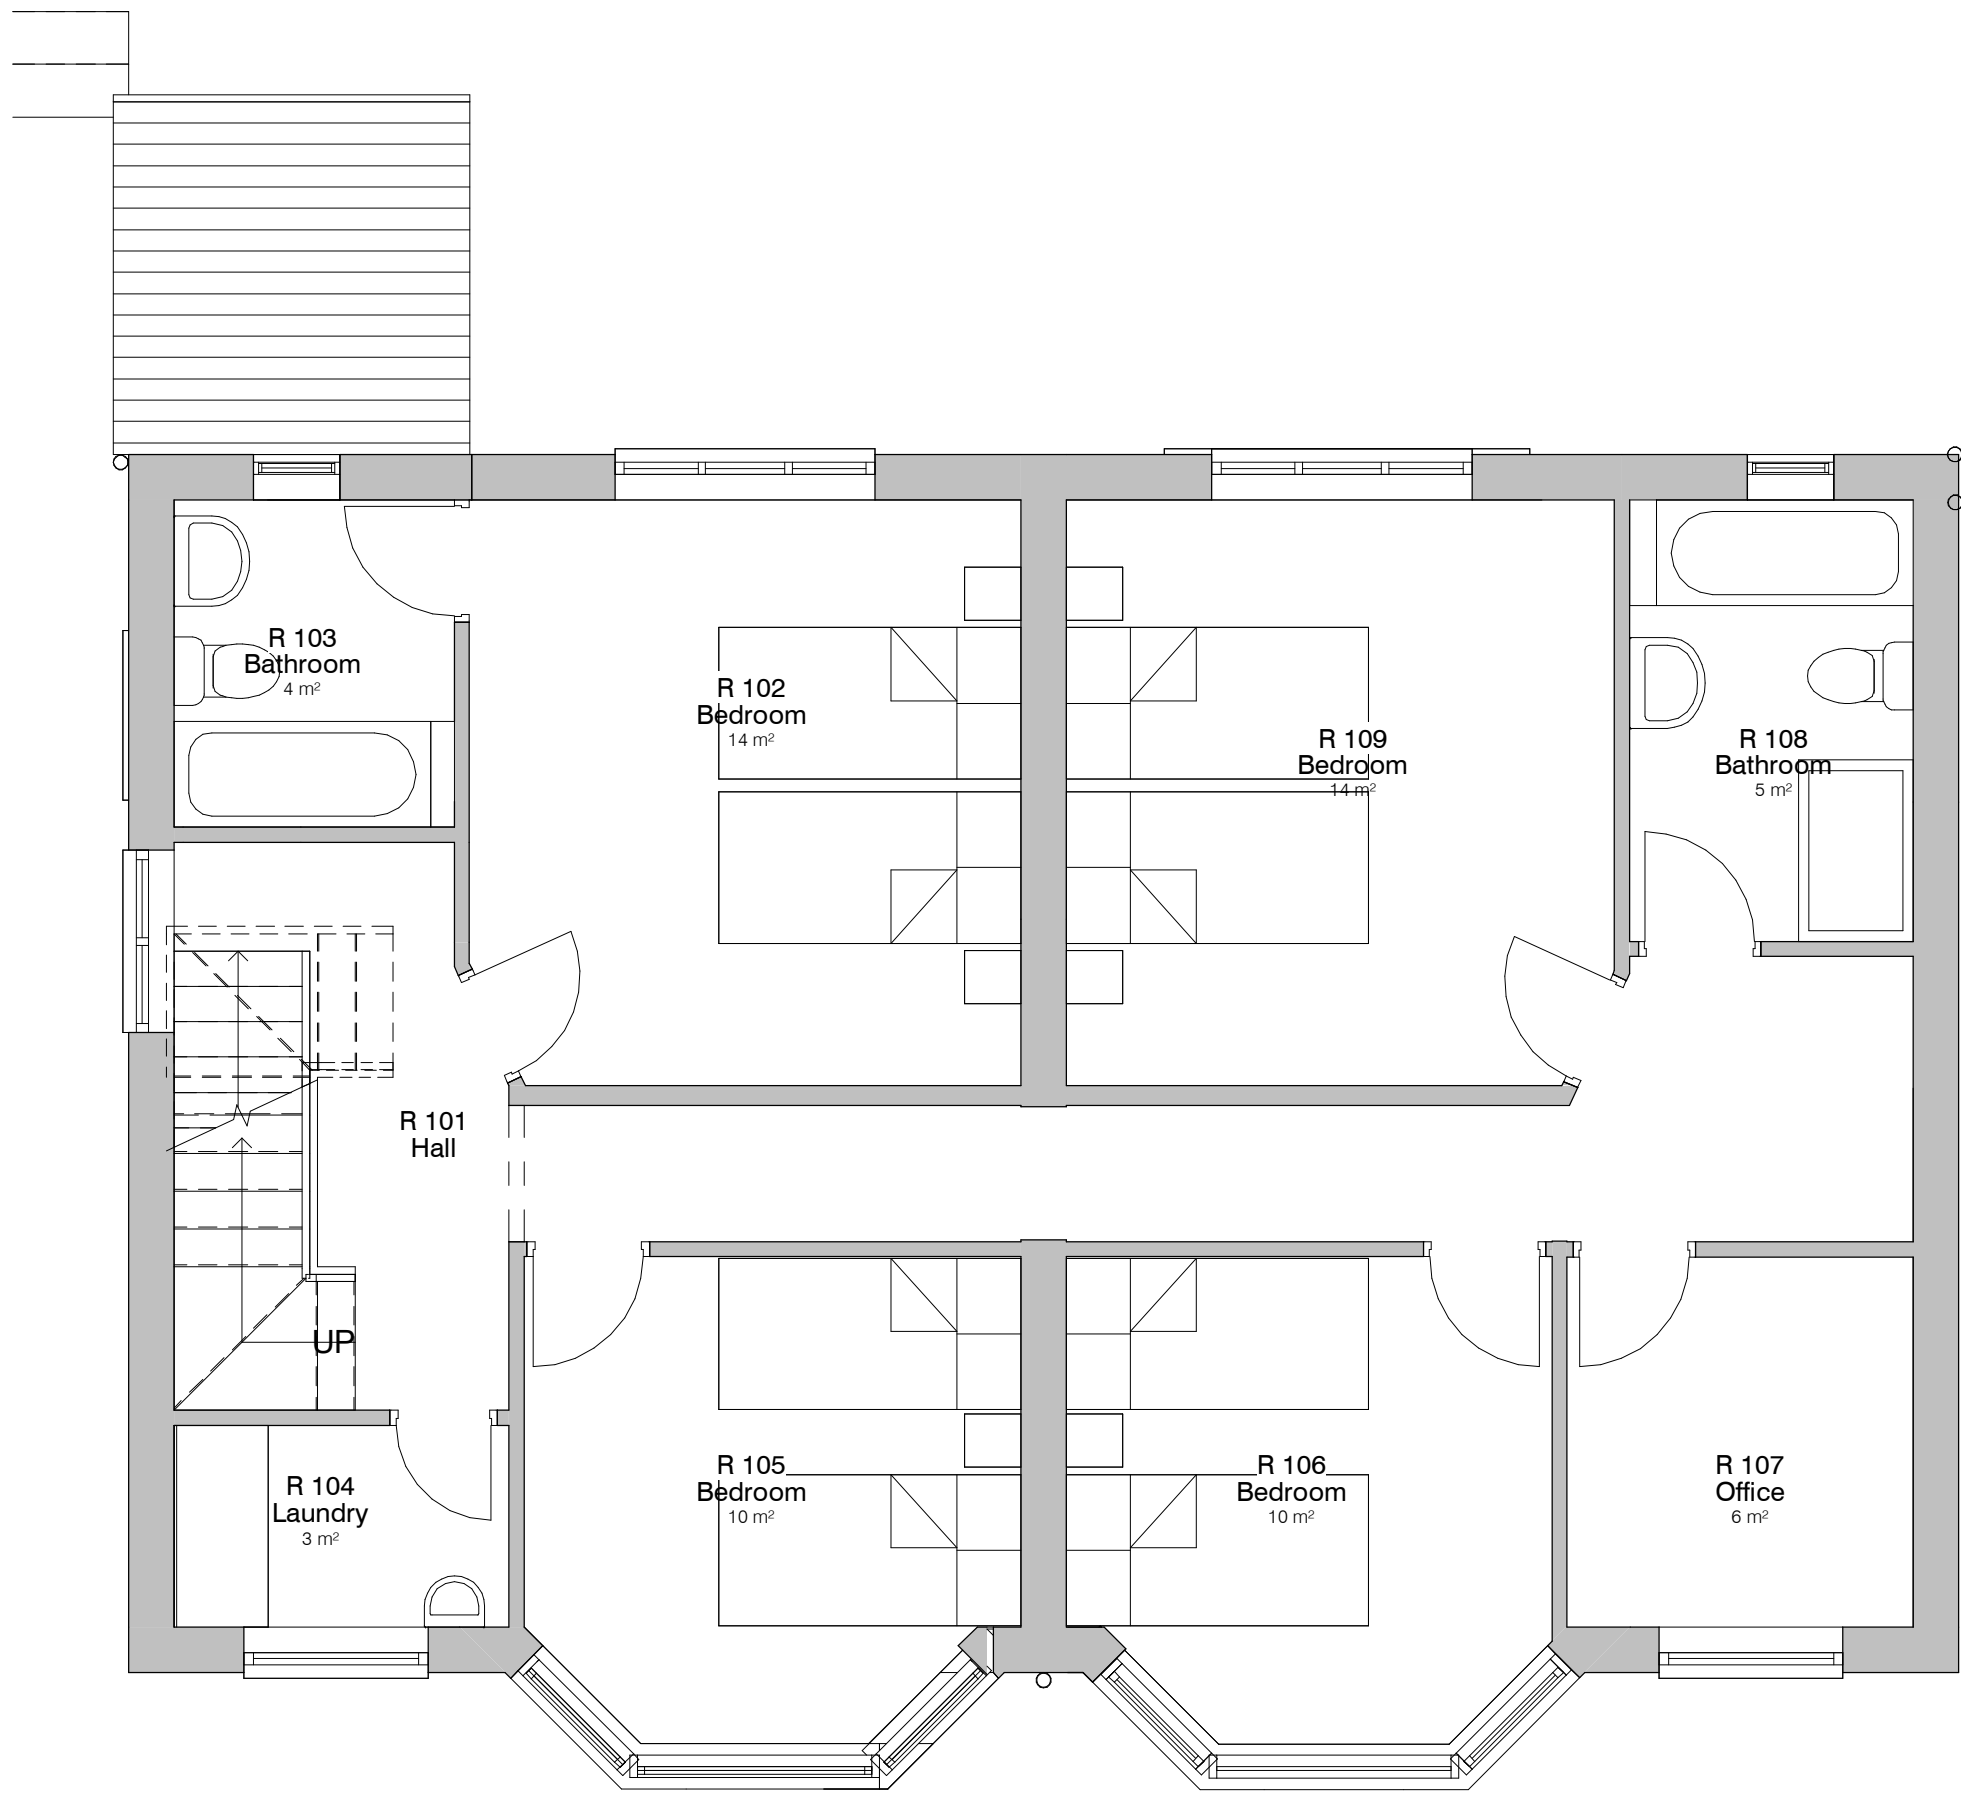


2. Level 1 - Proposed

1 : 50

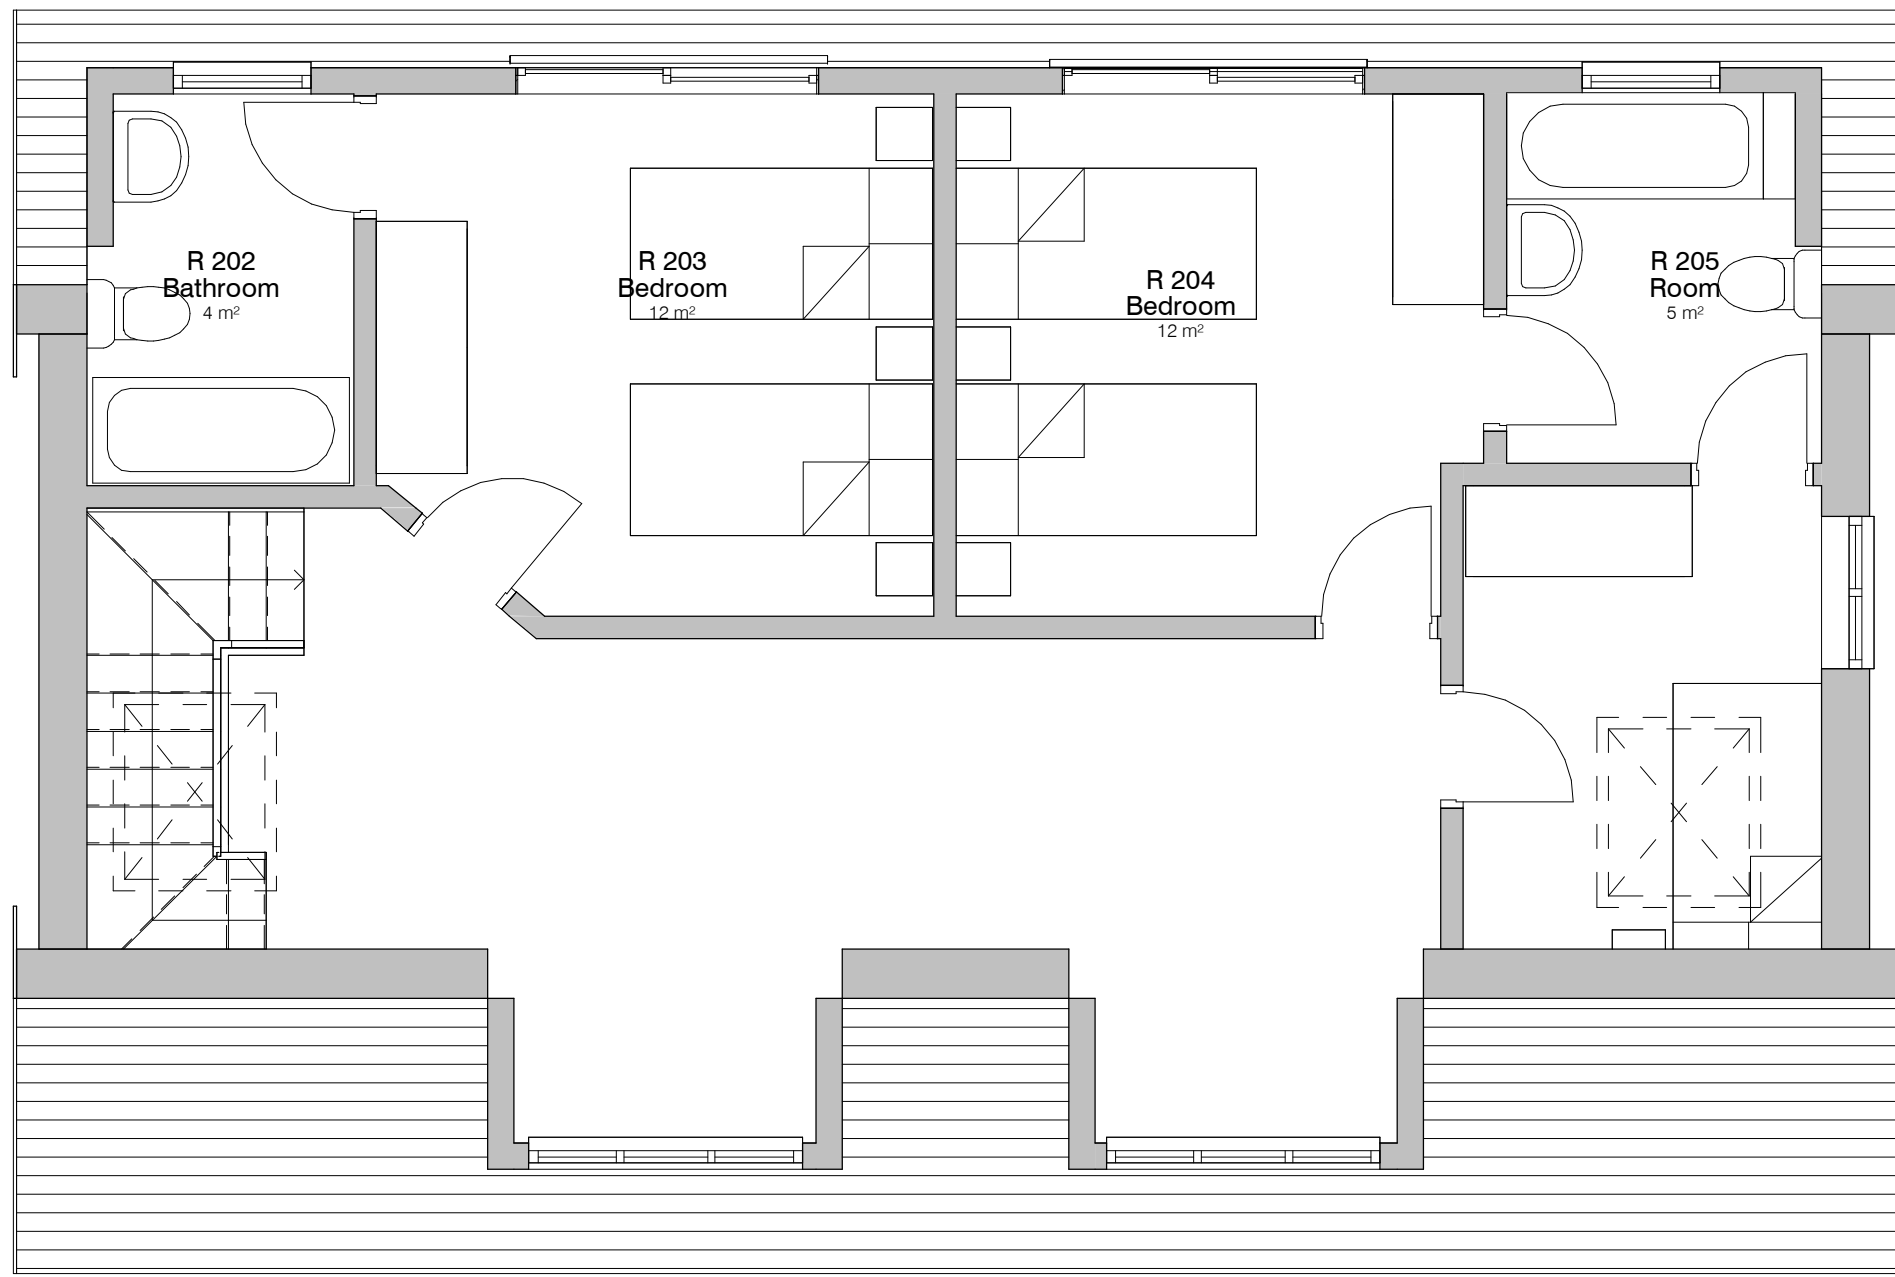

3. Level 2 - Proposed

1 : 50

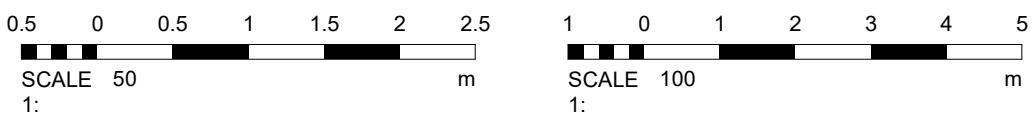

PROJECT	SCALE & A1	DATE	REV	DESCRIPTION	BY	DATE
144 Albert Avenue	As indicated	11 FEB 2022	YM			
CLIENT	STATUS	PROJECT NO.	DRAWING NO.	REV	NOTES	
Mr M Hassel	Planning	DA22011.	003.	1		
Proposed GA Plans and Elevations						
DEBTAL ARCHITECTURE www.debtal.co.uk						